

© COPYRIGHT HARRISON MCAFEE LTD

90cm

60cm

30cm

20cm


10cm

5cm


0



READ IN CONJUNCTION WITH ALL OTHER PROJECT DOCUMENTS - REFER ALL DISCREPANCIES, OMISSIONS AND ERRORS TO THE ARCHITECT/AUTHOR. SCALING FROM THIS DRAWING IS PERMITTED EXCEPT FOR CONSTRUCTION PURPOSES - WORK ONLY TO FIGURED DIMENSIONS DURING CONSTRUCTION. NOT AUTHORISED FOR CONSTRUCTION UNLESS SPECIFICALLY STATED
ALL COPYRIGHTS IN THE DRAWING AND DESIGNS SHOWN THEREIN IS RETAINED - DO NOT REPRODUCE WITHOUT CONSENT

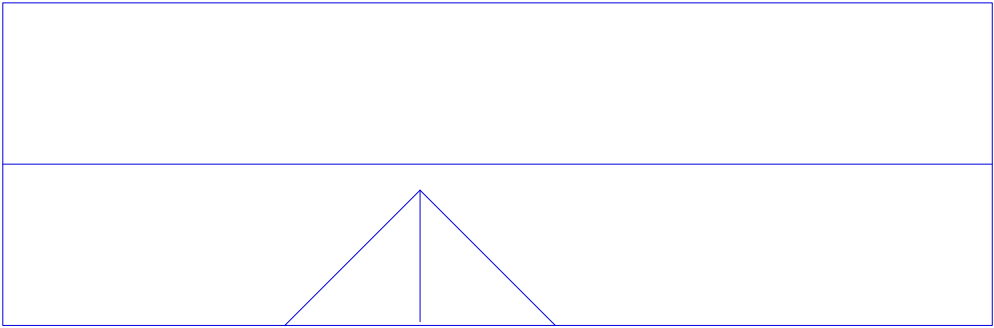


ROOF PLAN

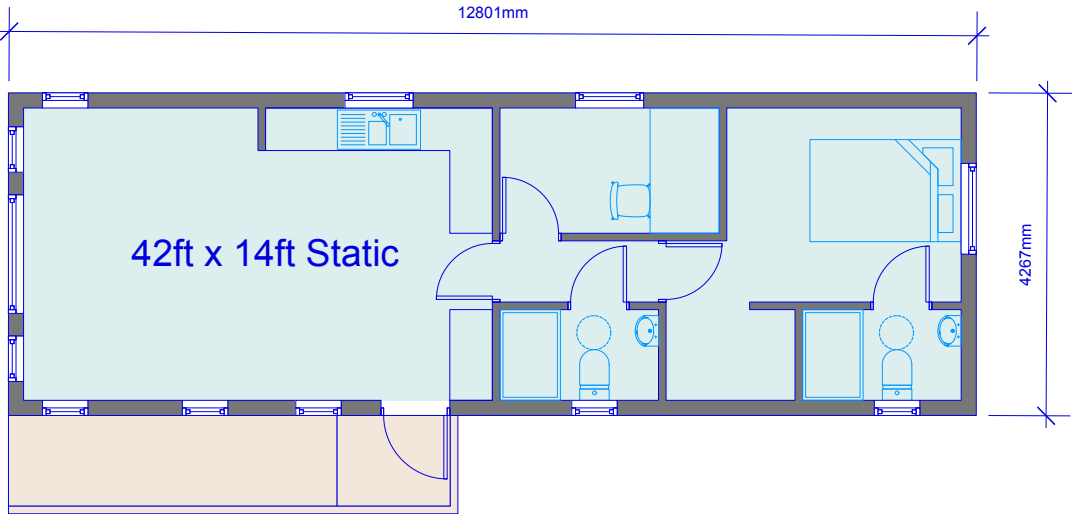

GROUND FLOOR PLAN


- ROOF - Slate effect cladding
WALLS - Pale Colour Timber Weatherboarding Effect Cladding
WINDOWS - Dark Grey UPVC framed glazing
DOORS - Dark Grey UPVC framed glazing

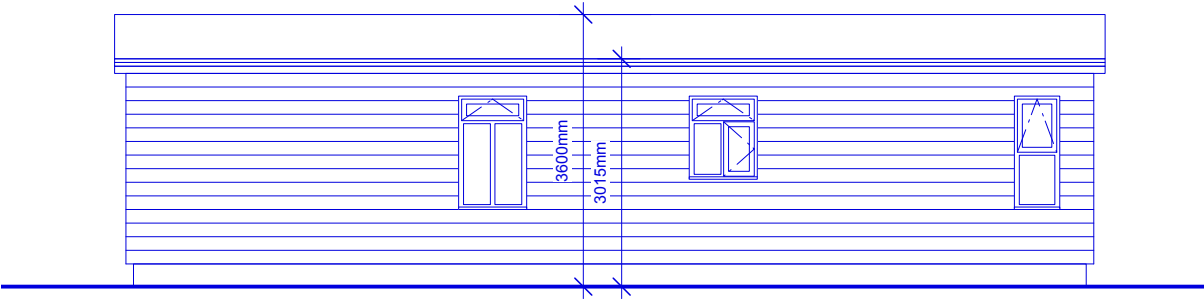

REAR ELEVATION



FRONT ELEVATION

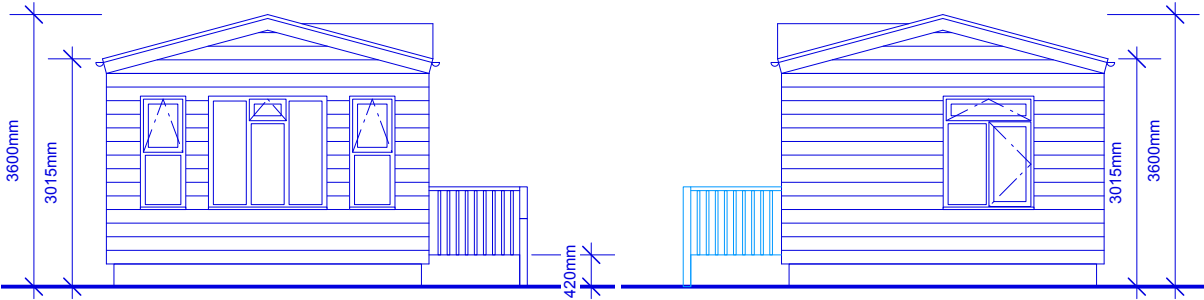

SOUTH ELEVATION

NORTH ELEVATION

REV DATE BY DETAILS

Harrison McAfee

5 St. Andrews Road, Nottingham, NG3 5BP
T 0115 8371895 W harrisonmcafee.com

RIBA Chartered Architects

PROJECT HIGHFIELD PARK, ARBORFIELD

DRAWING TITLE Plan / Elevations

SCALE 1:100 @A3

DATE 10.12.25

DRAWN BY RH

DOCUMENT NO. 2509(p)115 C

© COPYRIGHT HARRISON MCAFEE LTD