


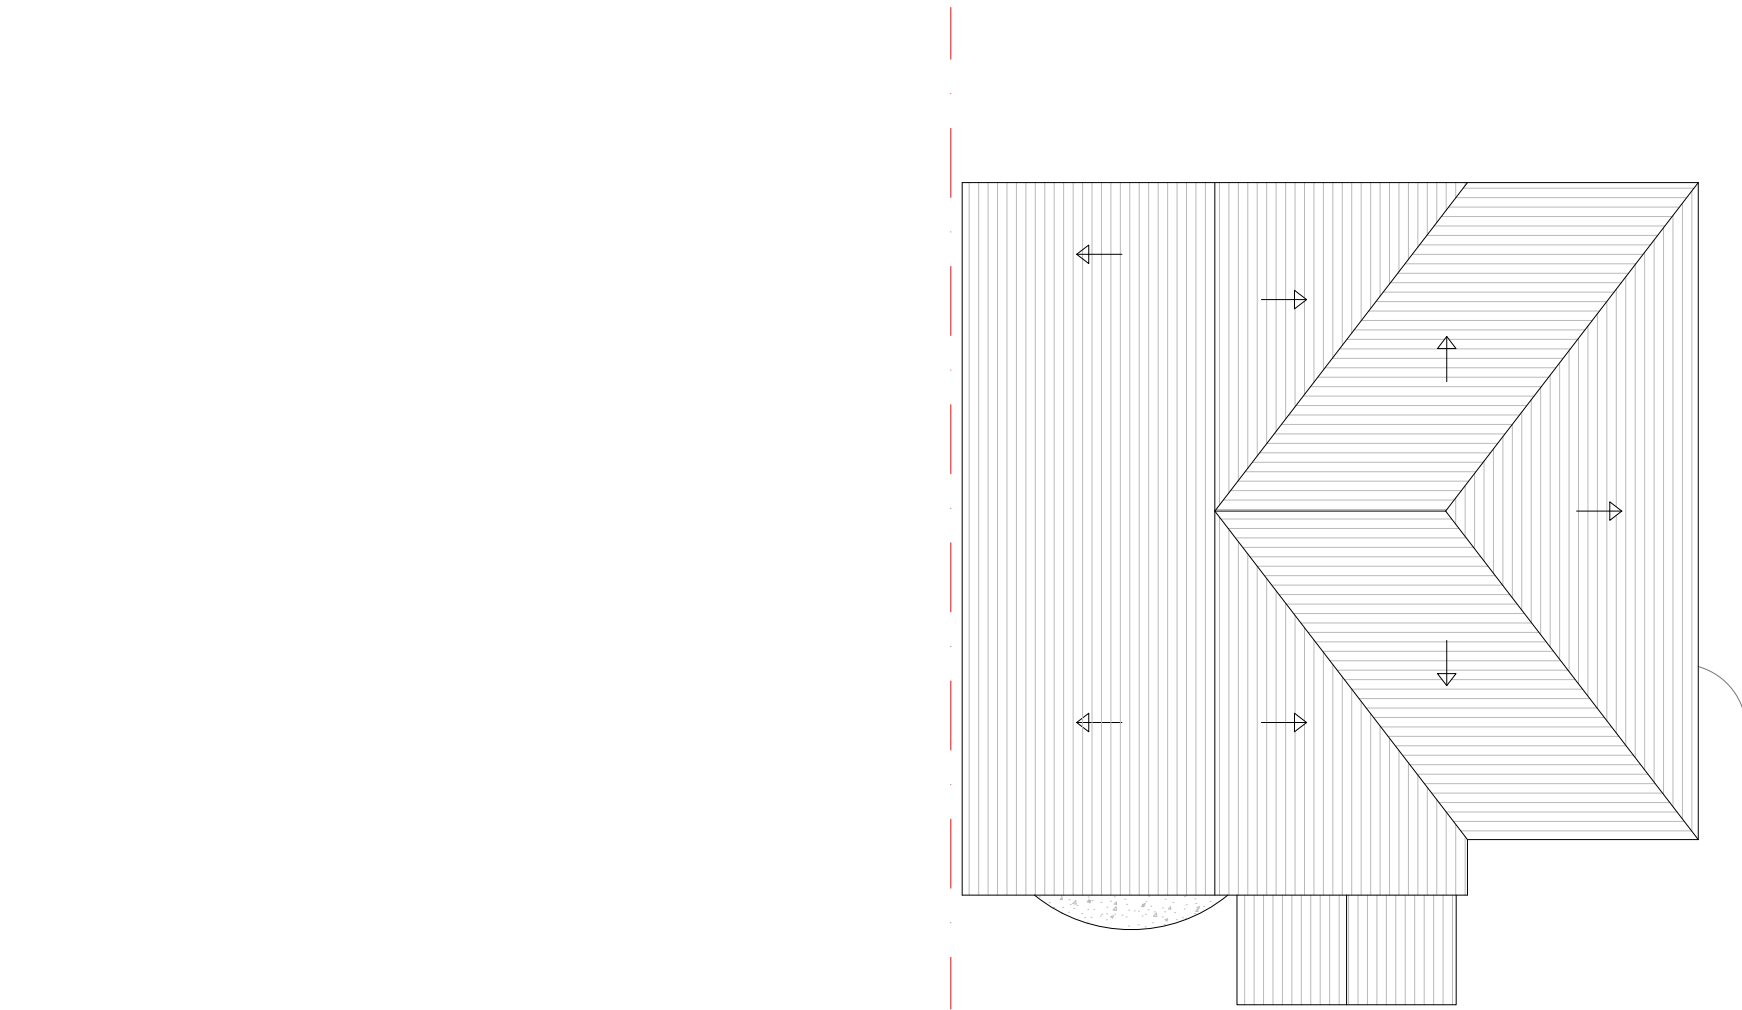

Proposed Roof



- Notes
1. All materials to match existing unless otherwise noted.
  2. Do not scale for the construction purposes.
  3. The contractor must verify all dimension on site prior to commencement of works.
  4. This document is copyright of the originator and must be treated as confidential.

Project  
4 Meadow View,  
Winnersh, RG41 5PD

Drawing title  
Proposed Roof Plan

Drawing no  
06

Rev  
-

Scale  
1:100 @ A3

Date  
Dec 2025



1 Right Plan  
1rightplan@gmail.com  
07955 449 285