

Site Schedule

Gate 10 Access	ID: 001 Ref: 13-9 : Temporary Information	Item: Qty: 1
--------------------------------------	--	-------------------------

Project Opening Schedule Information	ID: 002 Ref: 13-9 : Temporary Information	Item: Qty: 1
--	--	-------------------------

GIVE WAY	ID: 003 Ref: 002 GIVE WAY	Item: Qty: 2
--------------------------------	--	-------------------------

ROAD CLOSED	ID: 004 Ref: 7010-FP-13-9 Nature of temporary hazard onroad – Road Closed	Item: Qty: 2
-----------------------------------	--	-------------------------

	ID: 005 Ref: 13-9 : Temporary Information	Item: Qty: 1
------------------------	--	-------------------------

	ID: 006 Ref: 006 Turn right	Item: Qty: 1
------------------------	--	-------------------------

Car park exit	ID: 007 Ref: 13-9 : Temporary Information	Item: Qty: 1
-------------------------------------	--	-------------------------

	ID: 008 Ref: 616 No entry	Item: Qty: 4
------------------------	--	-------------------------

Project Opening Schedule Information	ID: 009 Ref: 13-9 : Temporary Information	Item: Qty: 1
--	--	-------------------------

WORKS EXIT	ID: 010 Ref: 7302 Works exit	Item: Qty: 3
----------------------------------	---	-------------------------


	ID: 011 Ref: 652 One way traffic	Item: Qty: 15
------------------------	---	--------------------------

All temporary traffic management to be in accordance with Chapter 8 of the Traffic Management and Safety at Roadworks and Road Traffic Signs Regulations 2004

Drawing No

DDC3140

Drawing not to scale

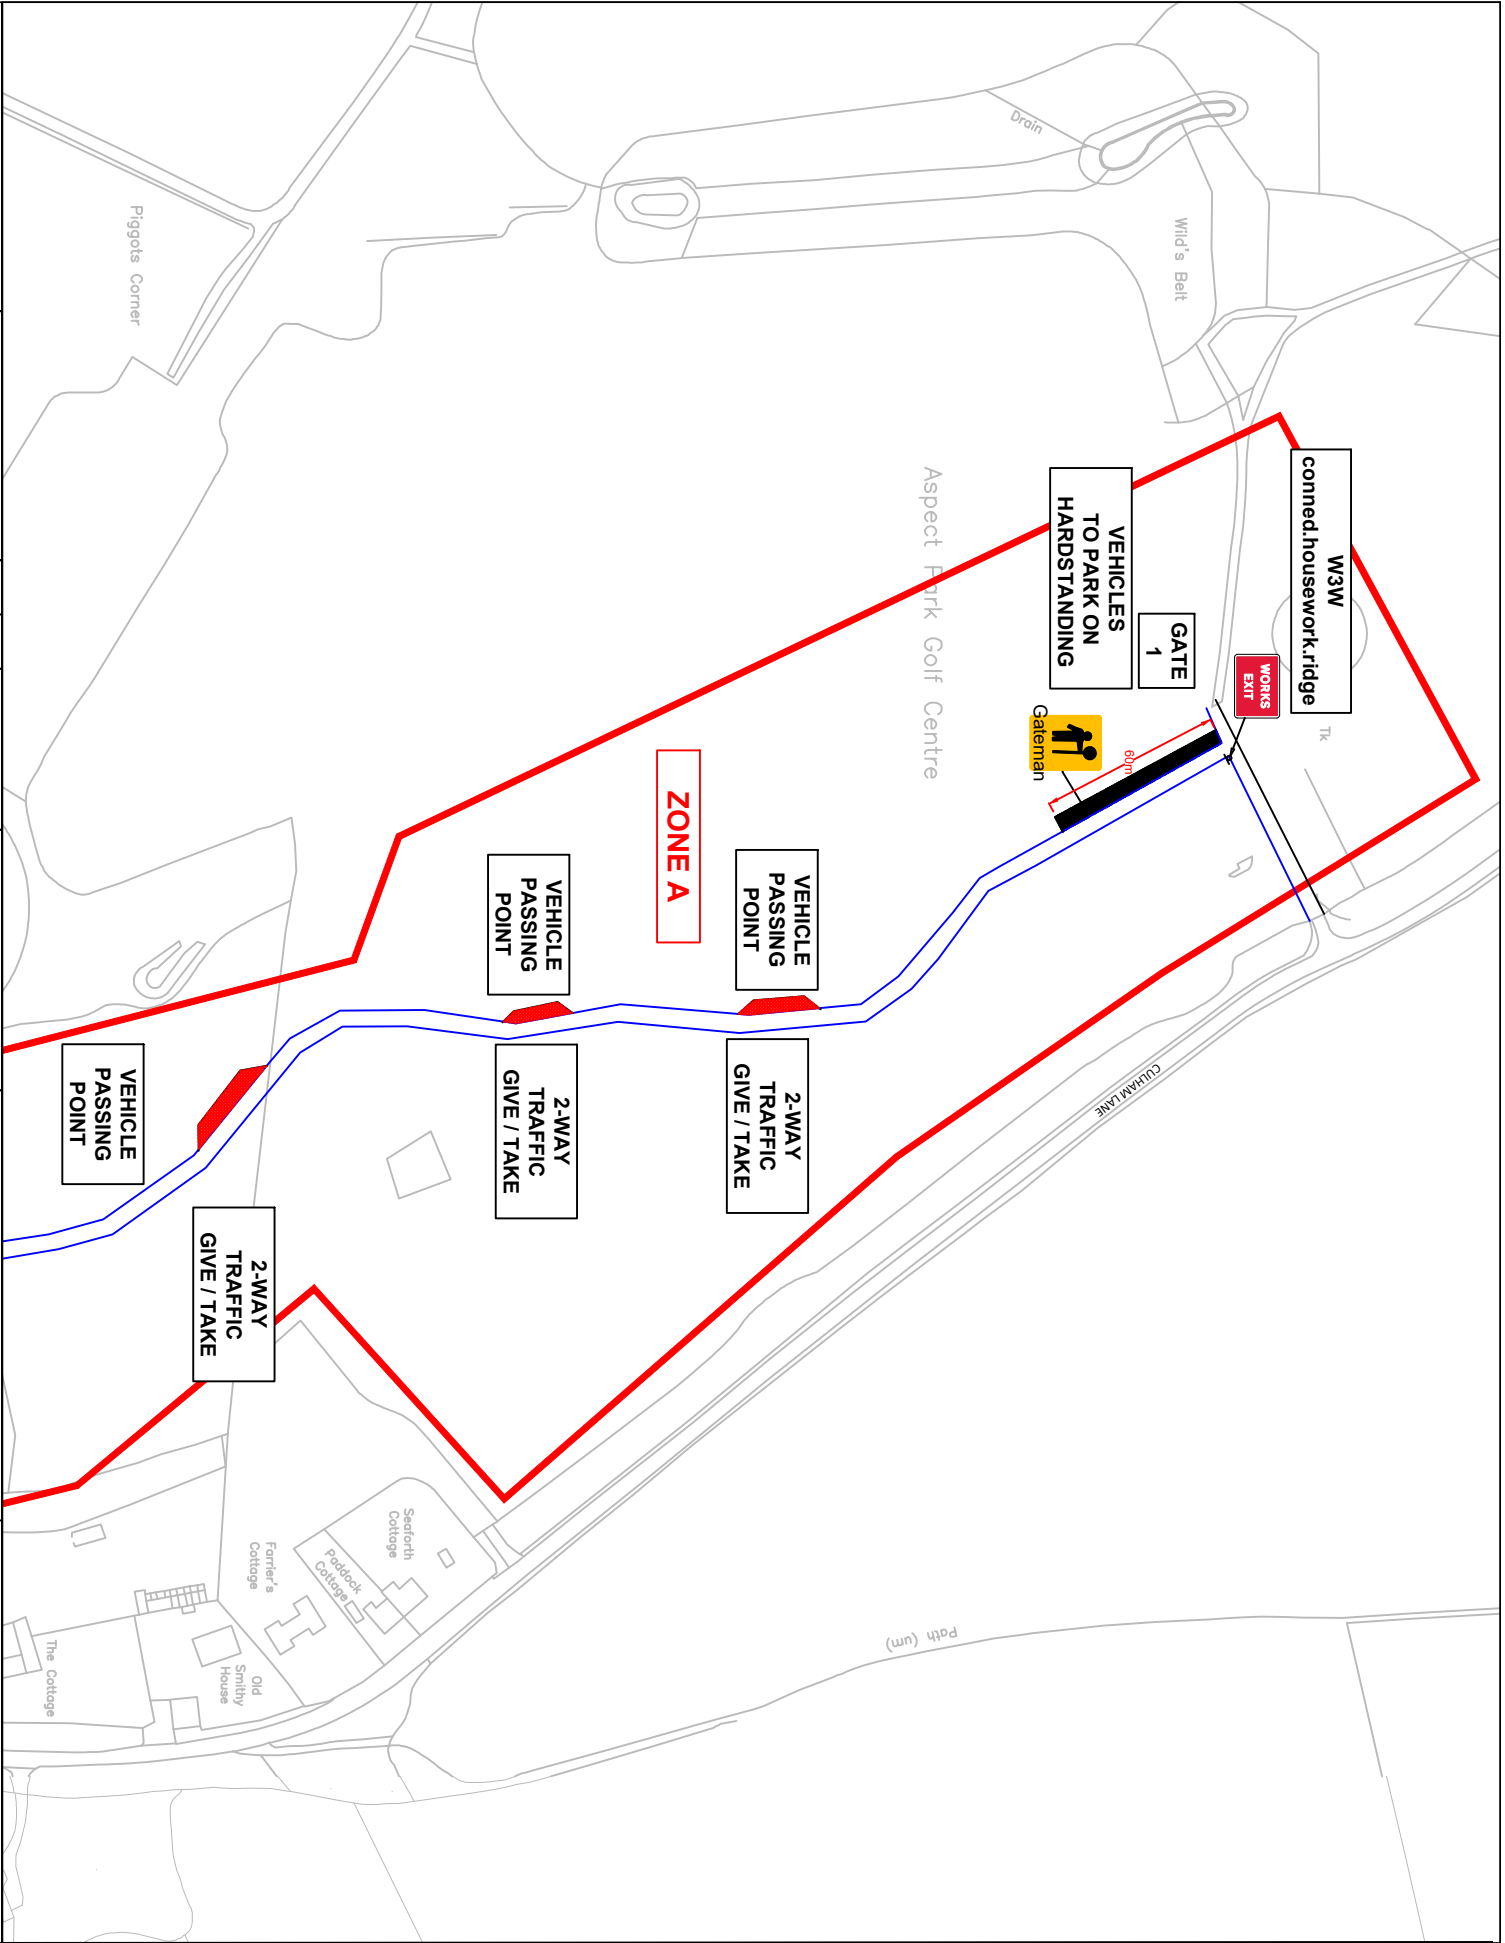

30

SAFETY ZONE DIMENSIONS

Permanent safety zone 0.5m
Dimensions are in meters

N

1

2

Drawn By: ND

Checked By: PM

Date: 27/02/25

Version: 2

Phase: Zone A

Scale: 1:1

North Arrow

Site Plan

Traffic Management:

Site Extents

Address:
Strowdes Estate, Henley on Thames, RG9 3EH

Notes:

- 1. All zones 750mm
- 2. Safety Zones longitudinal and lateral to be adhered to