




PROPOSED FRONT ELEVATION

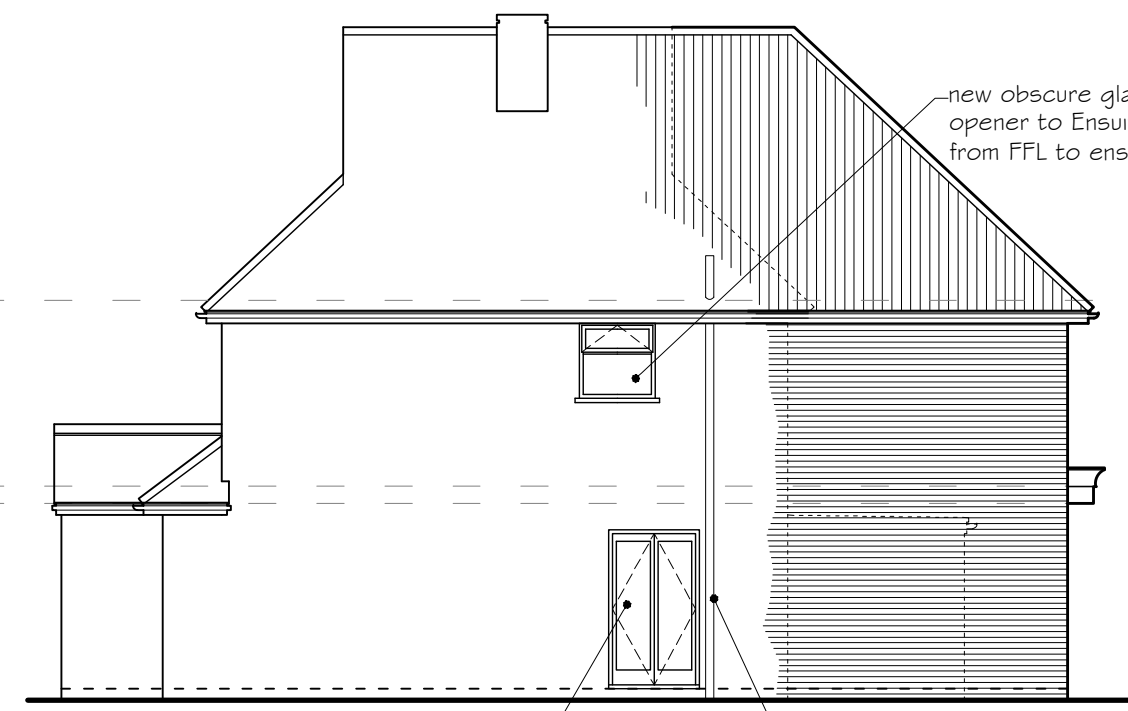


PROPOSED SIDE ELEVATION


0 5 Metres
SCALE 1:100



PROPOSED REAR ELEVATION

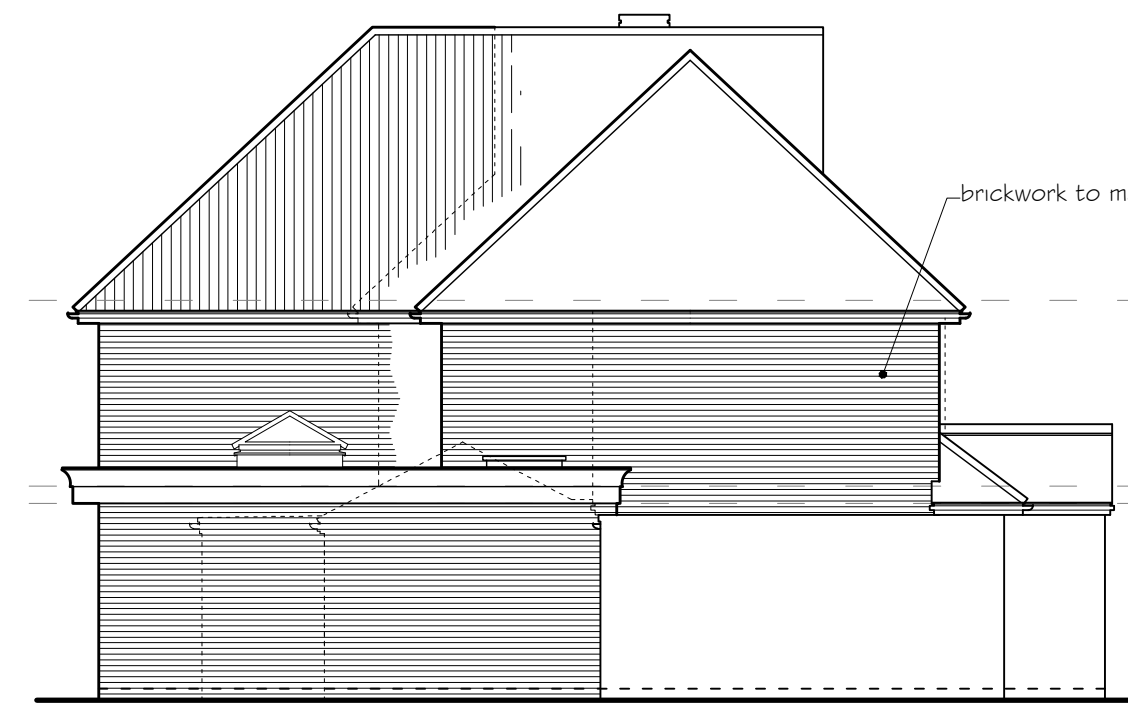


PROPOSED SIDE ELEVATION

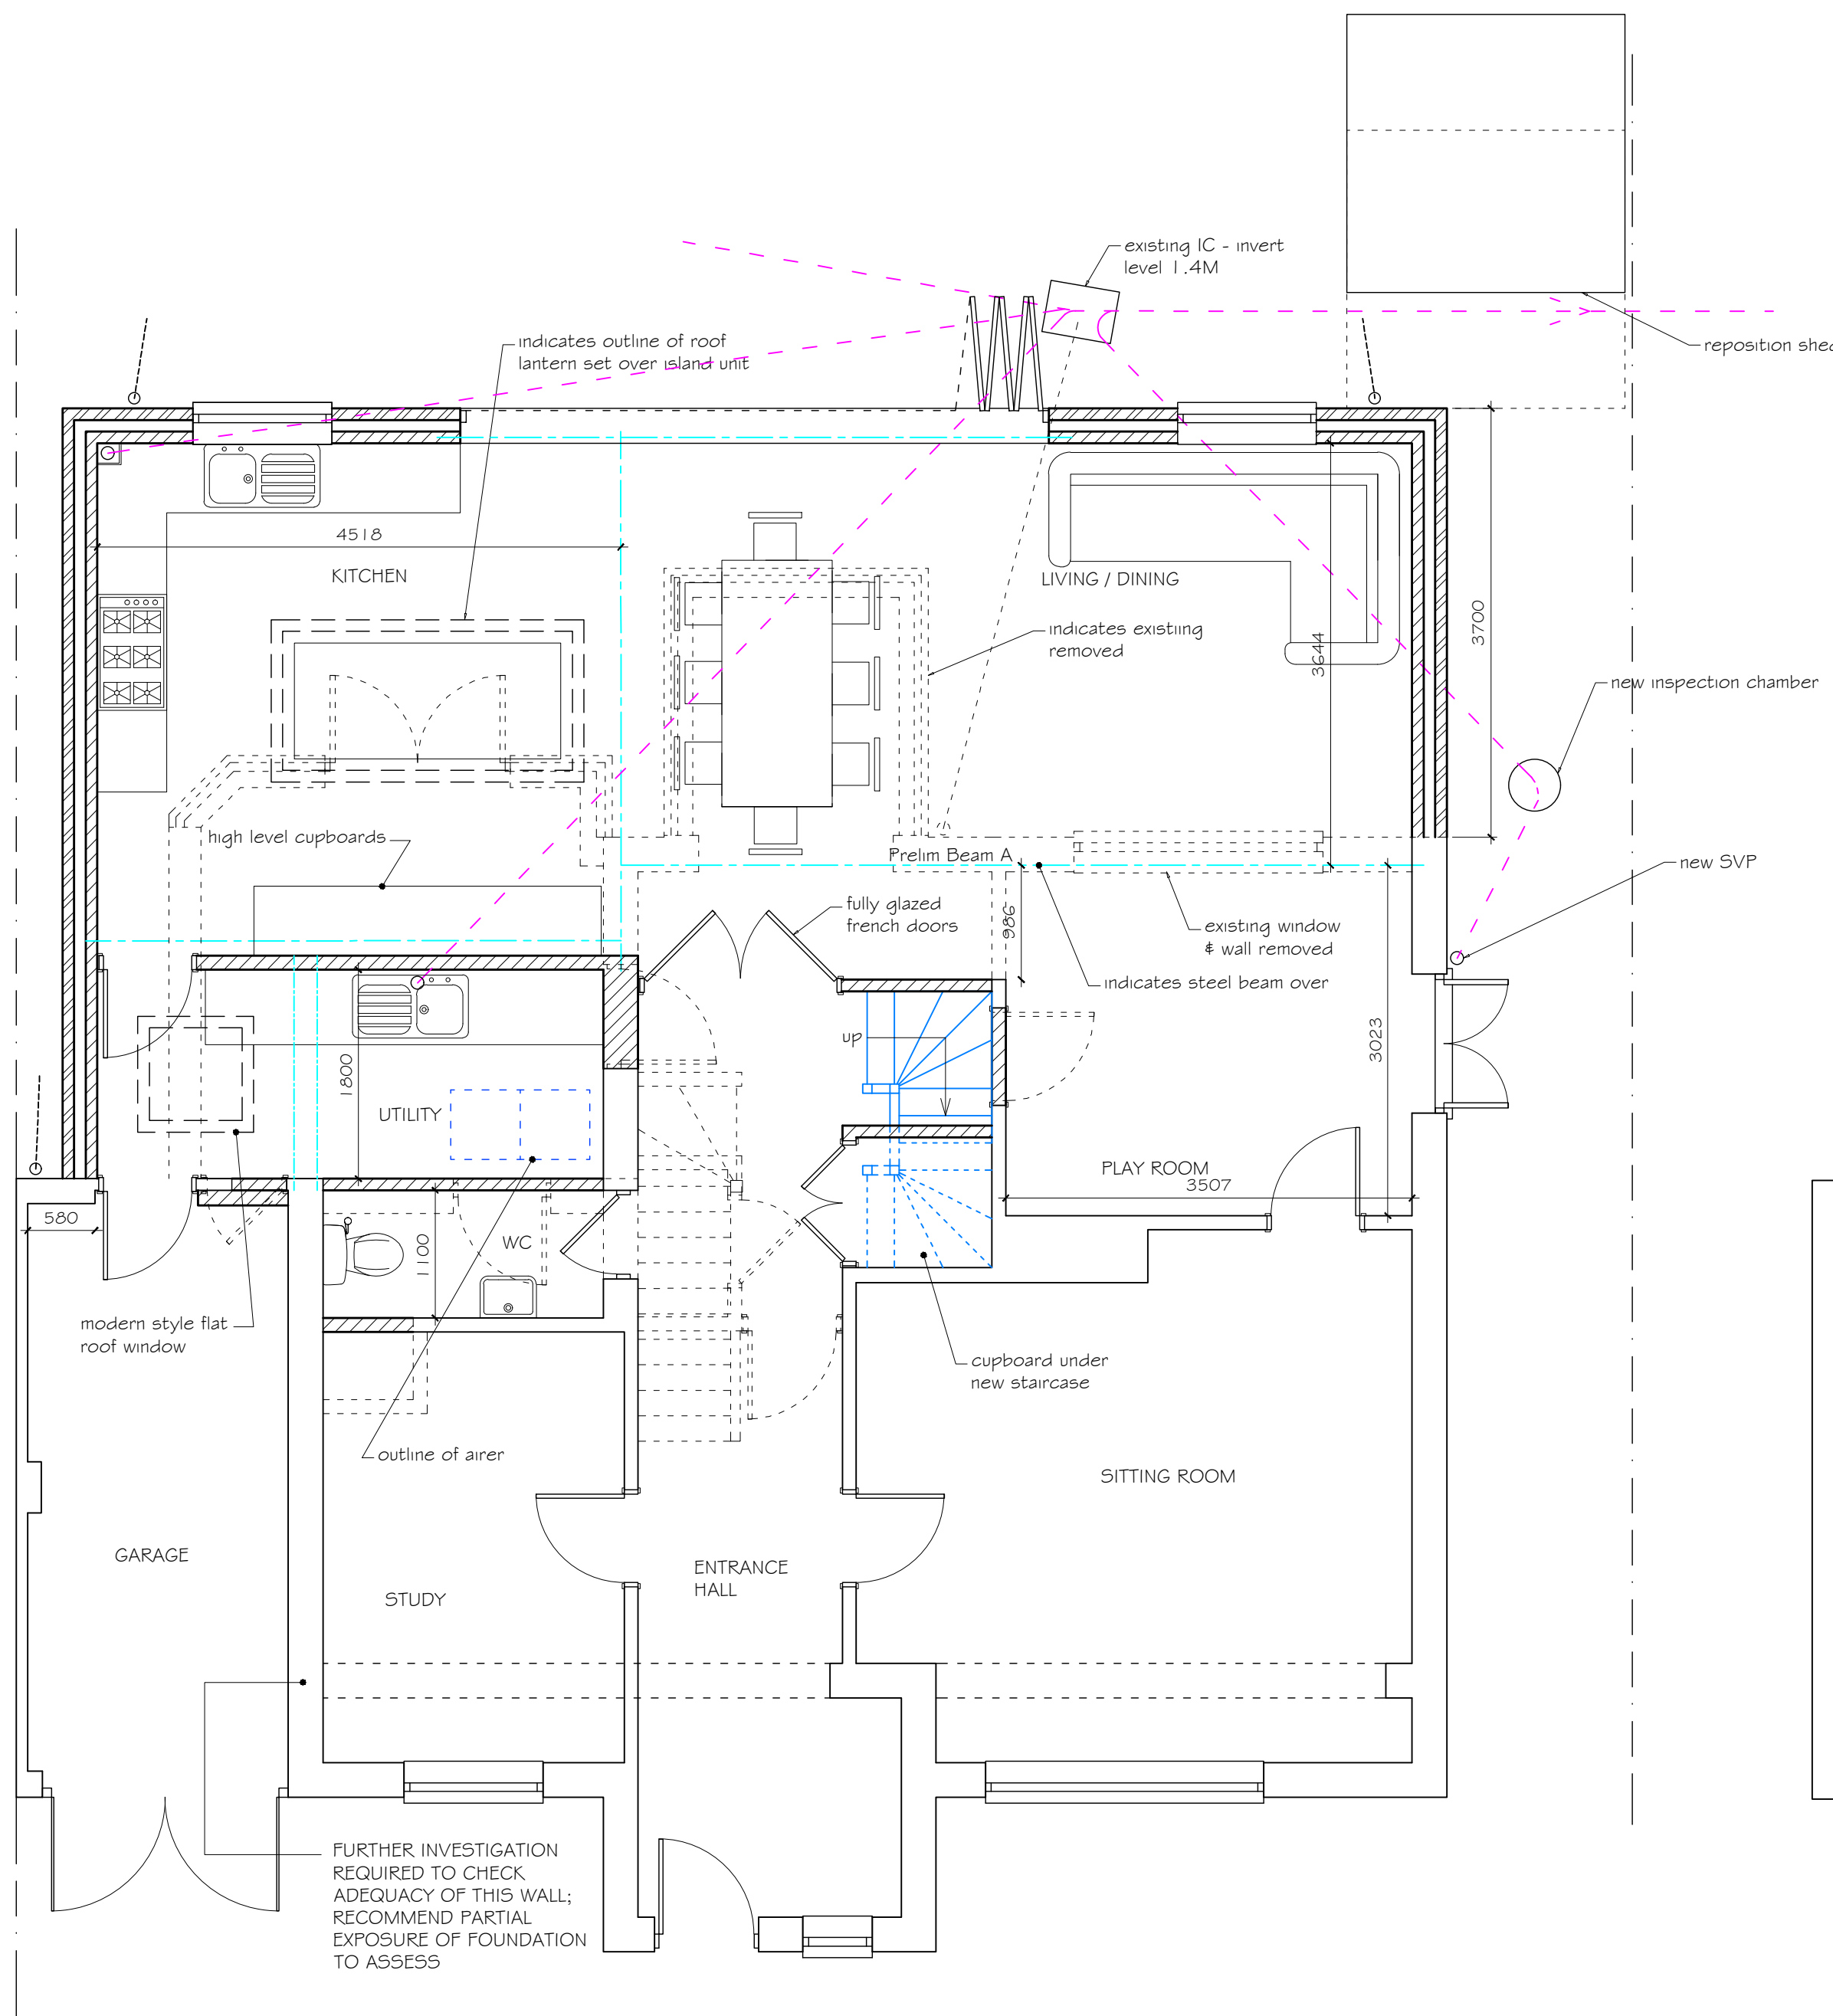


PROPOSED GROUND FLOOR PLAN

0 5 Metres
SCALE 1:50

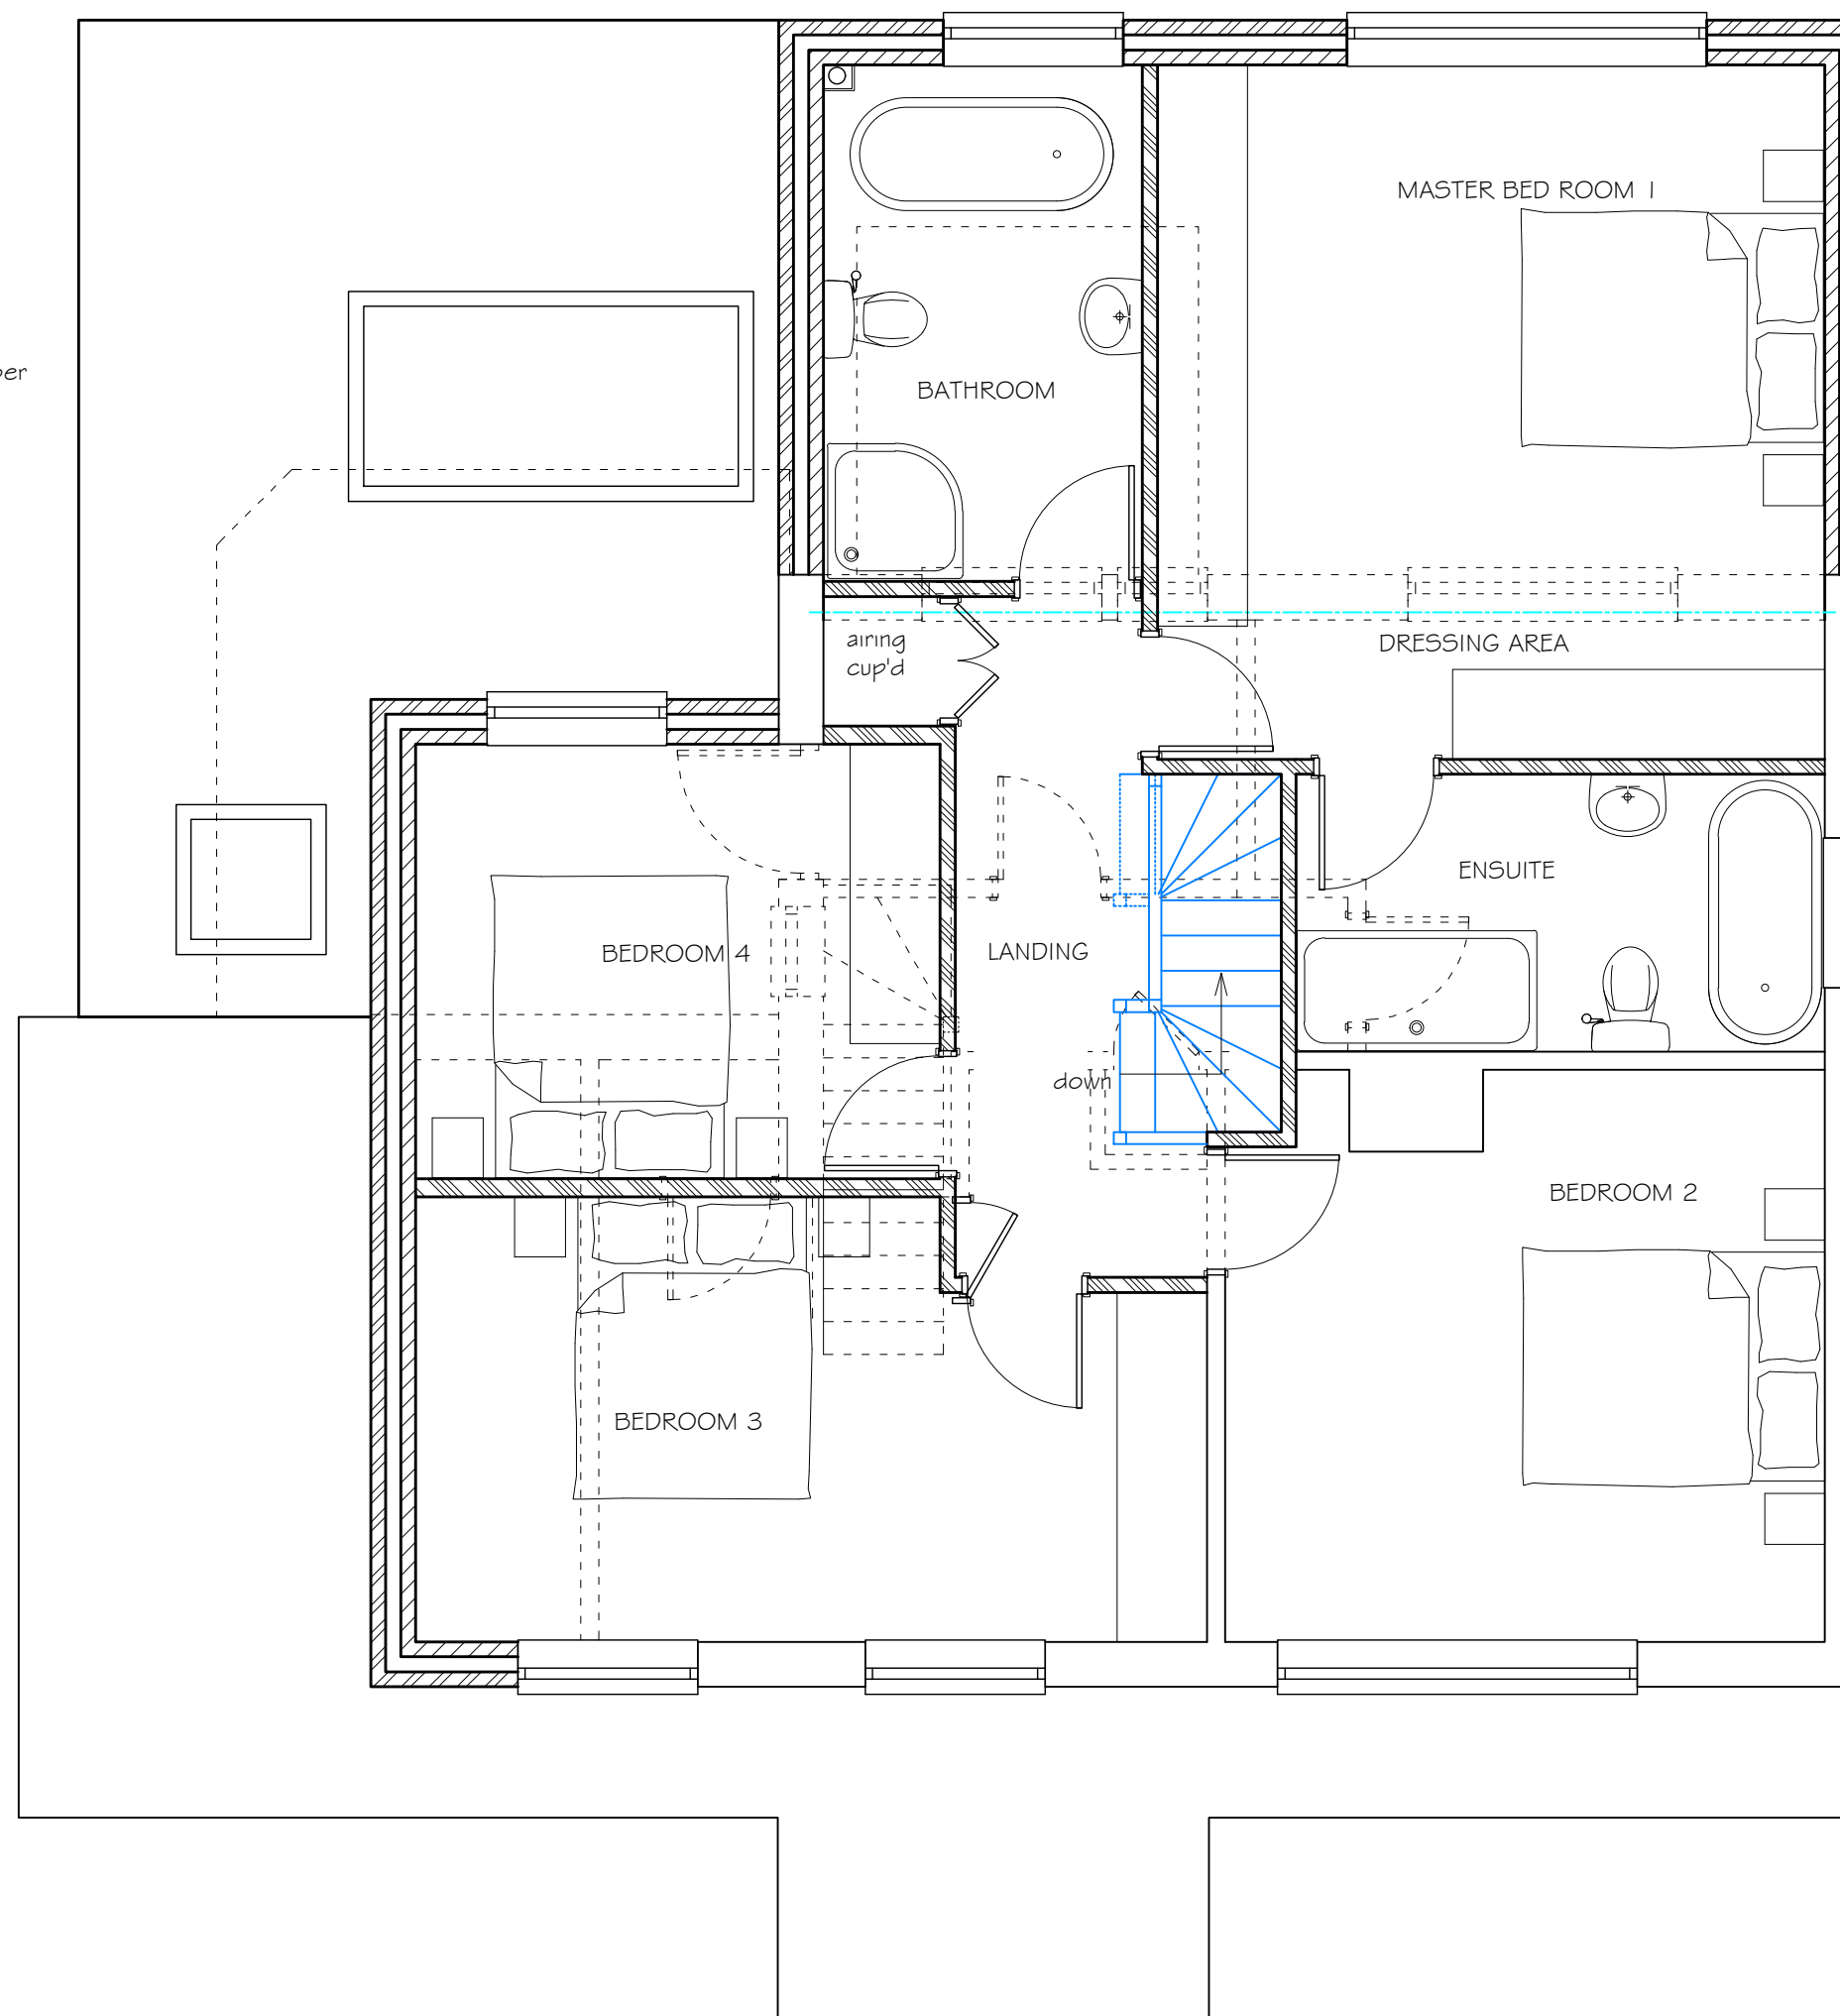

PROPOSED FIRST FLOOR PLAN

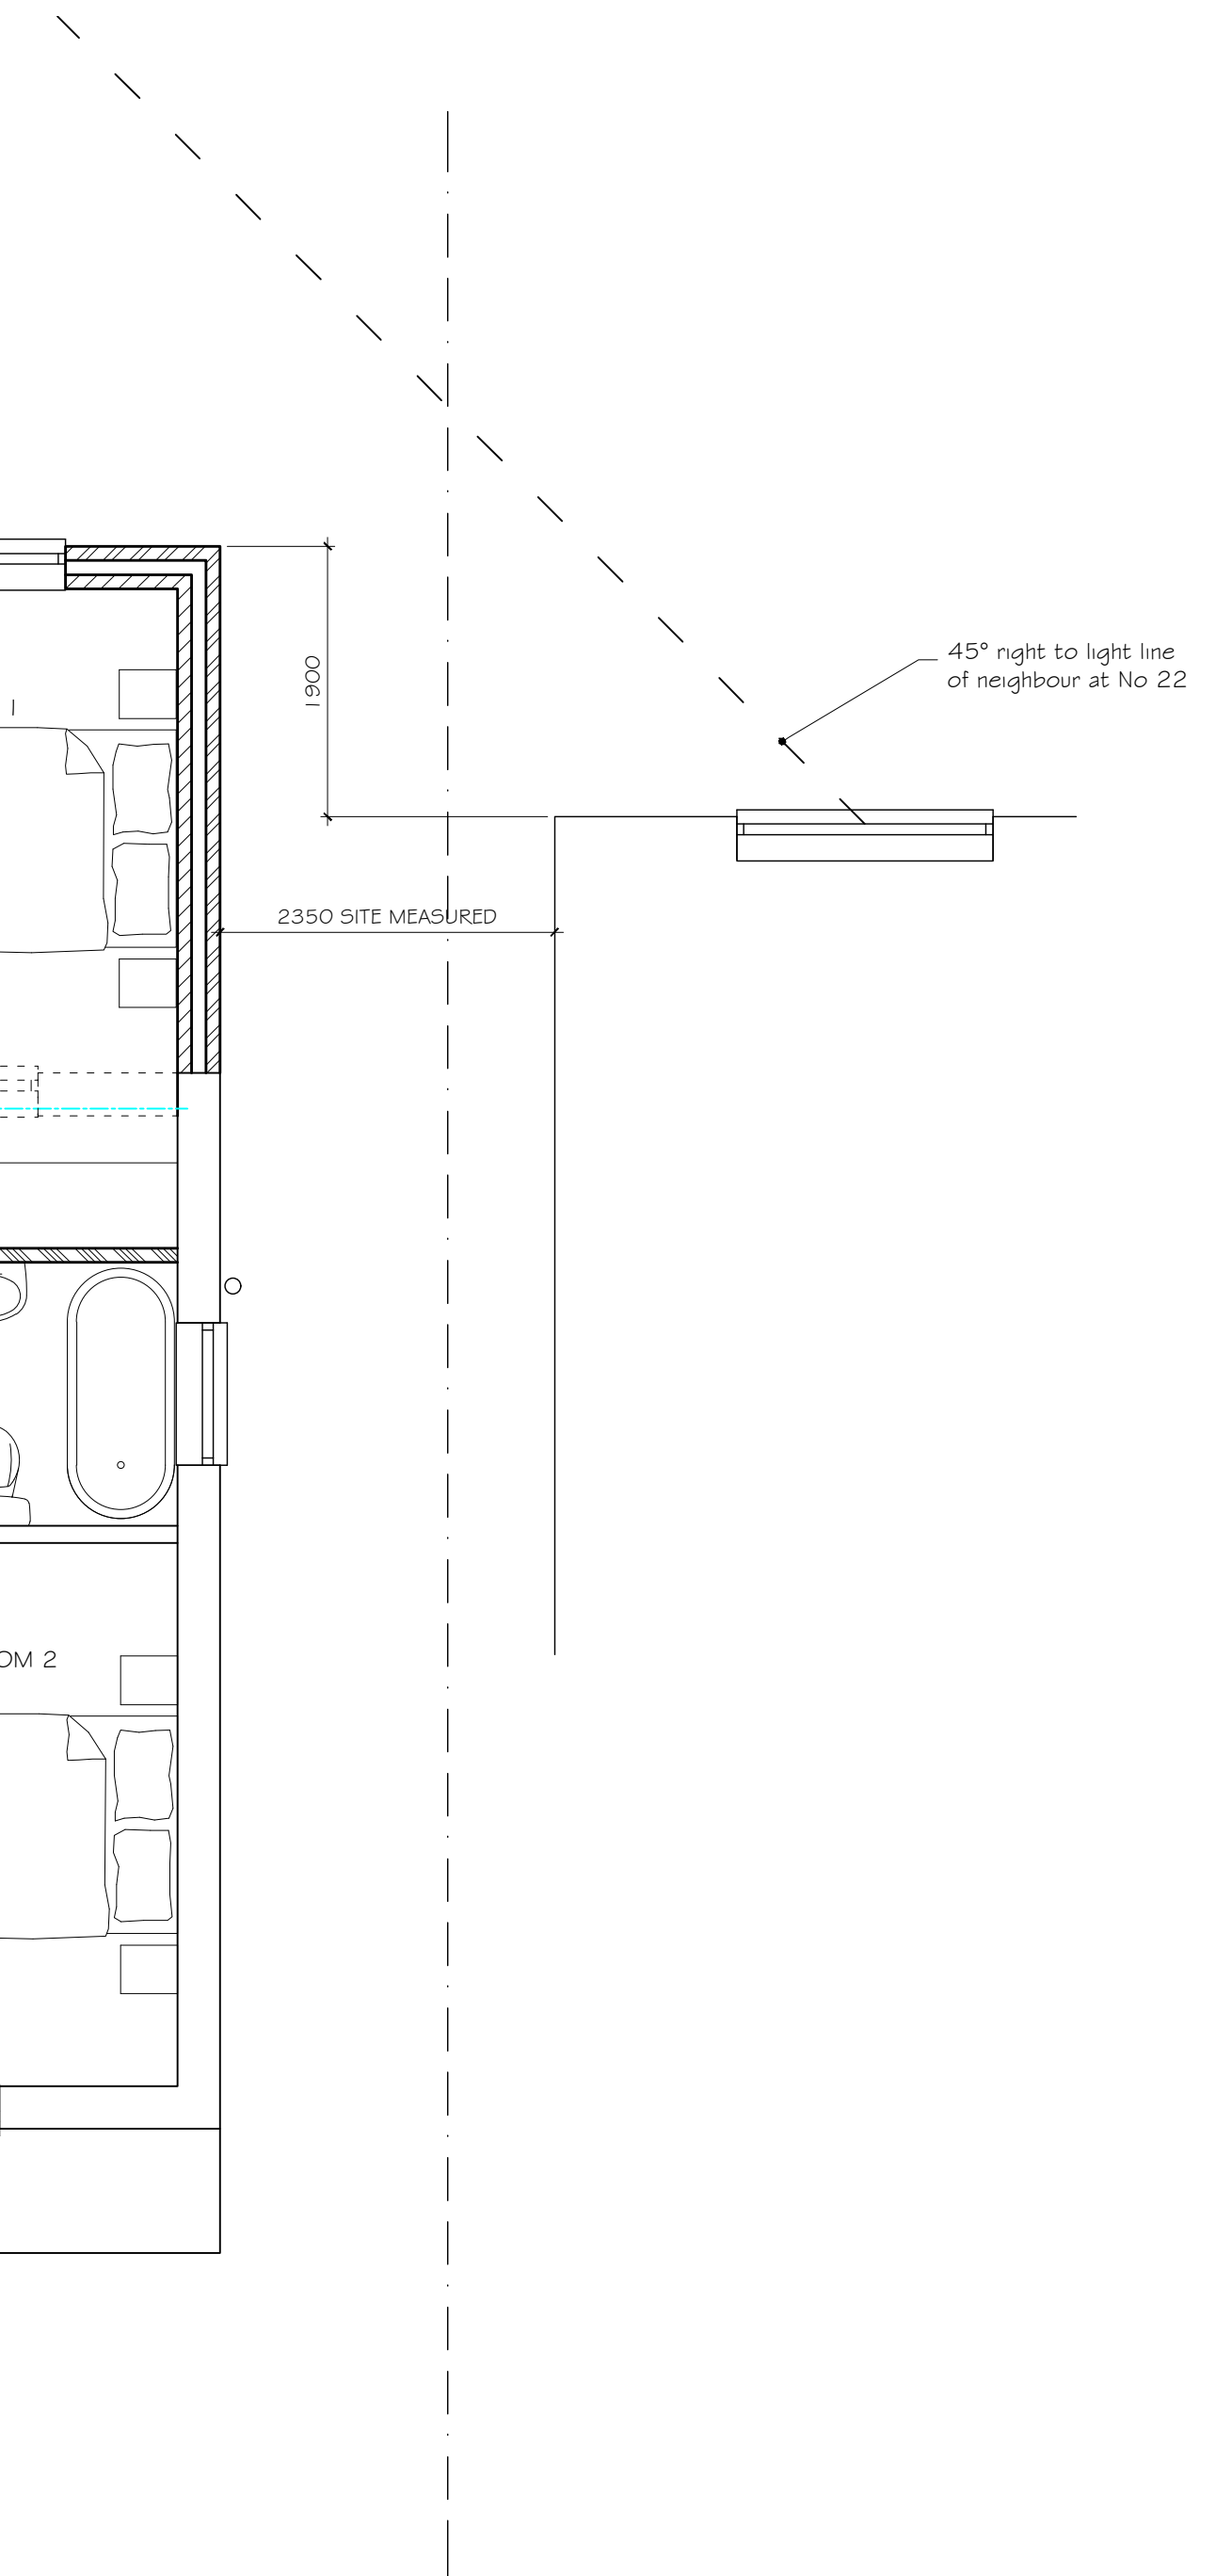

DATE	MODIFICATION	ISSUE	TITLE:-	SCALE:-
			PROPOSED PLANS & ELEVATIONS	as stated @ A1
			at 20 FROG HALL DRIVE, WOKINGHAM, RG40 2LF	DRAWN BY:-
			FOR MR & MRS DELL	CVS Designs
				DATE:-
				June 2026
				DRAWING No:-
				02
				REV:-