


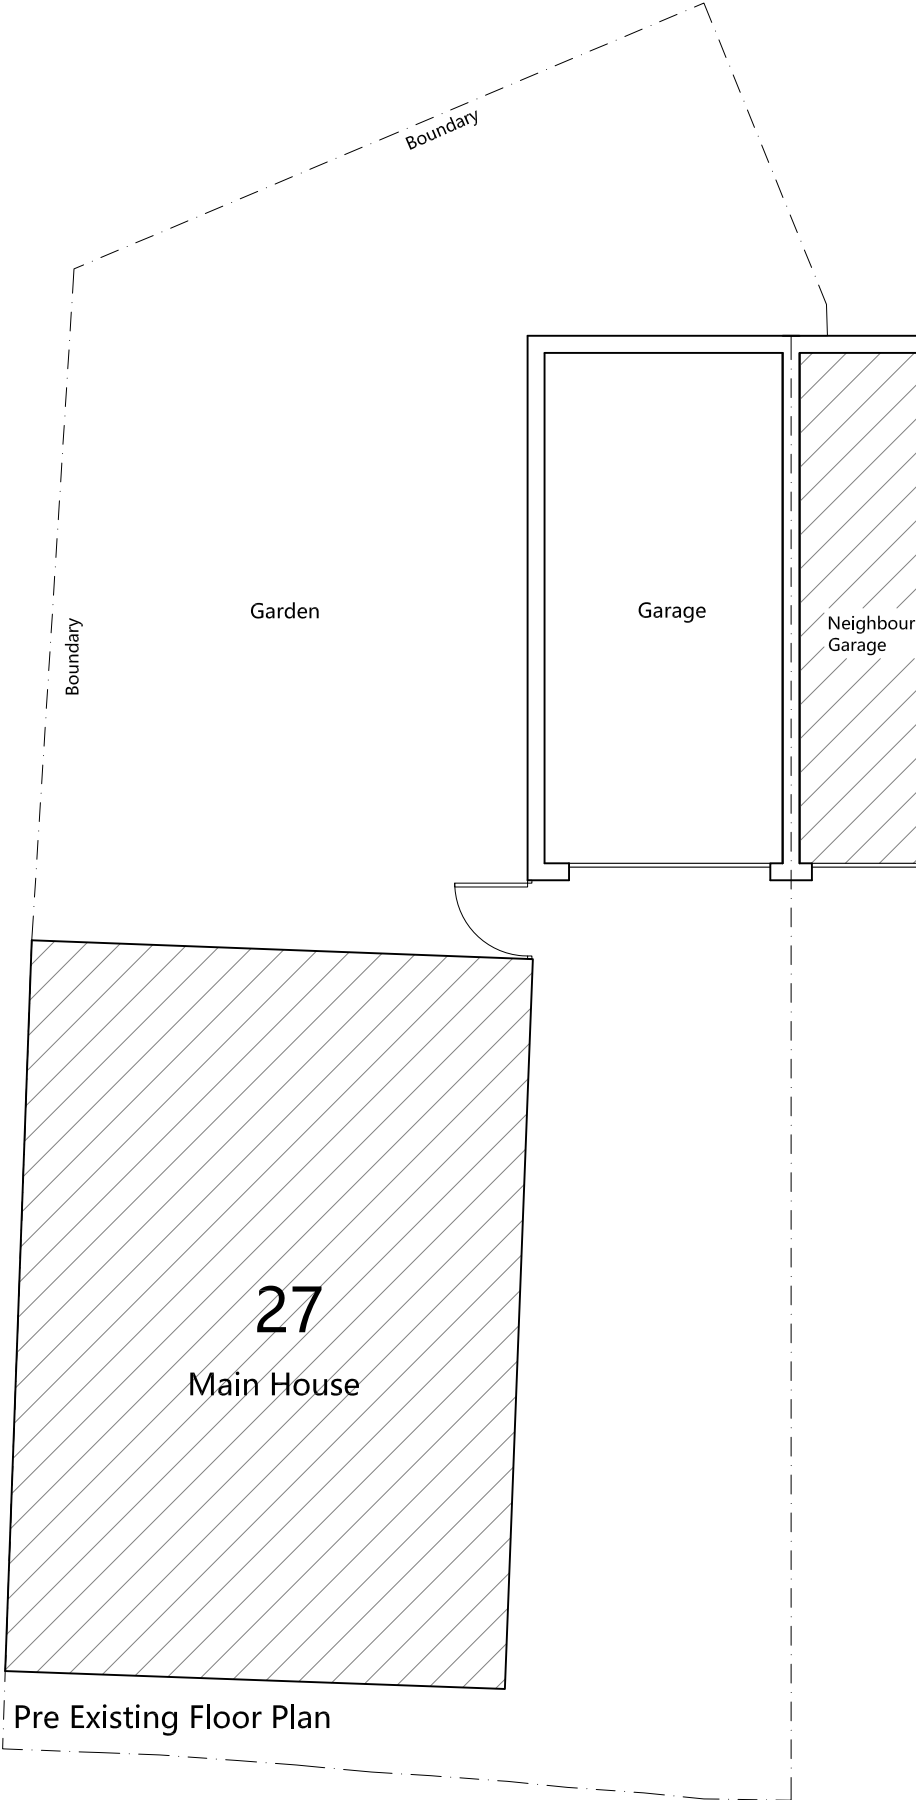

Pre Existing Floor Plan



Project 27 BOLTON DRIVE RG2 9RD	
Drawing PRE EXISTING PLAN	
Dwg No. 101	Date JULY 2026
Scale @ A3 1:100	