



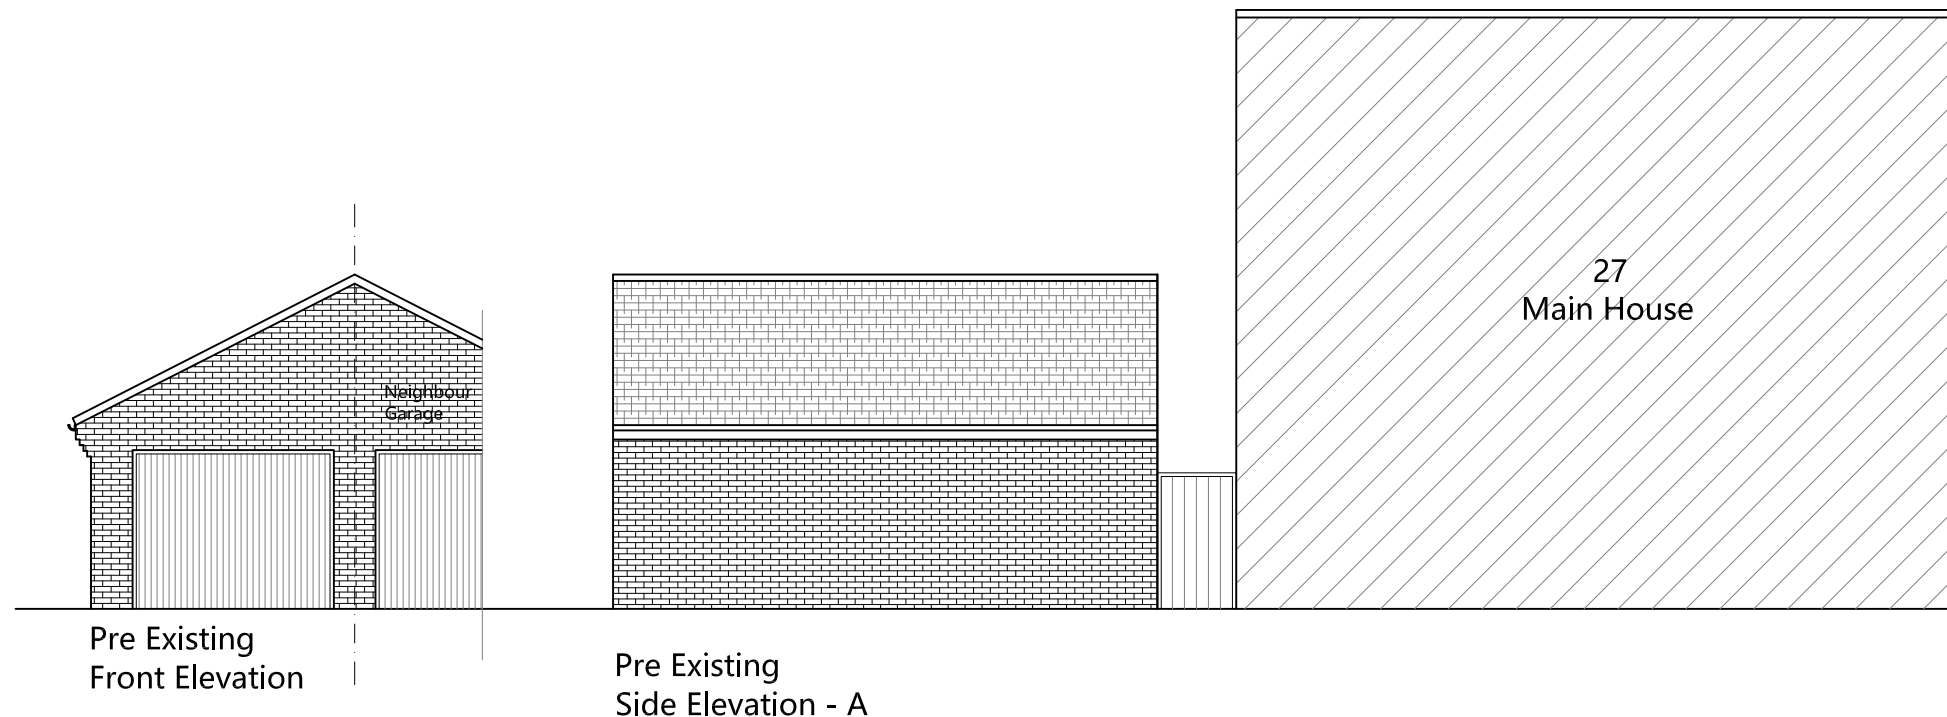

Pre Existing
Front Elevation

Pre Existing
Side Elevation - A

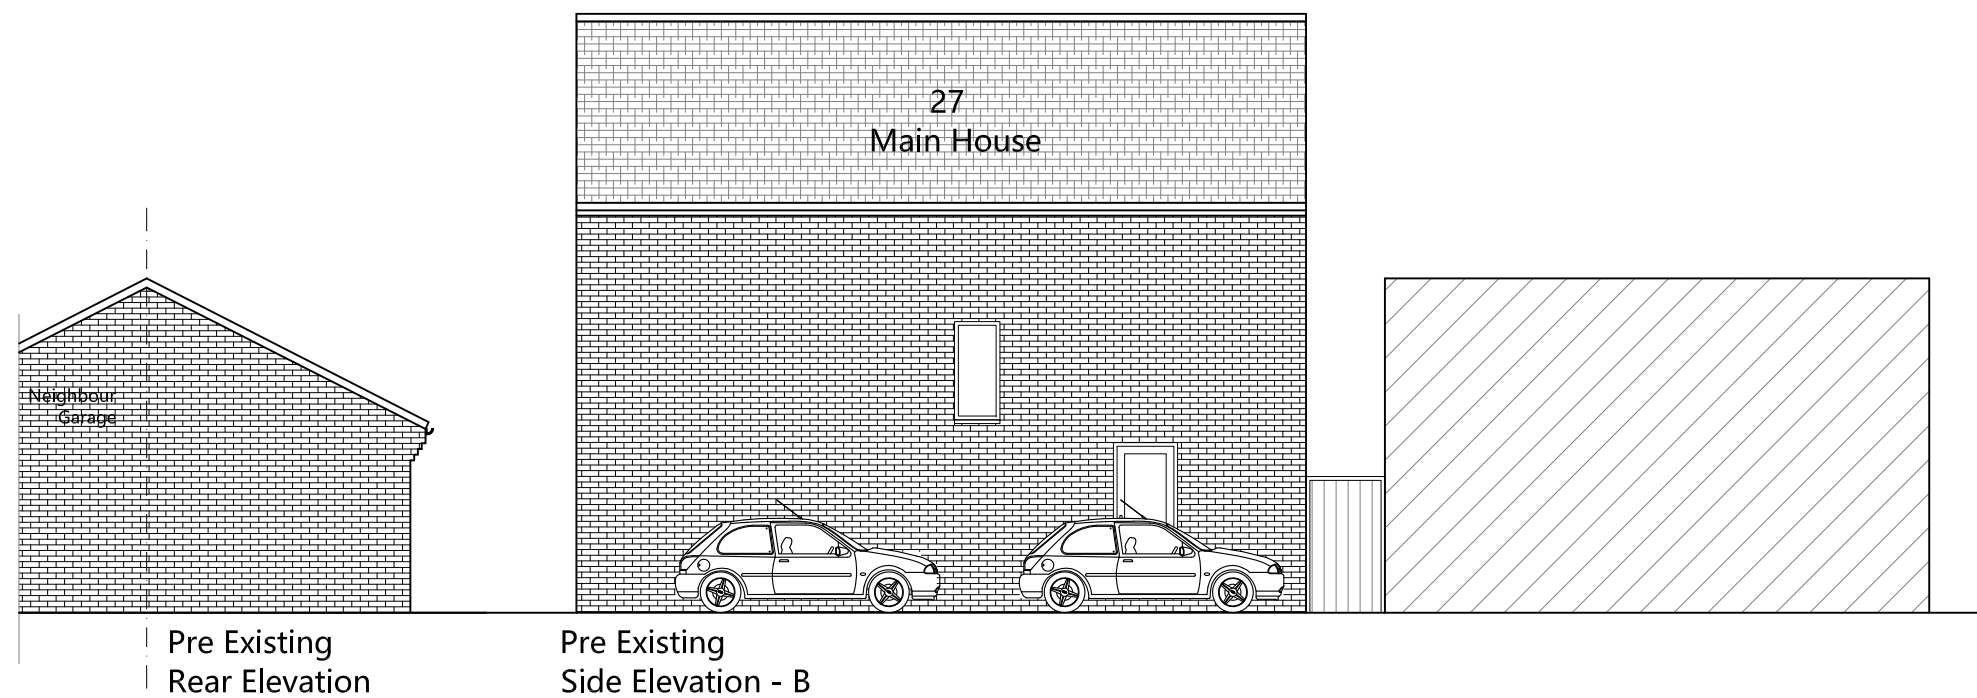

Pre Existing
Rear Elevation

Pre Existing
Side Elevation - B

Scale 1:100 0 1 2.5 5 10m



Project
27 BOLTON DRIVE RG2 9RD

Drawing
PRE EXISTING ELEVATIONS

Dwg No.	Date
102	JULY 2026

Scale @ A3 1:100