


EAST ELEVATION - EXISTING

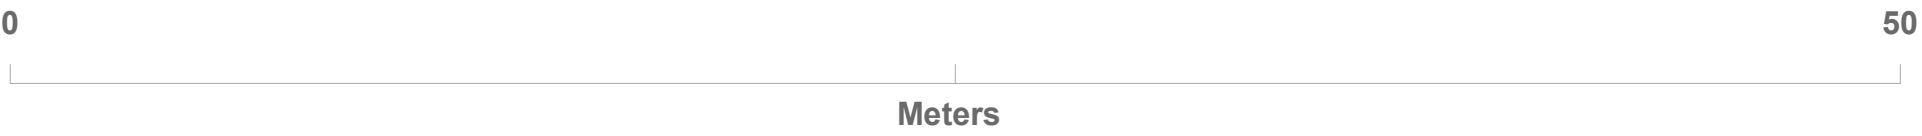

Client:
Wargrave Tennis Club

Project:
Pop-up Padel Court on Existing Tennis Court 8

Scale:
1:200 @ A2

Drawn:
RAV

Drawing Number:
E-01 Rev C

Drawing Title: East Elevation - Existing