


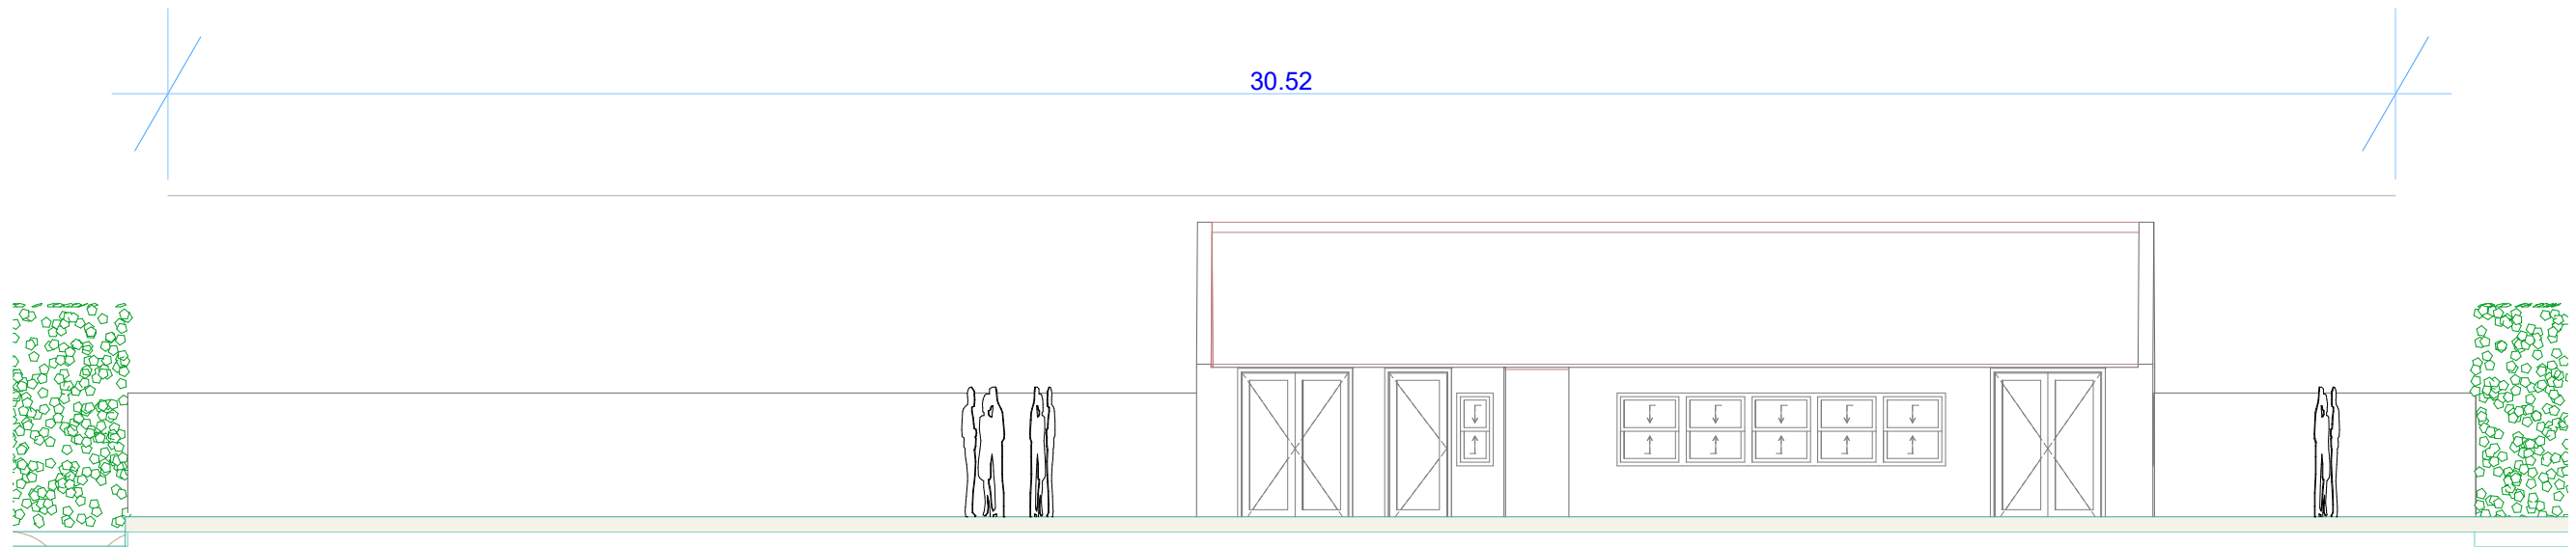

Client:
Wargrave Tennis Club

Project:
Pop-up Padel Court on Existing Tennis Court 8

Scale:
1:100 @ A3

Drawn:
RAV

Drawing Number:
17 Rev C

Drawing Title:Clubhouse East Elevation - Existing