


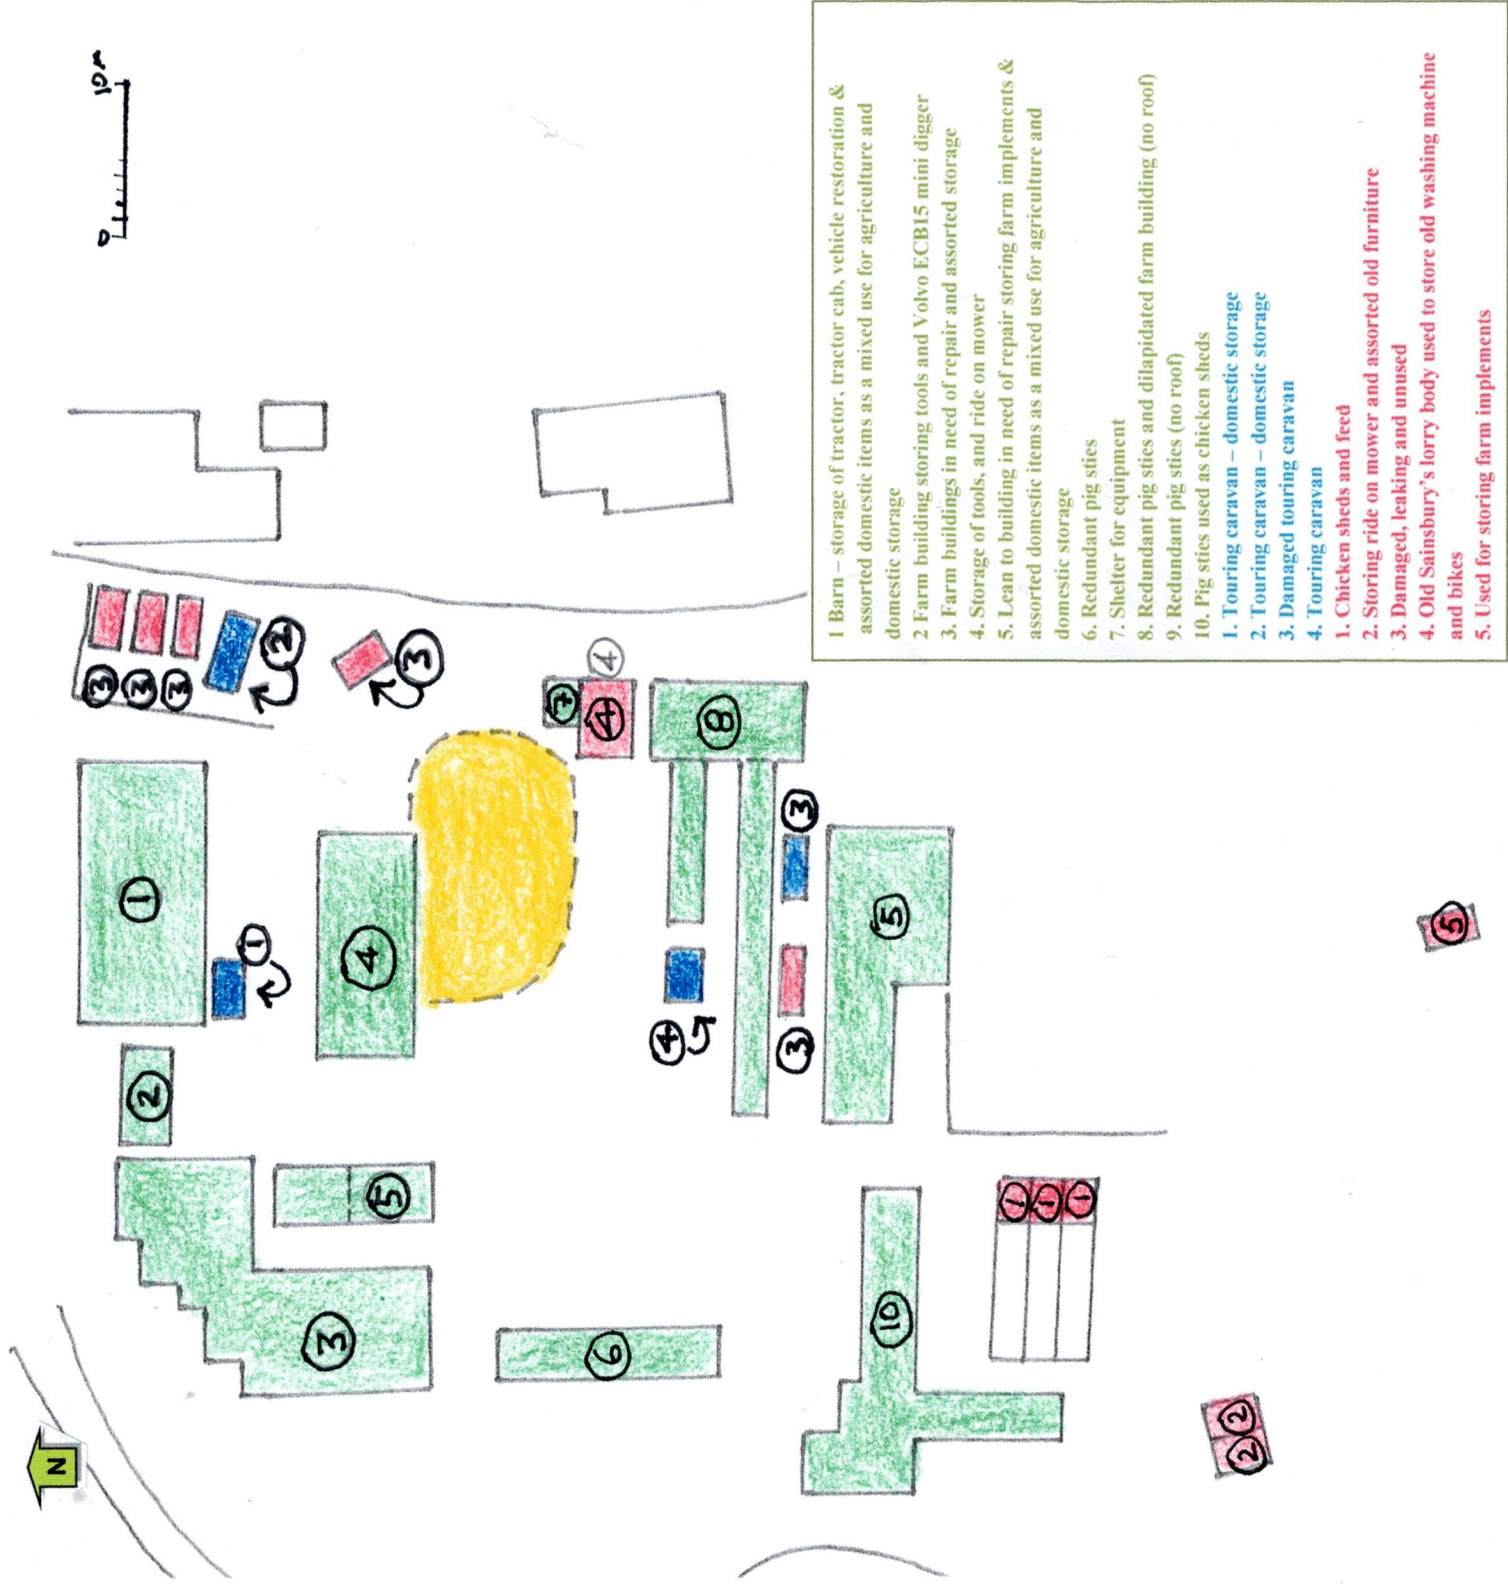

Do not scale except for planning & building regulations purposes

Licence number 100046766

Mark Leedale Planning
Chartered Town Planning
Consultants

20 Hurlands Place,
Farnham,
Surrey GU9 9HX
01252 718855
markleedale@hotmail.com

Revision notes:
A 11.11.24 Amendments as per lpa advice
B
C

Client:
Mr & Mrs P Taylor

Location:
Bentley Lane Piggeries, Poplar Lane,
Winnersh RG41 5JR

Drawing title:
Existing site plan

Scale:
1:500@A4

Date:
November 2024

Drawing number:
MLP/02A