

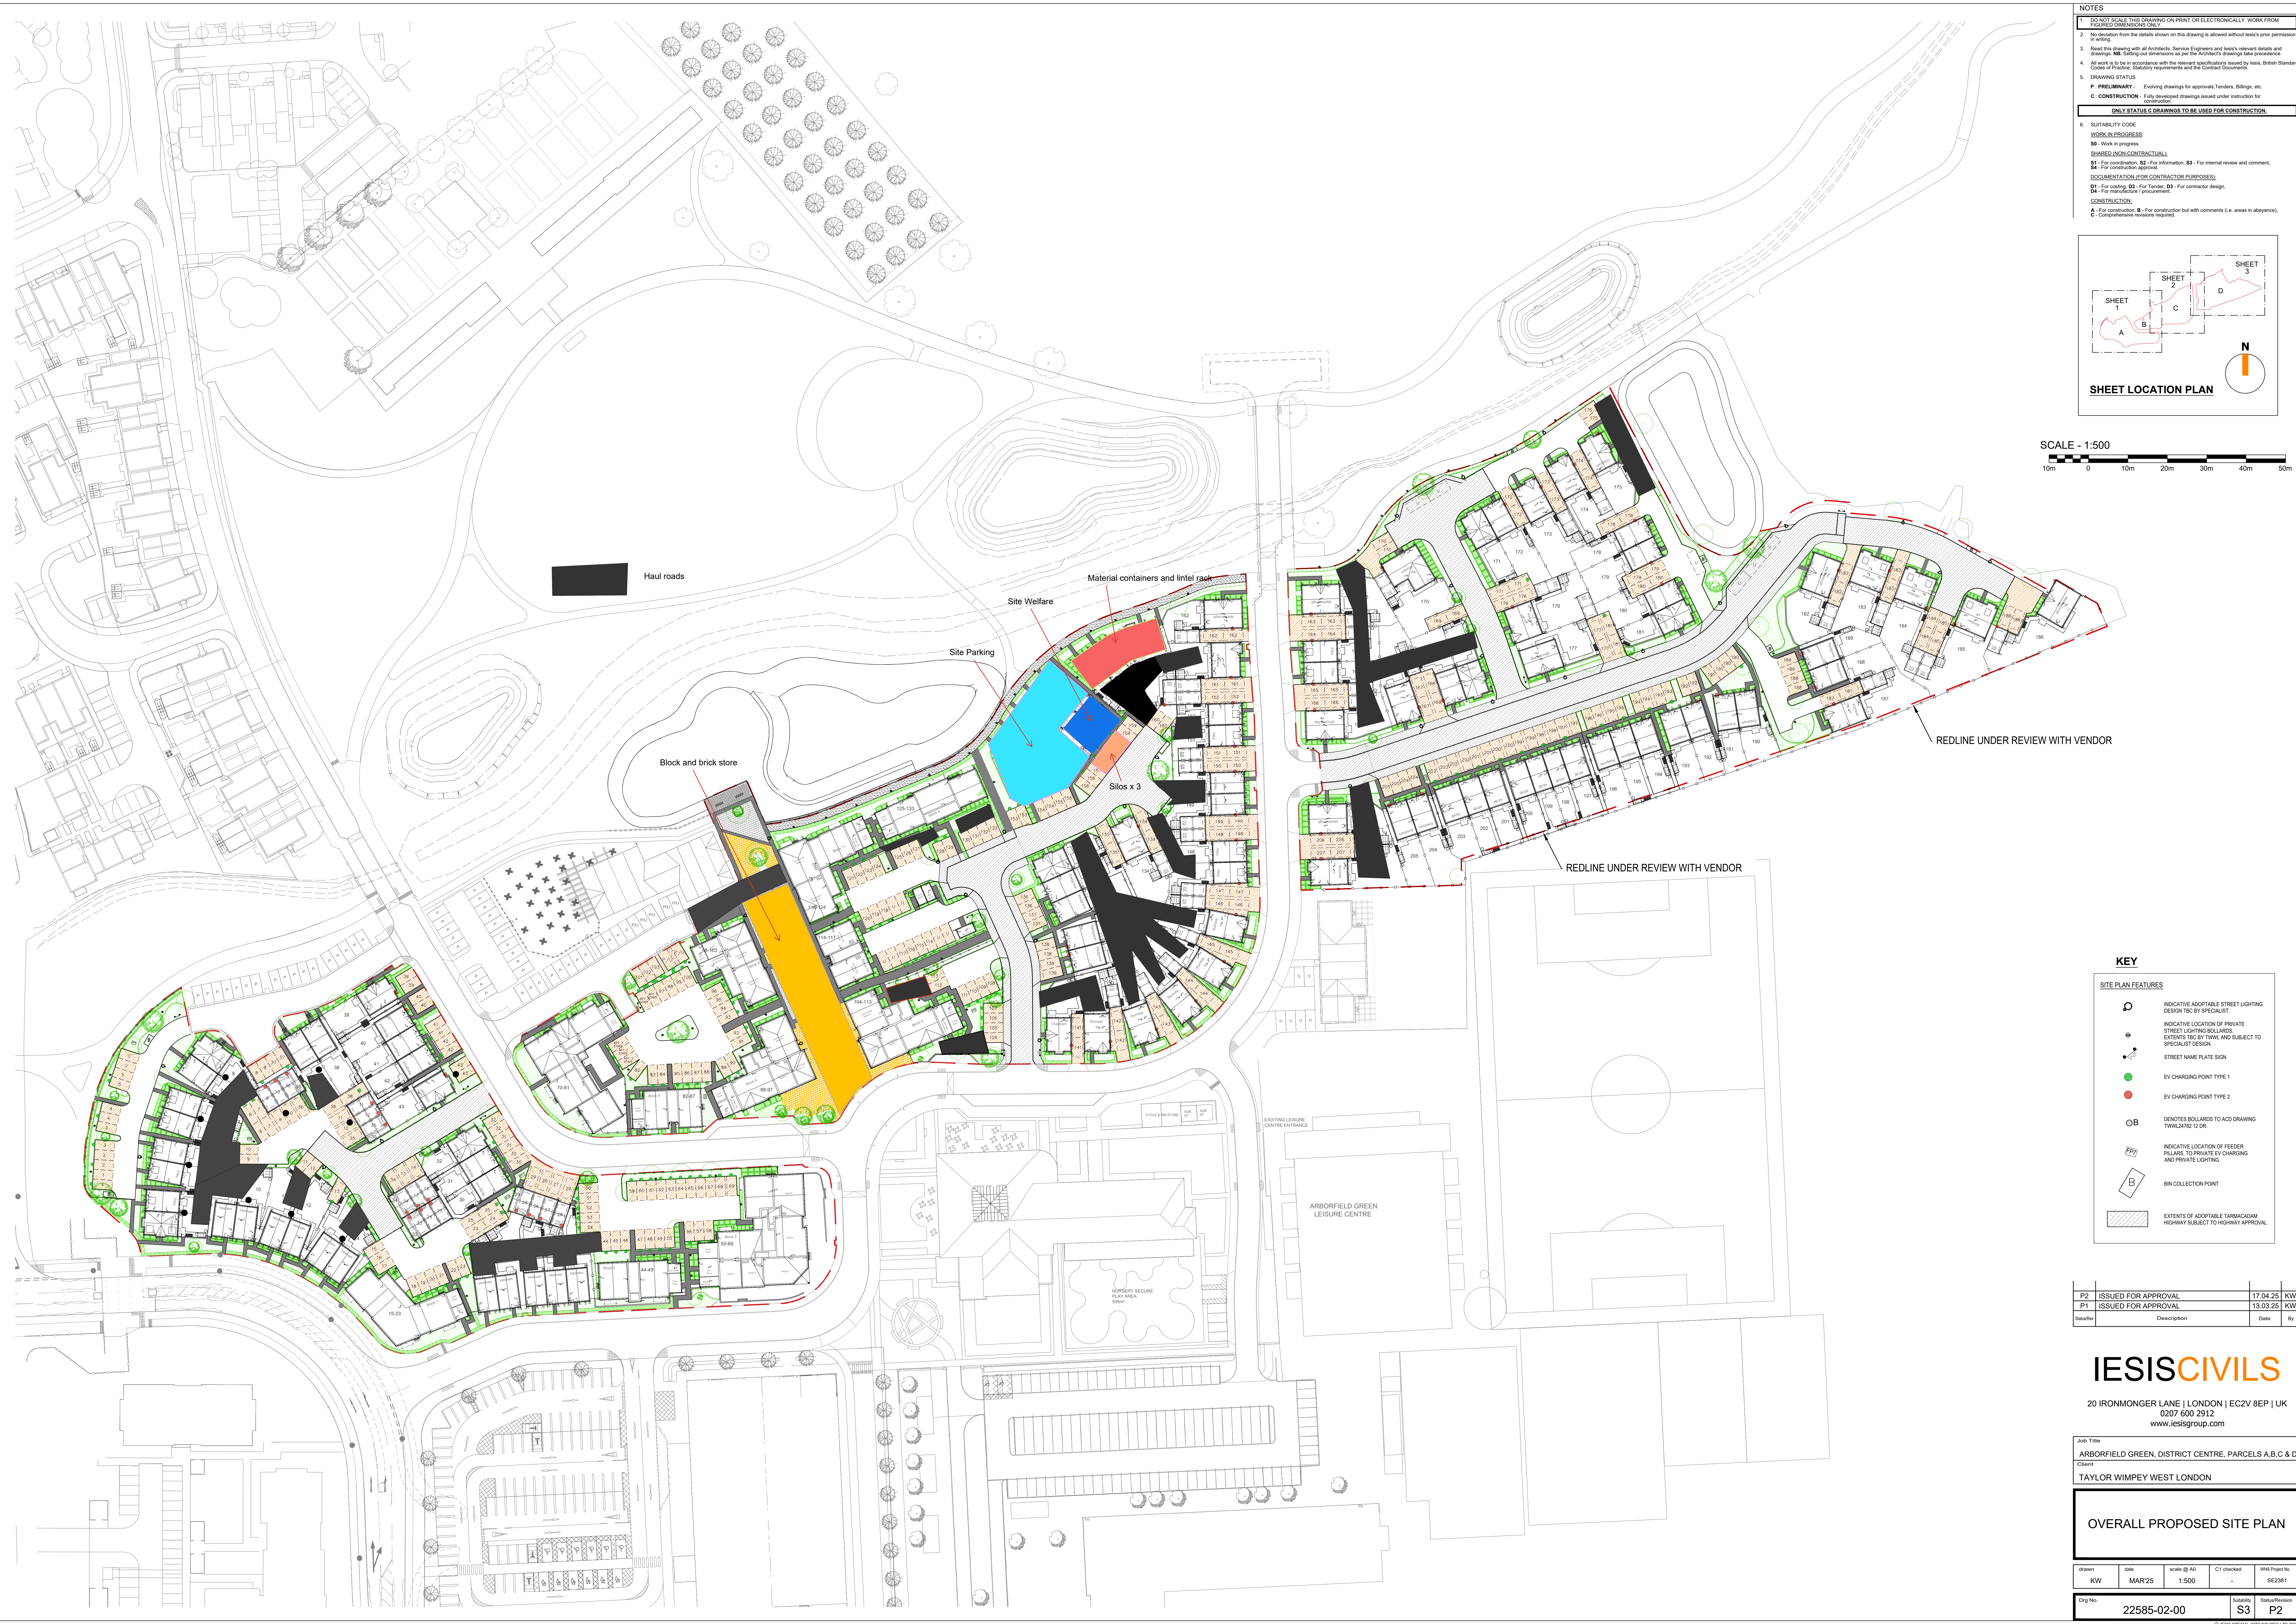


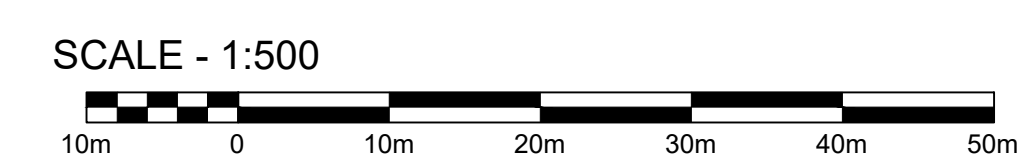

- NOTES**
1. DO NOT SCALE THIS DRAWING ON PRINT OR ELECTRONICALLY. WORK FROM FIGURED DIMENSIONS ONLY.
 2. No deviation from the details shown on this drawing is allowed without the client's prior permission in writing.
 3. Read this drawing with all Architects, Service Engineers and local relevant details and drawings. All drawings and dimensions are per the Architects drawings and specifications.
 4. All work is to be in accordance with the relevant specifications issued by local, British Standard Codes of Practice, Statutory requirements and the Contract Documents.
 5. DRAWING STATUS:
 - P. PRELIMINARY - Evolving drawings for approvals, Tenders, Billings, etc.
 - C. CONSTRUCTION - Fully developed drawings issued under instruction for construction.
- ONLY STATUS C DRAWINGS TO BE USED FOR CONSTRUCTION**
6. SUITABILITY CODE:
WORK IN PROGRESS:
S3 - Work in progress.
SHARED/NOT CONTRACTUAL:
S1 - For construction, S2 - For information, S3 - For internal review and comment, S4 - For construction approval.
DOCUMENTATION (FOR CONTRACTOR PURPOSES):
D1 - For costing, D2 - For tender, D3 - For contractor design, D4 - For final design (Implementation).
CONSTRUCTION:
A - For construction, B - For construction but with comments (i.e. areas in grey), C - Comprehensive revisions required.

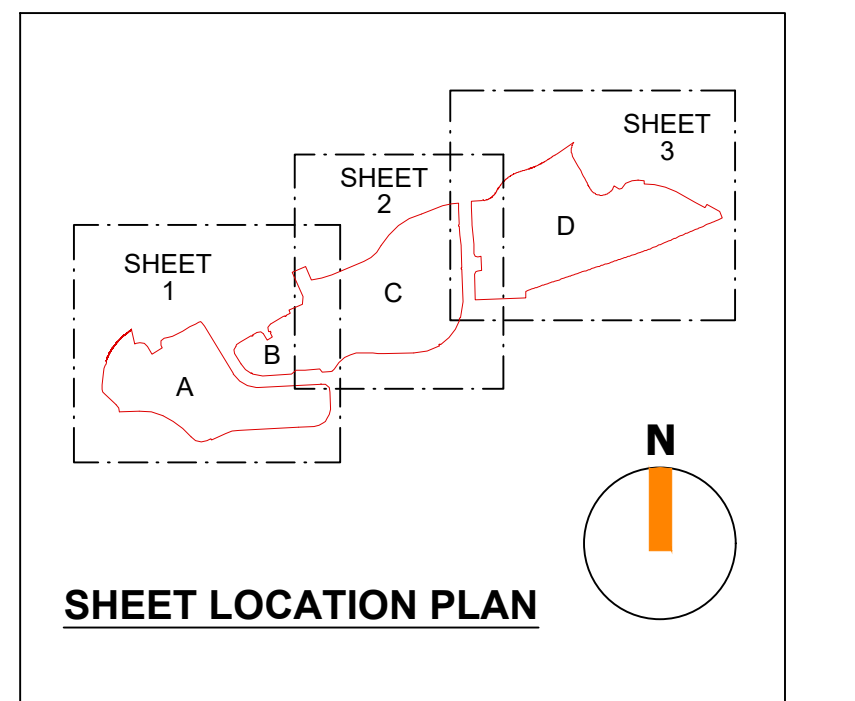

KEY

- SITE PLAN FEATURES**
- INDICATIVE ADOPTABLE STREET LIGHTING DESIGN TBC BY SPECIALIST
 - INDICATIVE LOCATION OF PRIVATE STREET LIGHTING BOLLARDS. EXTENTS TBC BY TWM AND SUBJECT TO SPECIALIST DESIGN.
 - STREET NAME PLATE SIGN
 - EV CHARGING POINT TYPE 1
 - EV CHARGING POINT TYPE 2
 - DENOTES BOLLARDS TO ACC DRAWING TWM/24/12 12 DR.
 - INDICATIVE LOCATION OF FEEDER PILLARS, TO PRIVATE EV CHARGING AND PRIVATE LIGHTING.
 - BN COLLECTION POINT
 - EXTENTS OF ADOPTABLE TARMACAM HIGHWAY SUBJECT TO HIGHWAY APPROVAL

P2	ISSUED FOR APPROVAL	17.04.25	KW
P1	ISSUED FOR APPROVAL	13.03.25	KW
Rev/No.	Description	Date	By

IESISCIVILS

20 IRONMONGER LANE | LONDON | EC2V 8EP | UK
0207 600 2912
www.iesisgroup.com

Job Title
ARBORFIELD GREEN, DISTRICT CENTRE, PARCELS A,B,C & D
Client
TAYLOR WIMPEY WEST LONDON

OVERALL PROPOSED SITE PLAN

Drawn	date	scale @ A0	C1 checked	WMA Project No.
KW	MAR25	1:500	-	SE2381
Orig No.	22585-02-00	Suitability	Rev/No.	
		S3	P2	