



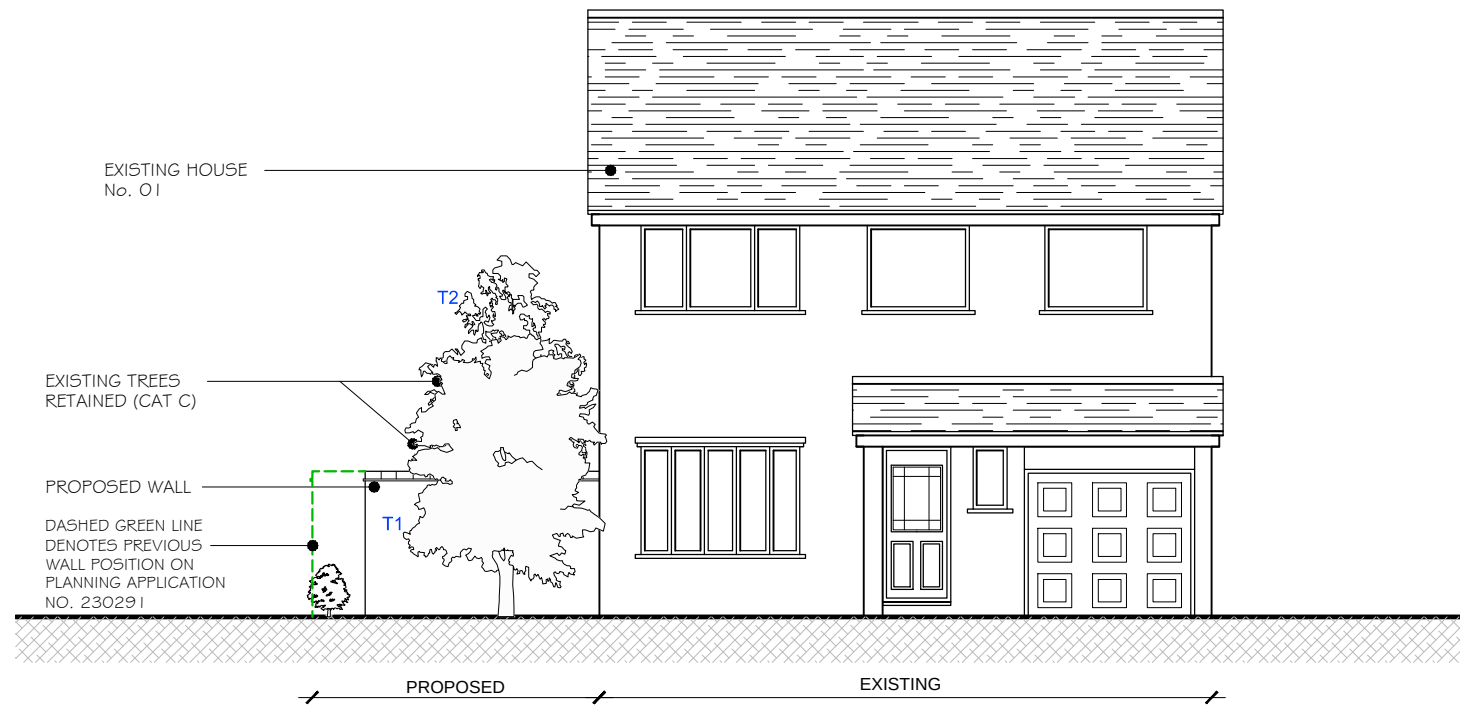

FRONT ELEVATION X-X

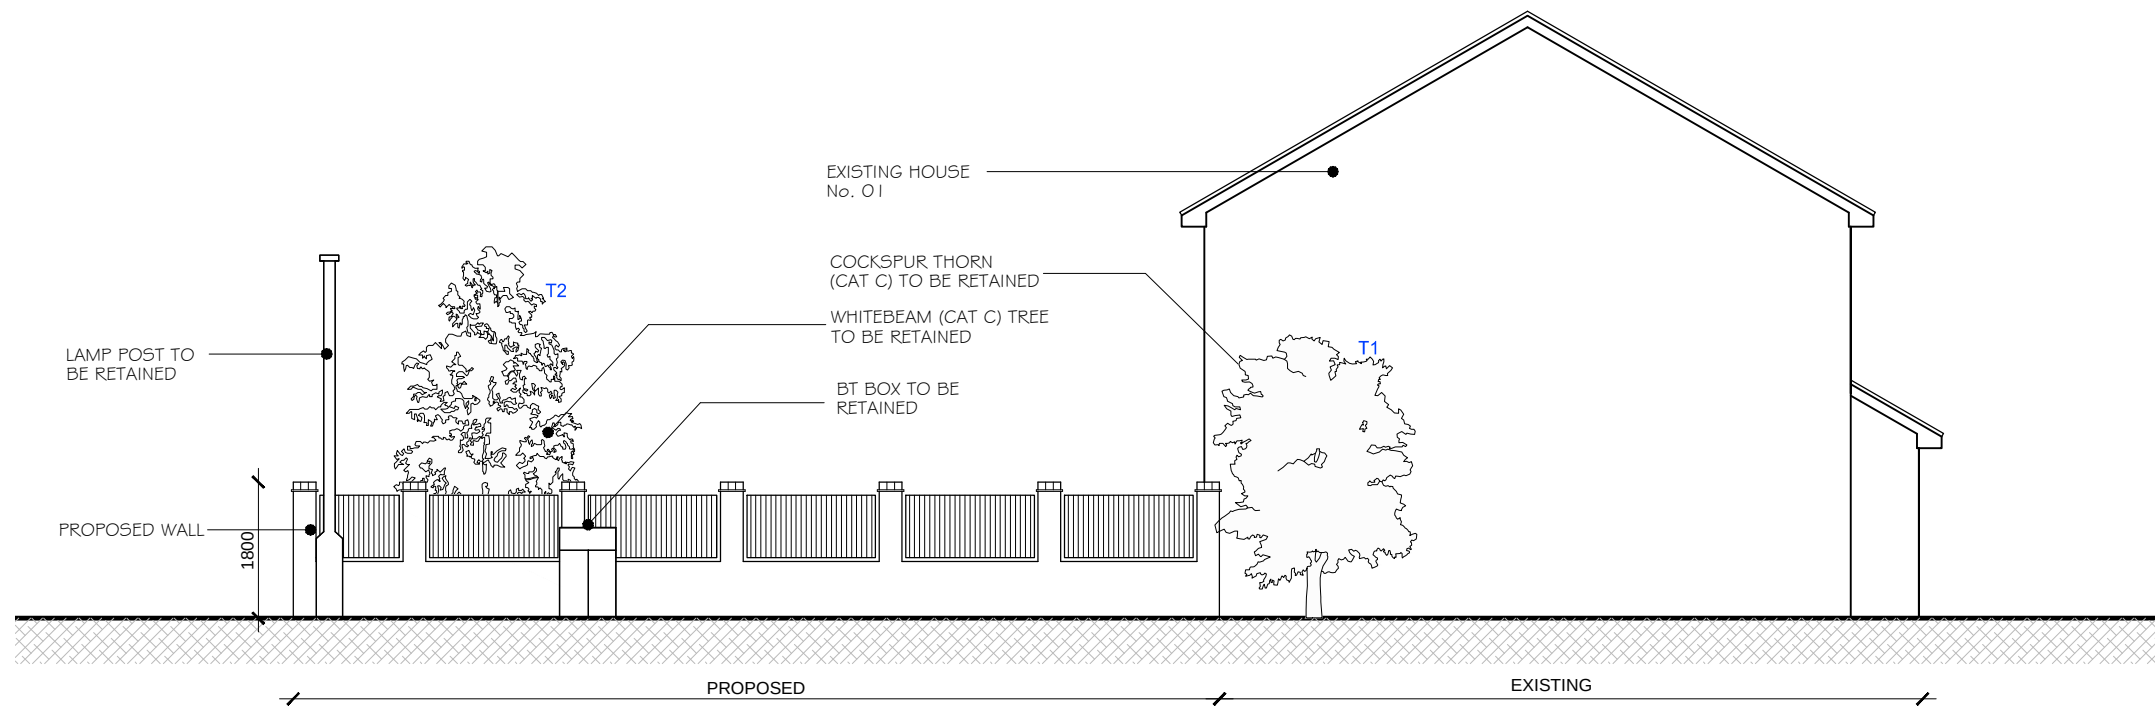

SIDE ELEVATION Y-Y



CADCRE8 LTD
ARCHITECTURAL DESIGNERS & PLANNERS
1 Peach Street
Wokingham
RG40 1XJ
matt-cadcre8@outlook.com

The copyright in this document and design is confidential to and the property of Cadcre8 Limited

Status PLANNING ISSUE		Rev.	Date	Detail
Client MR A SHONE		DRAWING Title PROPOSED ELEVATIONS X-X & Y-Y		
Project Title 1 WHEELTON CLOSE, EARLEY, BERKSHIRE		Scale 1:100 @ A3	Date FEB-24	Drawn MM
		DRAWING No. 24 - P080 - 04		Rev.