


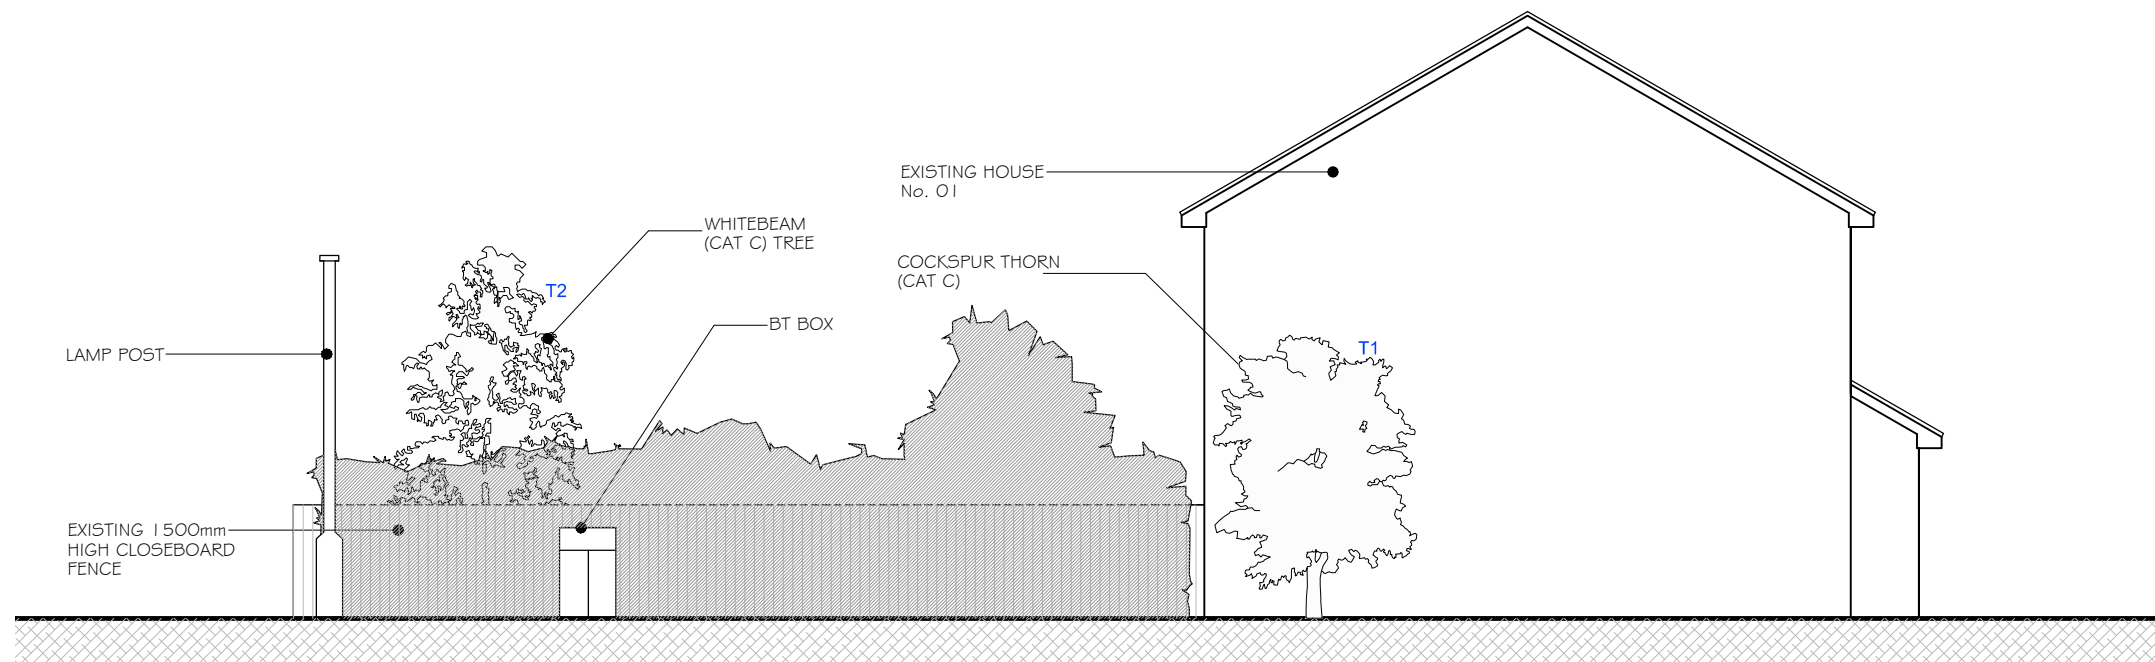

FRONT ELEVATION A-A



SIDE ELEVATION B-B



CADCRE8 LTD
ARCHITECTURAL DESIGNERS & PLANNERS
1 Peach Street
Wokingham
RG40 1XJ
matt-cadcre8@outlook.com

The copyright in this document and design is confidential to and the property of Cadcre8 Limited

Status **PLANNING ISSUE**

Client **MR A SHONE**

Project Title **1 WHEELTON CLOSE, EARLEY, BERKSHIRE**

Rev.	Date	Detail
------	------	--------

DRAWING Title **EXISTING ELEVATIONS A-A & B-B**

Scale. 1:100 @ A3	Date FEB-24	Drawn MM
--------------------------	--------------------	-----------------

DRAWING No. 24 - P080 - 06	Rev.
-----------------------------------	------