



DEVELOPMENTS IN DESIGN LTD

WWW.DEVELOPMENTSINDESIGN.CO.UK
TEL.01344 641286

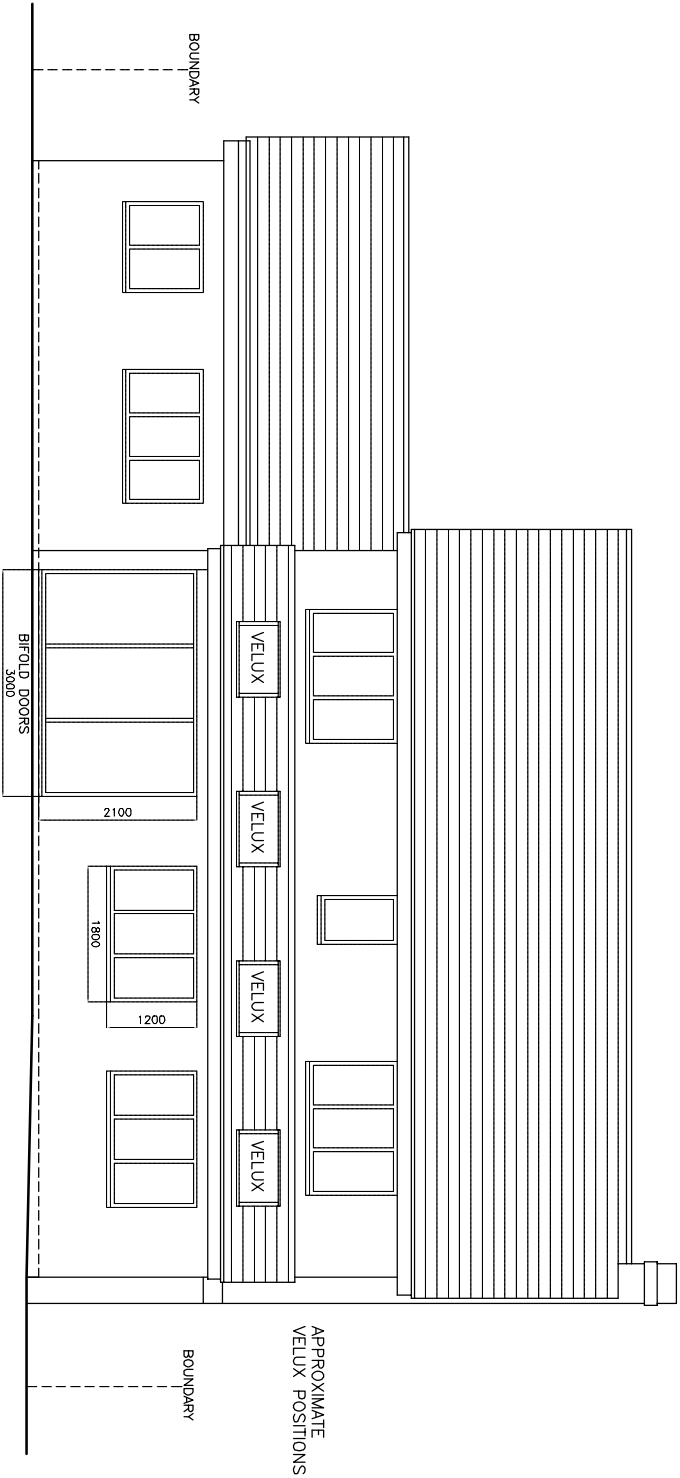


PROPOSED REAR ELEVATION

ROOF TILES, DARK RED INTERLOCKING TILE
BRICKWORK, RED FACING BRICK
ALL GUTTERING AND DOWNPIPES BROWN PLASTIC
WINDOWS BROWN UPVC
ALL EXTERNAL TIMBER CLAD WITH BROWN UPVC

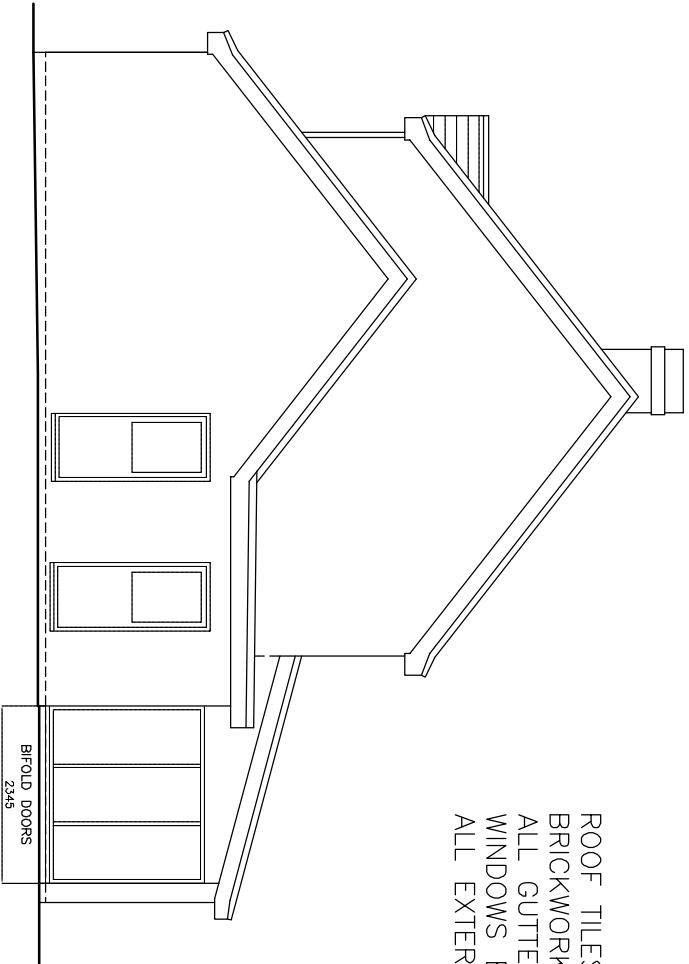


PROPOSED SIDE ELEVATION

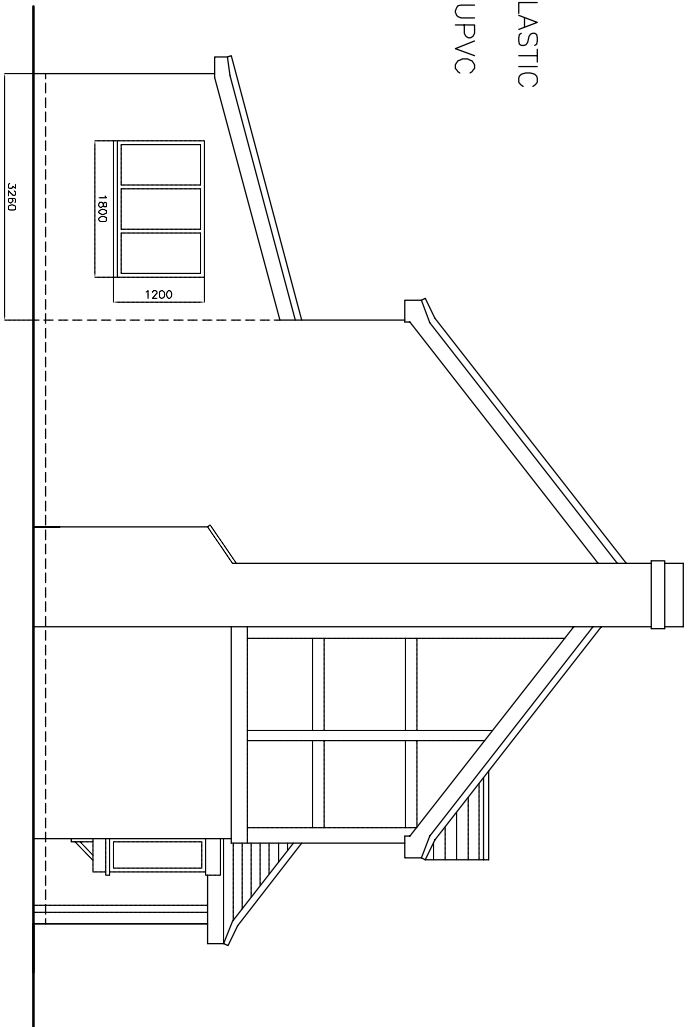

PROPOSED SIDE ELEVATION

PROPOSED REAR EXTENSION

 

DRAWING NO. ST.002
DATE 19.6.25
SCALE 1:100

MR AND MRS STOREY

10 BRIARWOOD FINCHAMPSTEAD BERKS RG40 4XA