


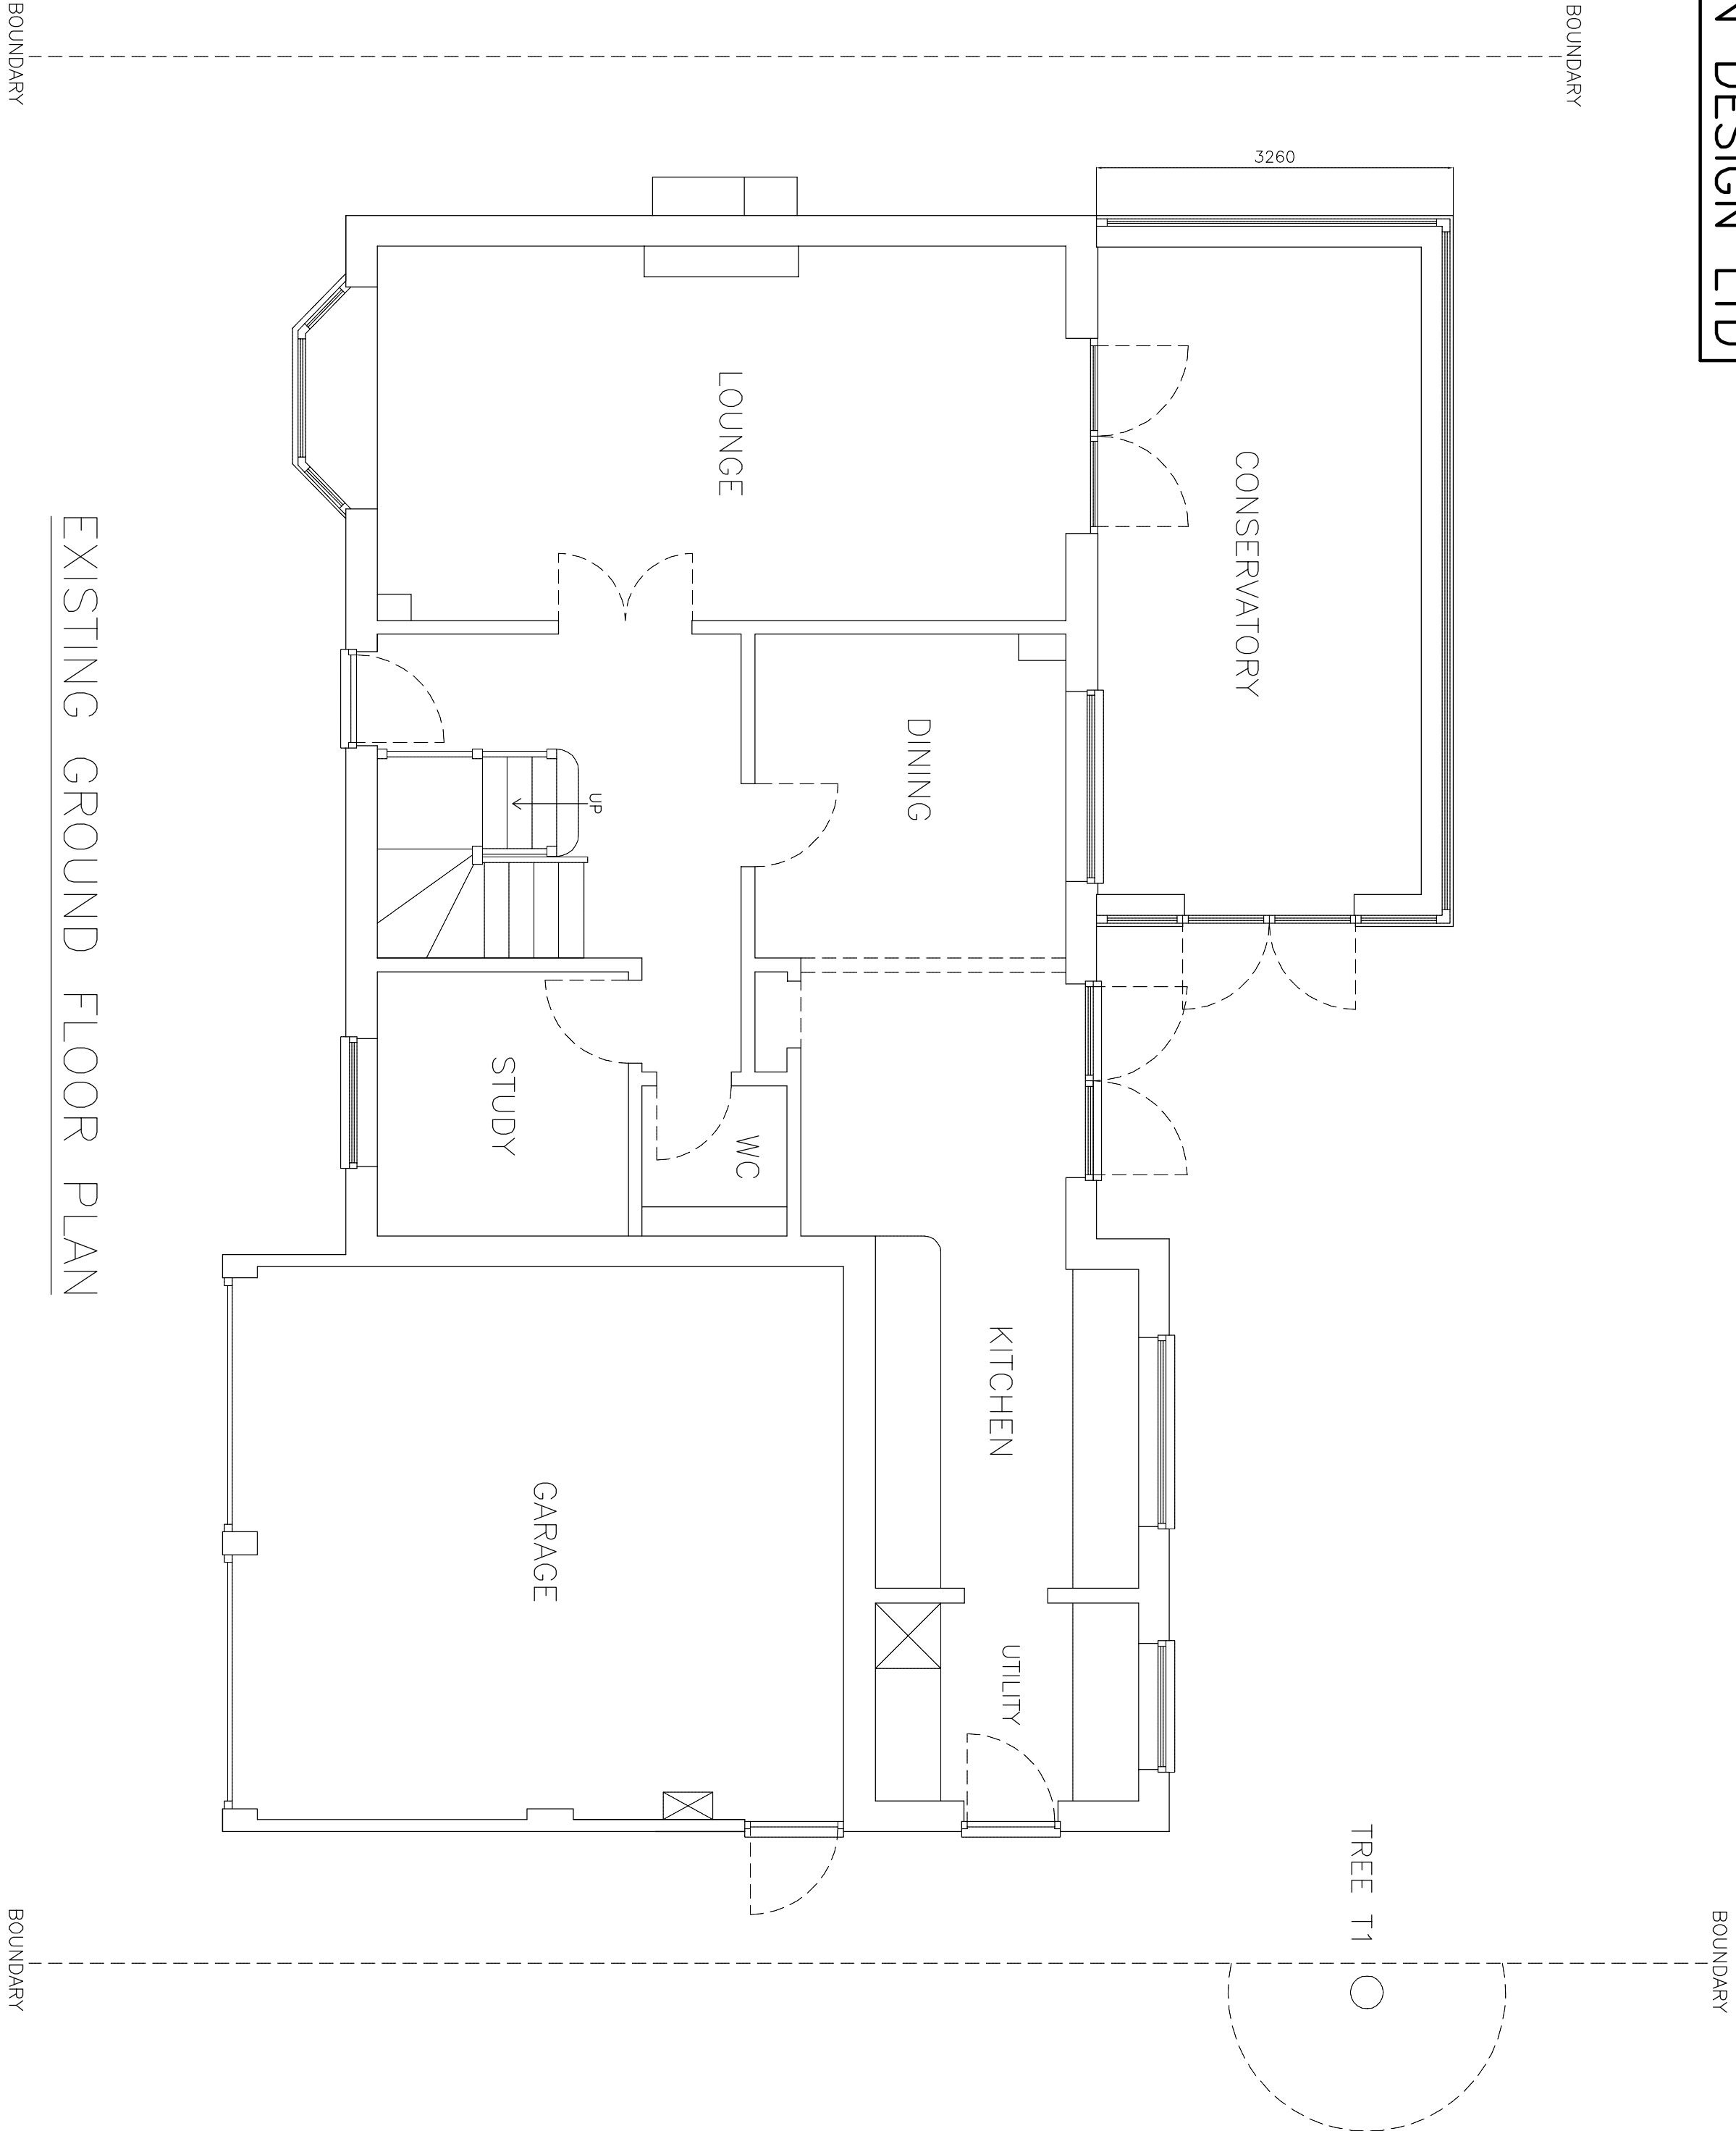

EXISTING GROUND FLOOR PLAN

PROPOSED REAR EXTENSION		012345M	DRAWING NO. ST.003 DATE 19.6.25 SCALE 1:50
MR AND MRS STOREY	10 BRIARWOOD FINCHAMPSTEAD BERKS RG40 4XA		