



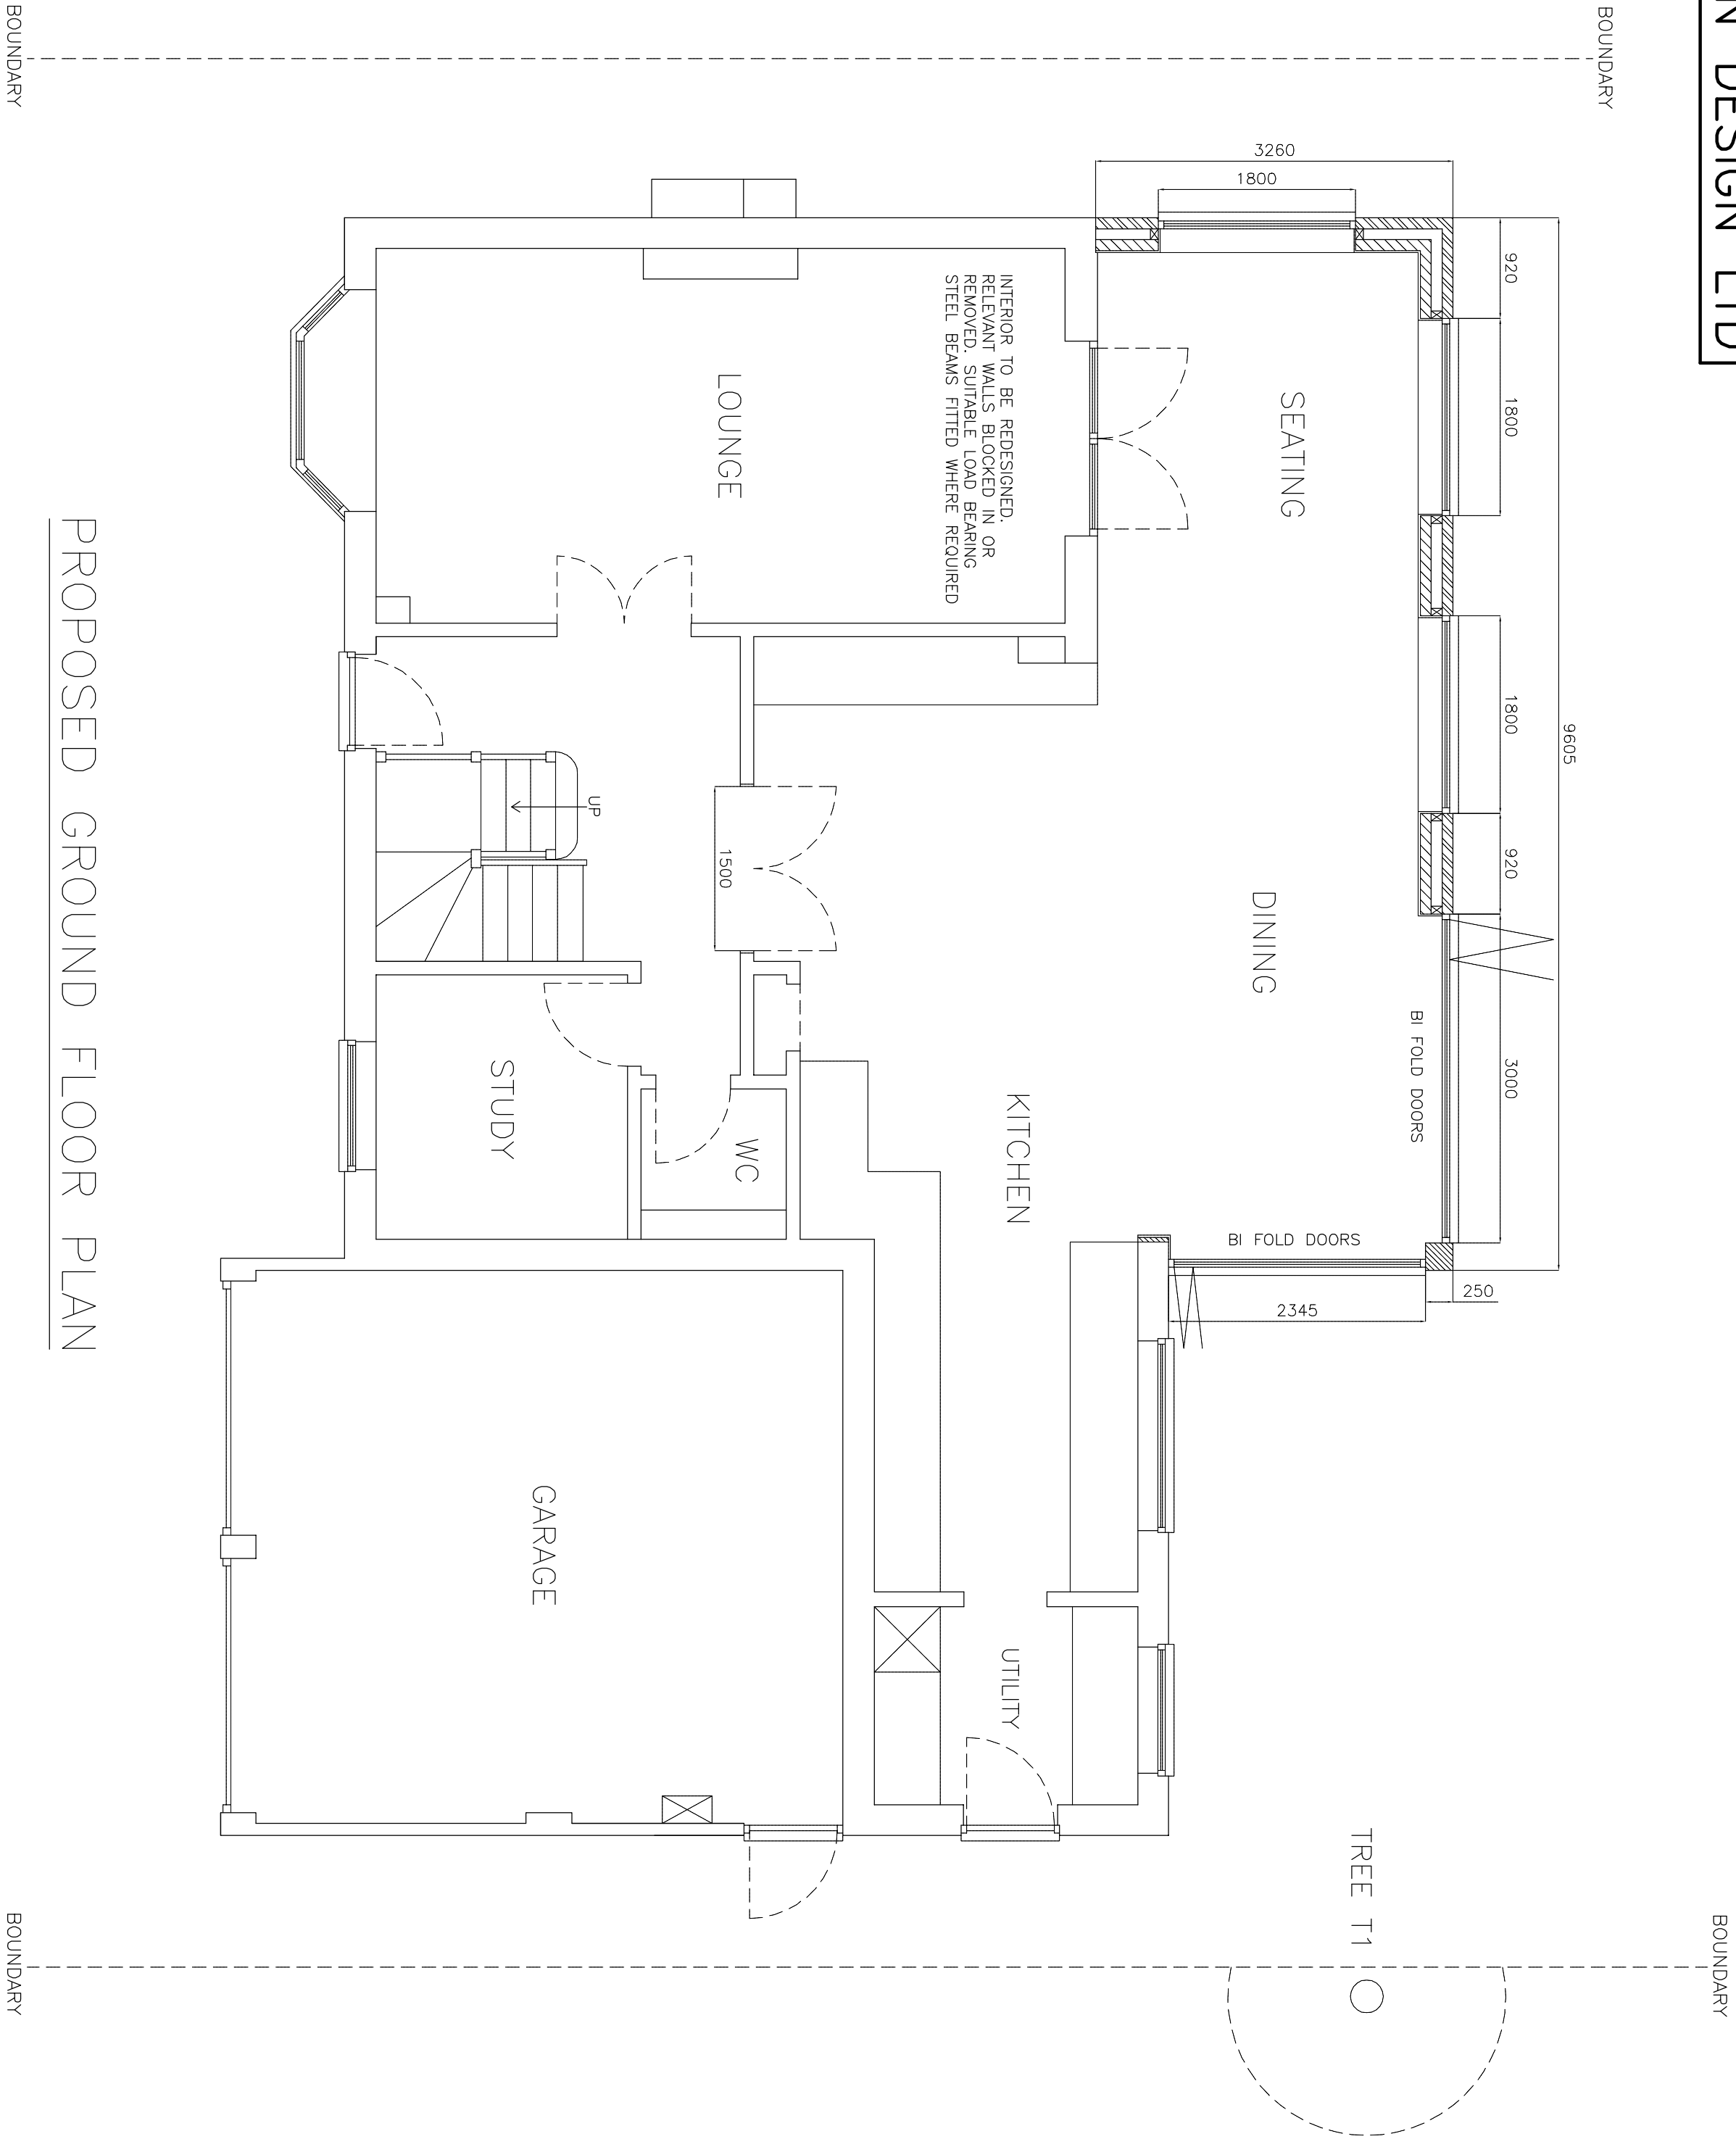

PROPOSED GROUND FLOOR PLAN

PROPOSED REAR EXTENSION

 

DRAWING NO. ST.004
DATE 19.6.25
SCALE 1:50

MR AND MRS STOREY

10 BRIARWOOD FINCHAMPSTEAD BERKS RG40 4XA