



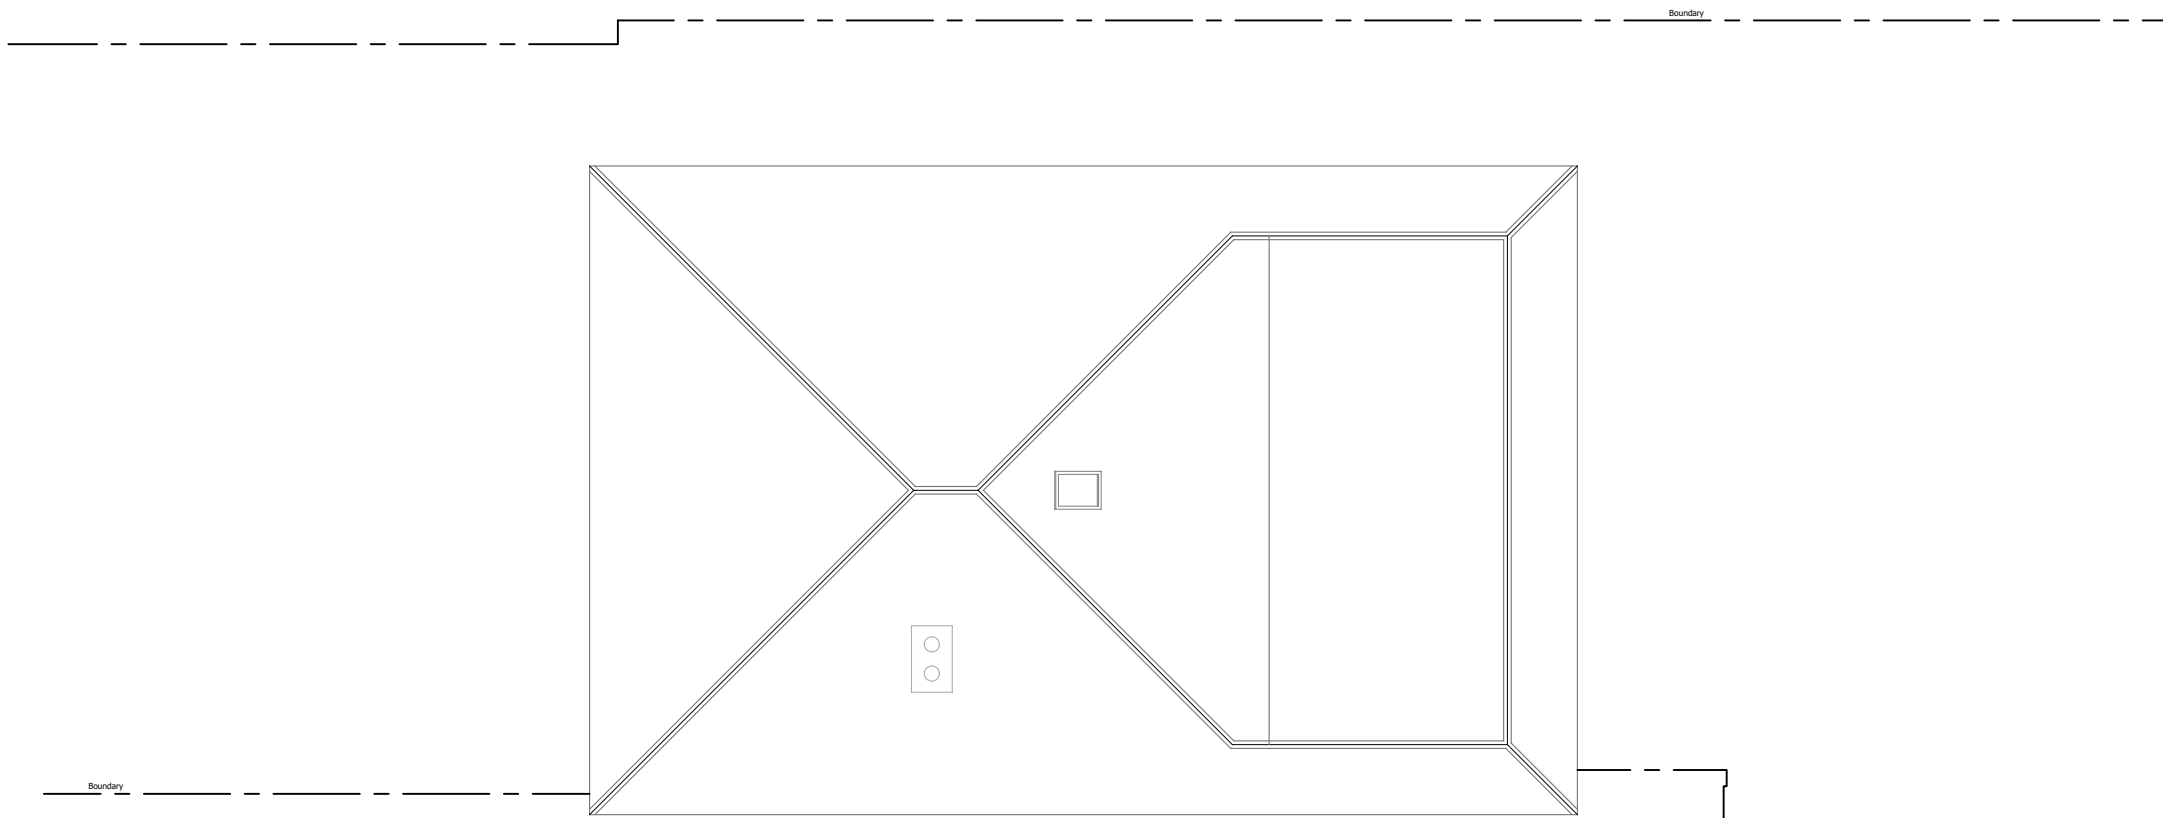

This drawing has been prepared without the benefit of a measured building survey or topographic information.

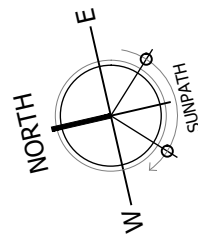

PLANNING

Project
5 Woodlands Avenue, Woodley
Reading RG5 3HN
Drawing Title
Existing Roof Plan

Date 19.09.2025	Scale As noted @A3	Drawn by SJ
Project No 199	Drawing No 003	Revision -

1 Roof Plan
Existing
SCALE 1:100



A

B

I

R

A

B

I

R