


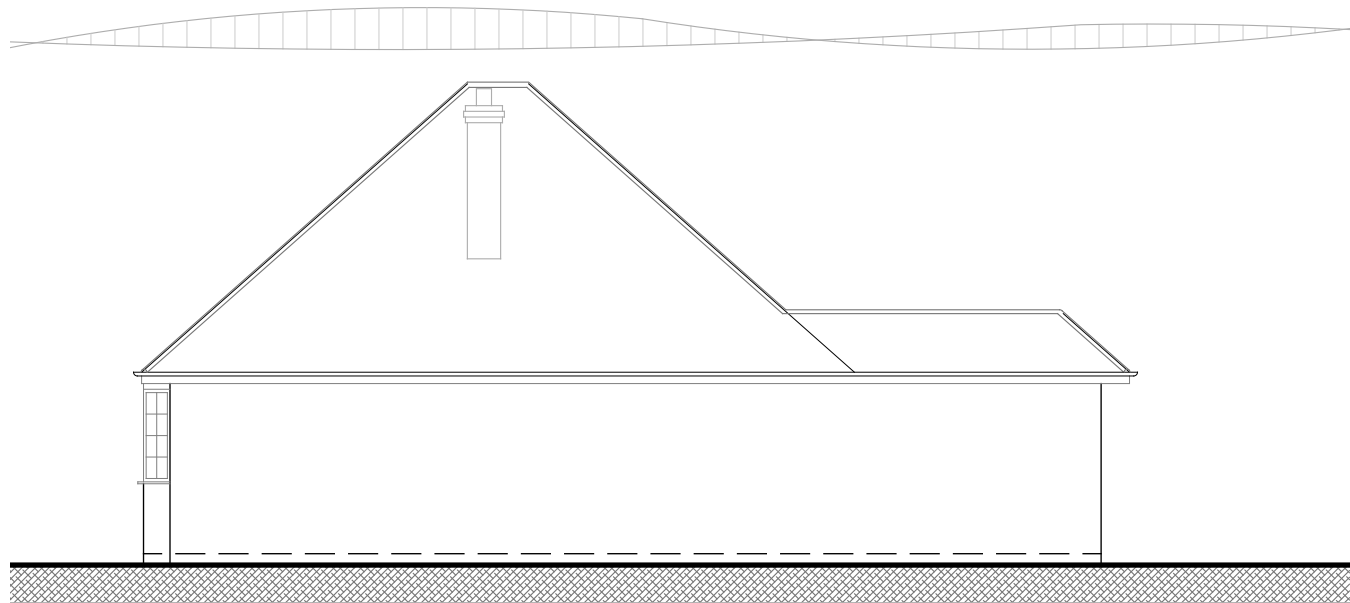


1

West Elevation

Existing

SCALE 1:100

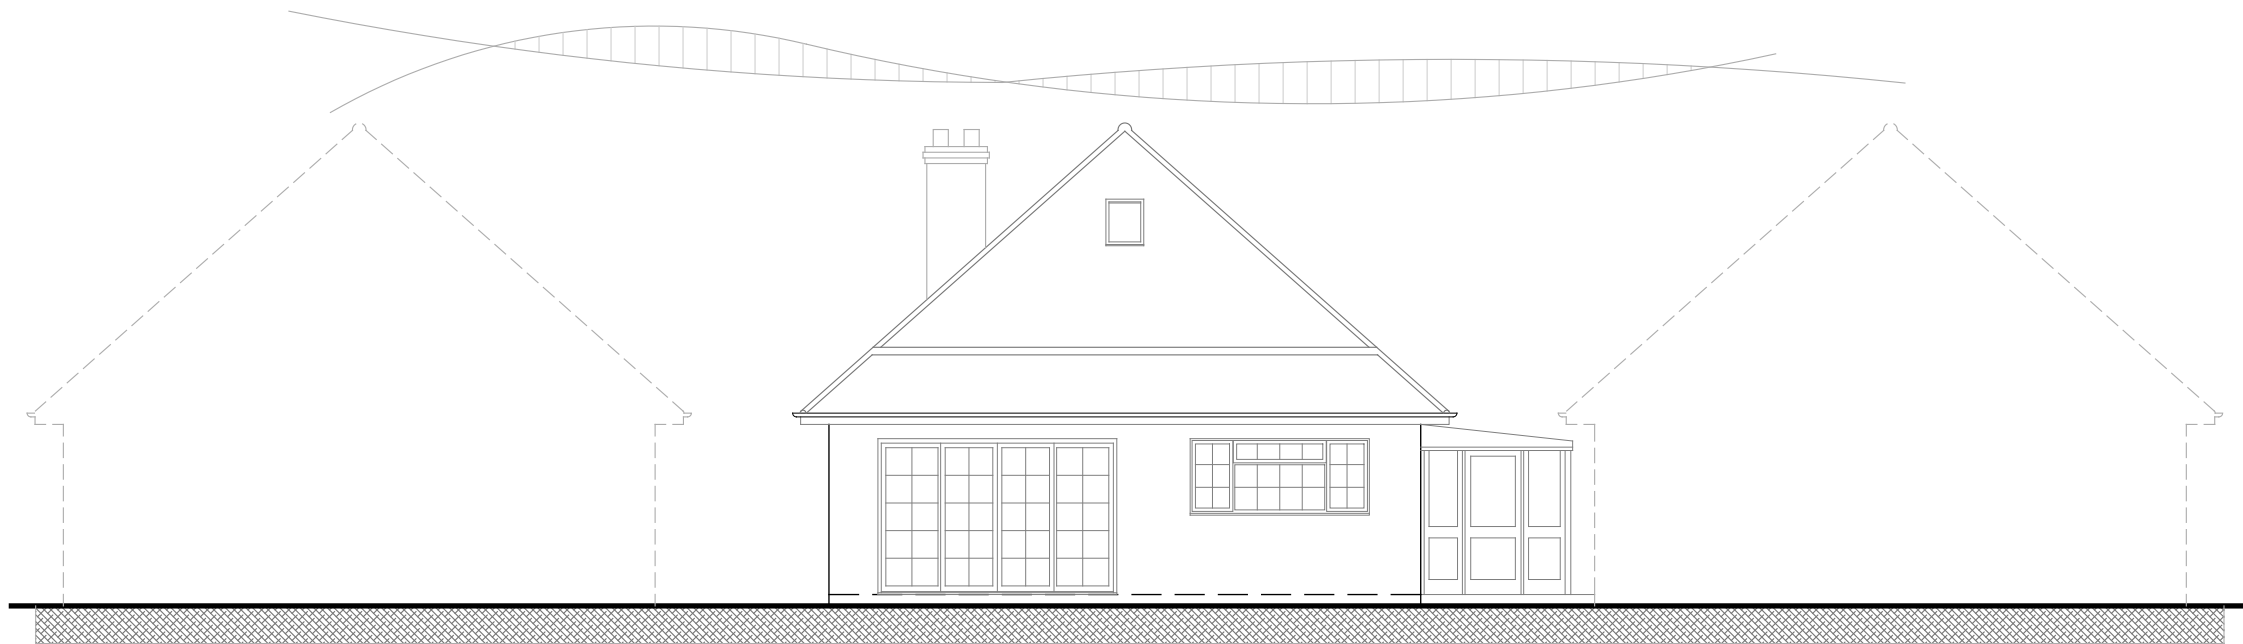

2

South Elevation

Existing

SCALE 1:100

This drawing has been prepared without the benefit of a measured building survey or topographic information.



PLANNING

Project
5 Woodlands Avenue, Woodley
Reading RG5 3HN
Drawing Title
Existing Elevations (sht 1)

Date 19.09.2025	Scale As Noted@A3	Drawn by SJ
Project No 199	Drawing No 004	Revision -