



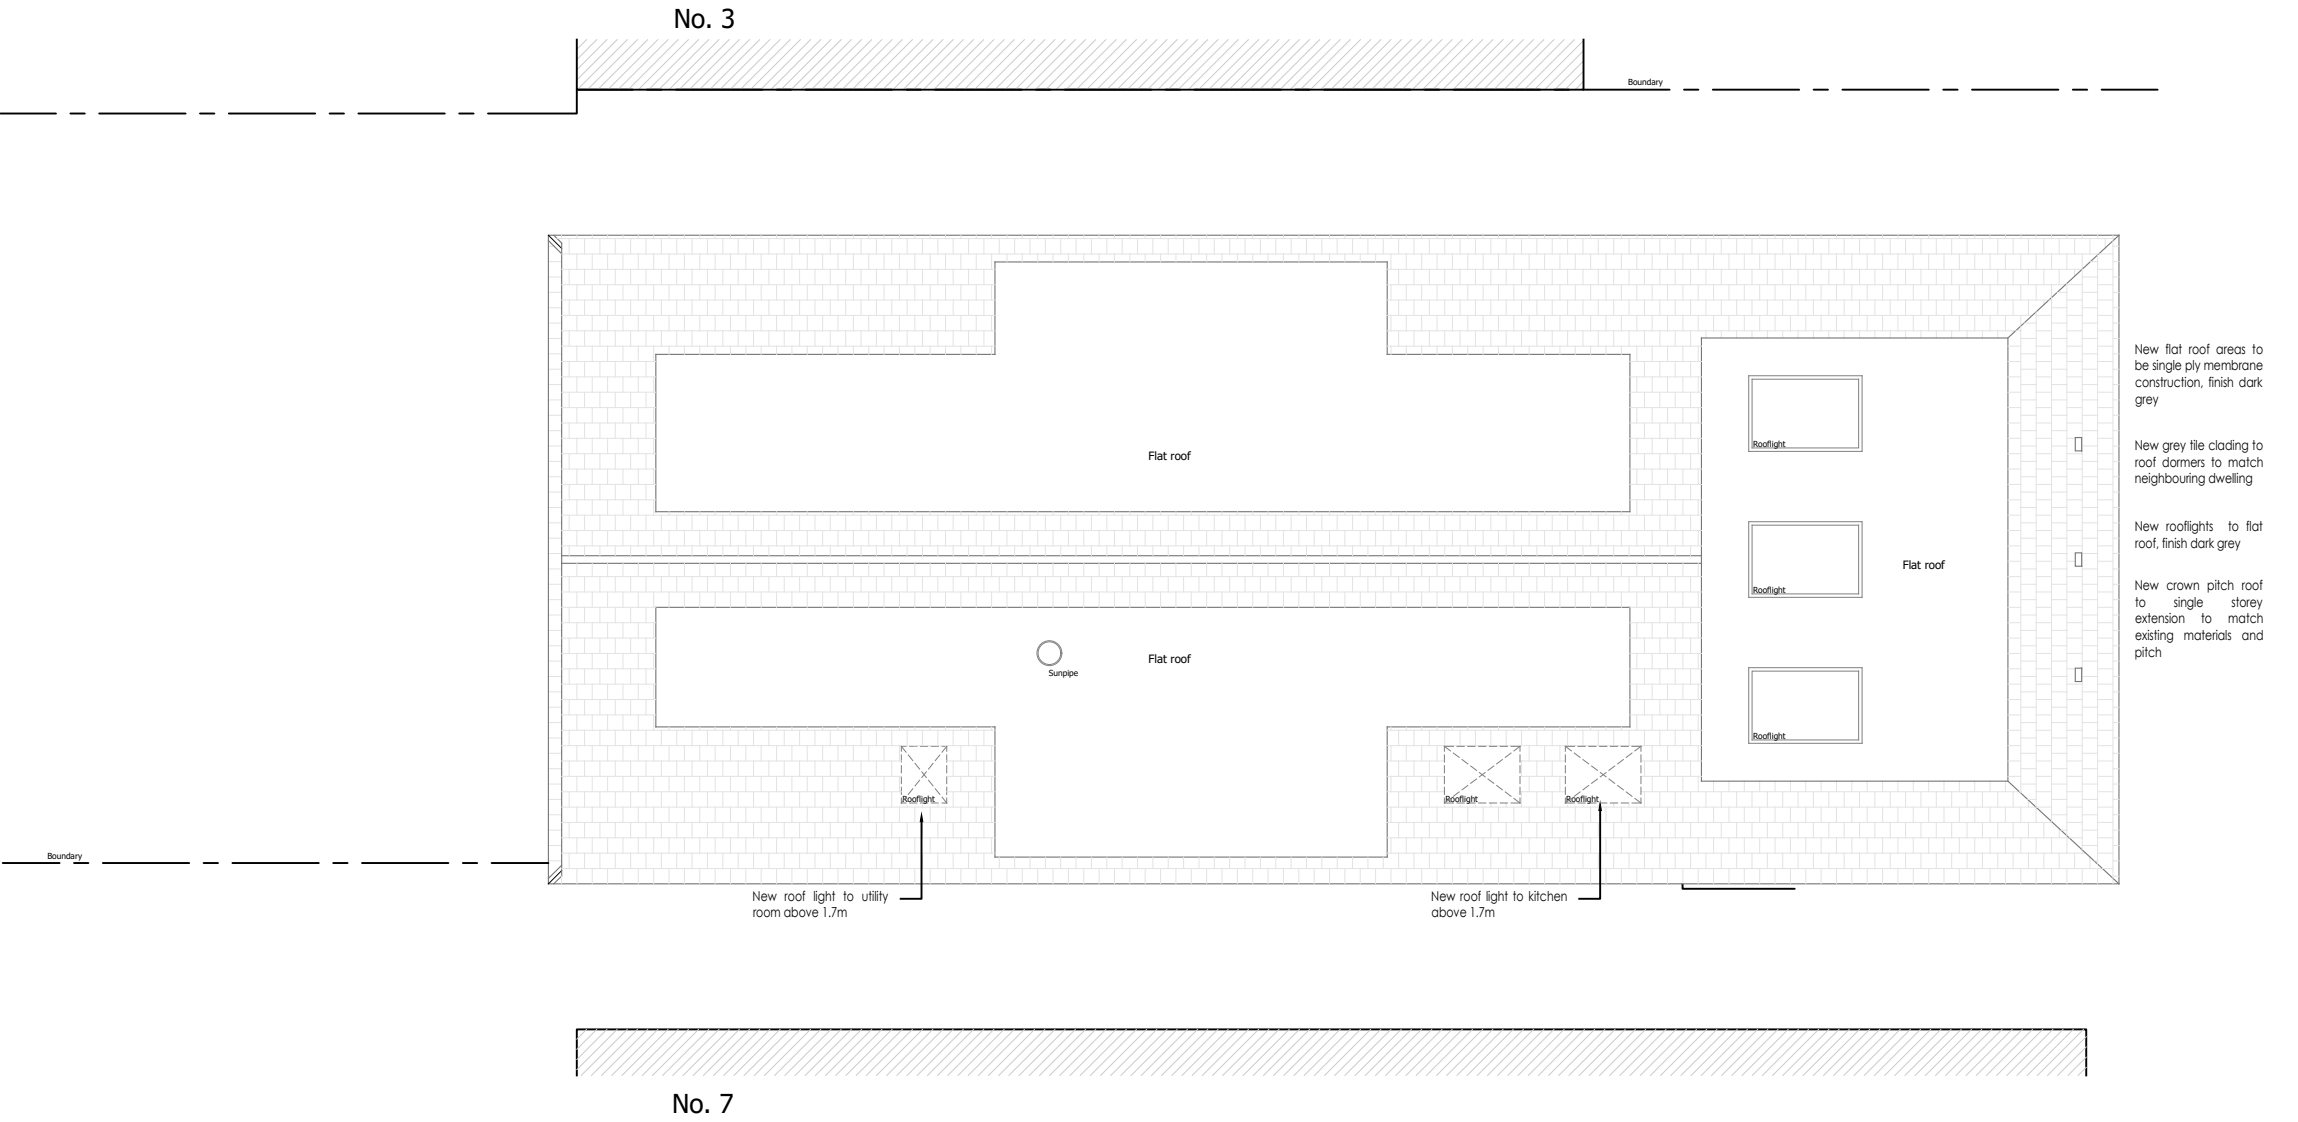

This drawing has been prepared without the benefit of a measured building survey or topographic information.

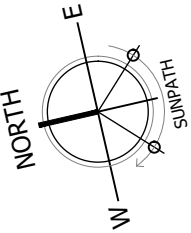

PLANNING

Project		
5 Woodlands Avenue, Woodley		
Reading RG5 3HN		
Drawing Title		
Proposed Roof Plan		
Date	Scale	Drawn by
26.09.2025	As noted @A3	SJ
Project No	Drawing No	Revision
199	008	-

