


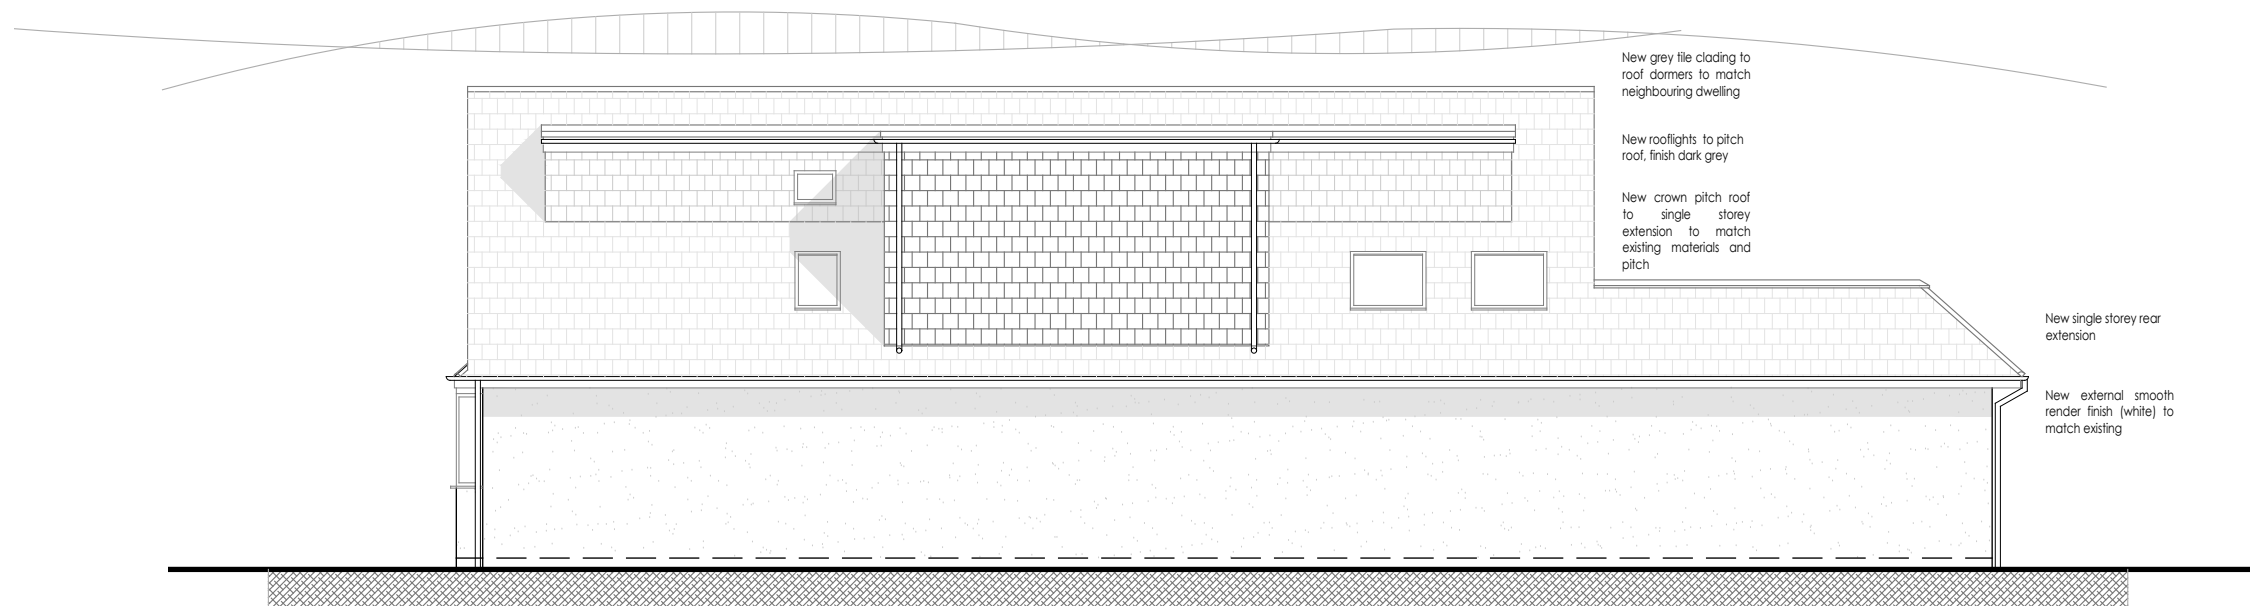


1

West Elevation

Proposed

SCALE 1:100

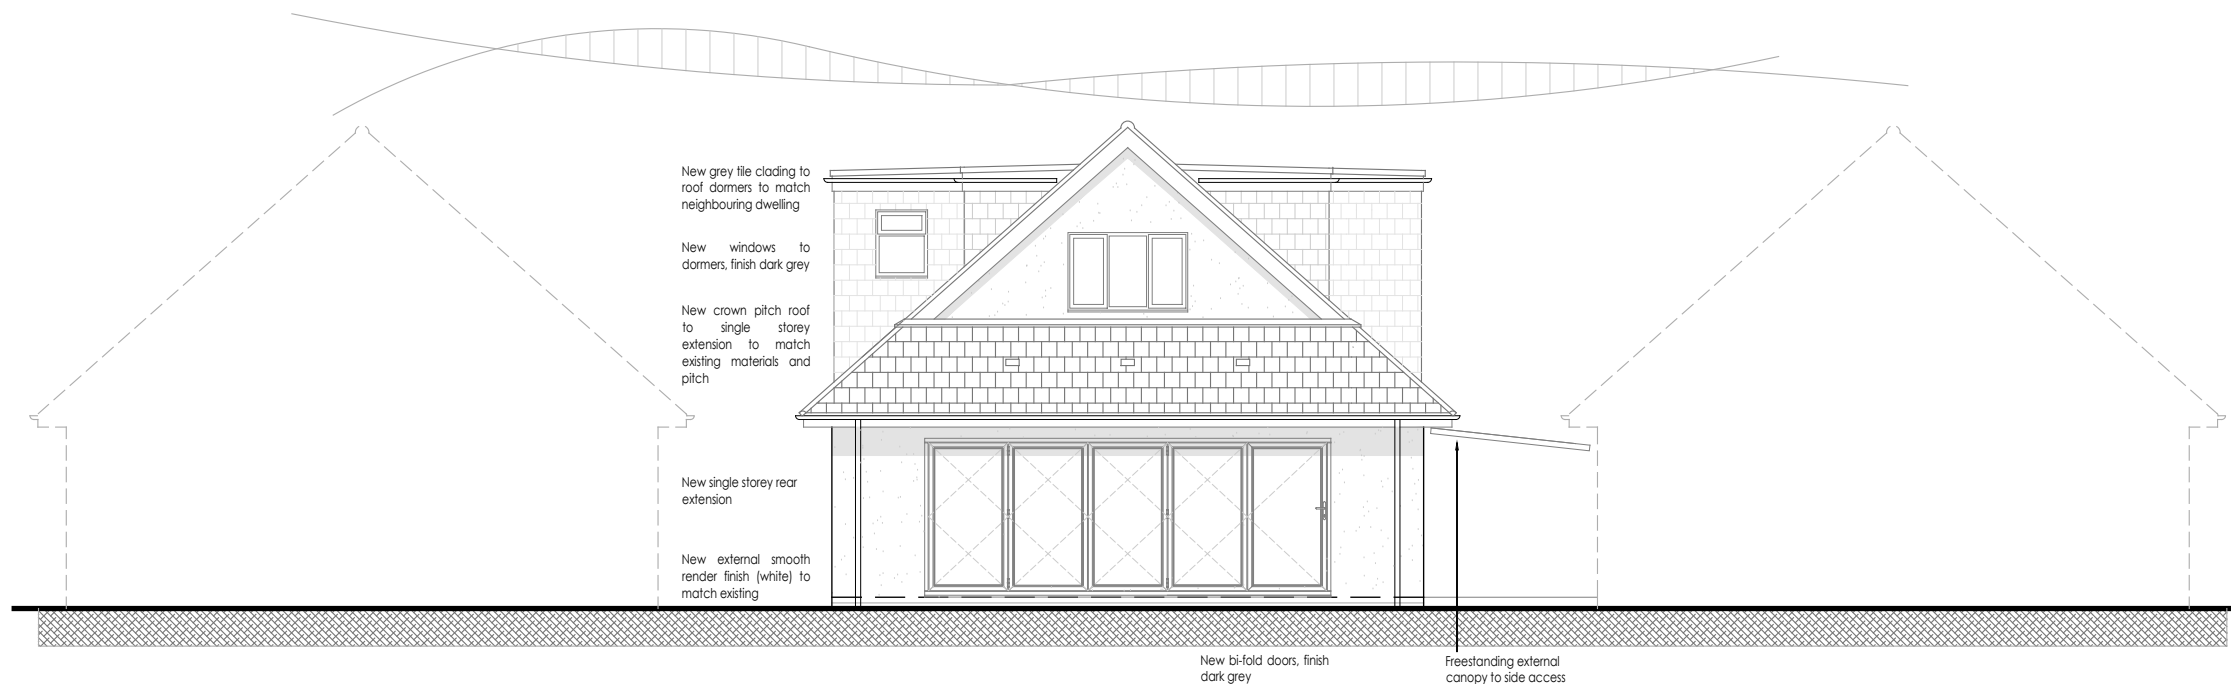

2

South Elevation

Proposed

SCALE 1:100

This drawing has been prepared without the benefit of a measured building survey or topographic information.



PLANNING

Project
5 Woodlands Avenue, Woodley
Reading RG5 3HN
Drawing Title
Proposed Elevations (sht 1)

Date 26.09.2025	Scale As Noted@A3	Drawn by SJ
Project No 199	Drawing No 009	Revision -



68 Norton Road Woodley Reading Berkshire RG5 4AJ

07968 141918 info@adsj.co.uk www.adsj.co.uk