


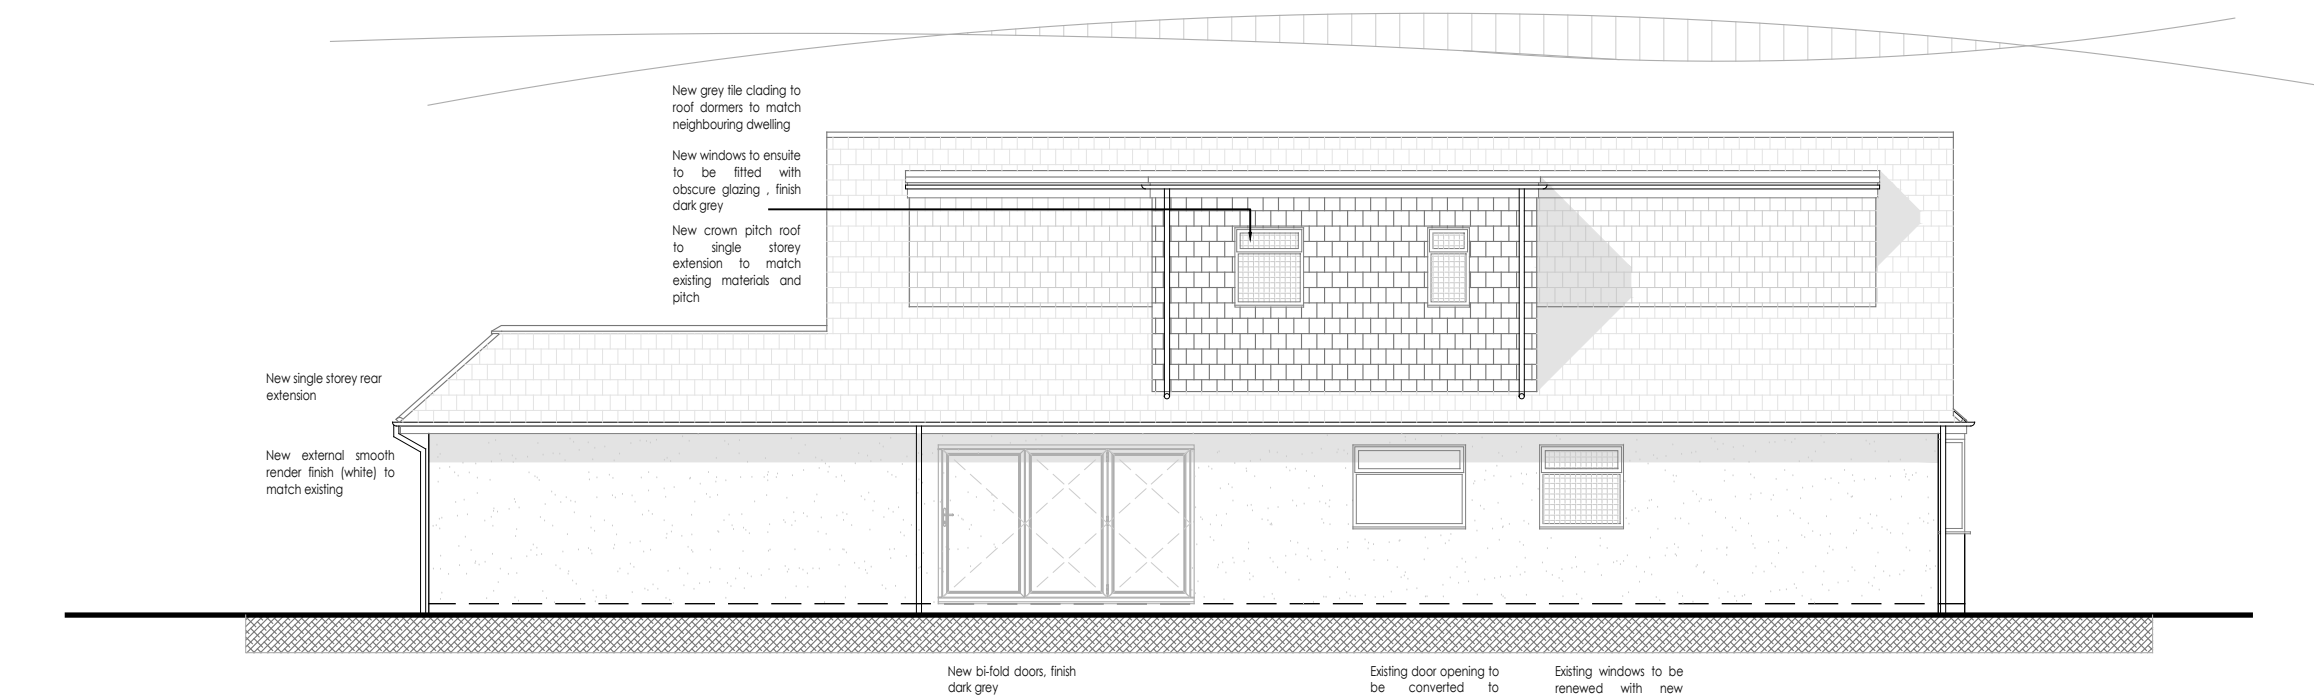

1

East Elevation

Proposed

SCALE 1:100



2

North Elevation

Proposed

SCALE 1:100

This drawing has been prepared without the benefit of a measured building survey or topographic information.



PLANNING

Project
5 Woodlands Avenue, Woodley
Reading RG5 3HN
Drawing Title
Proposed Elevations (sht 2)

Date 26.09.2025	Scale As Noted@A3	Drawn by SJ
Project No 199	Drawing No 010	Revision -