




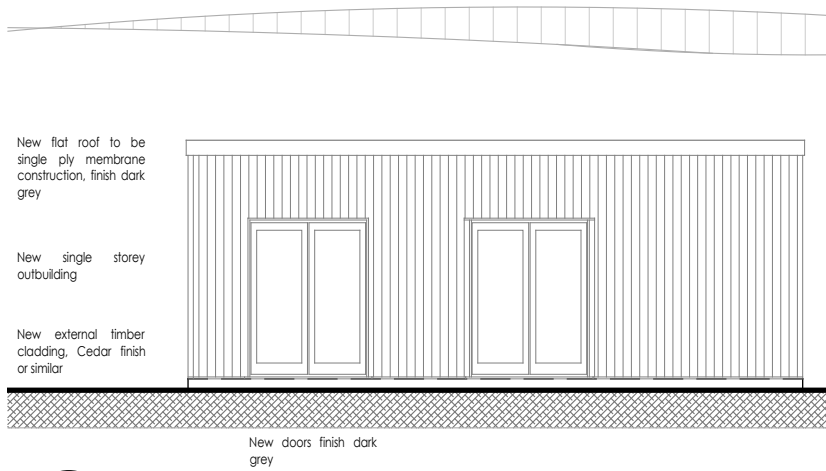


1 West Elevation
Proposed SCALE 1:100

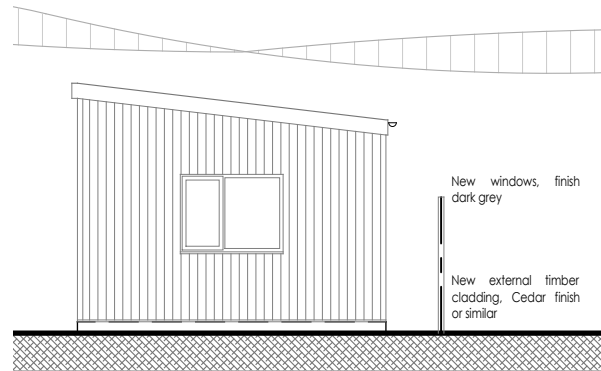


2 North Elevation
Proposed SCALE 1:100

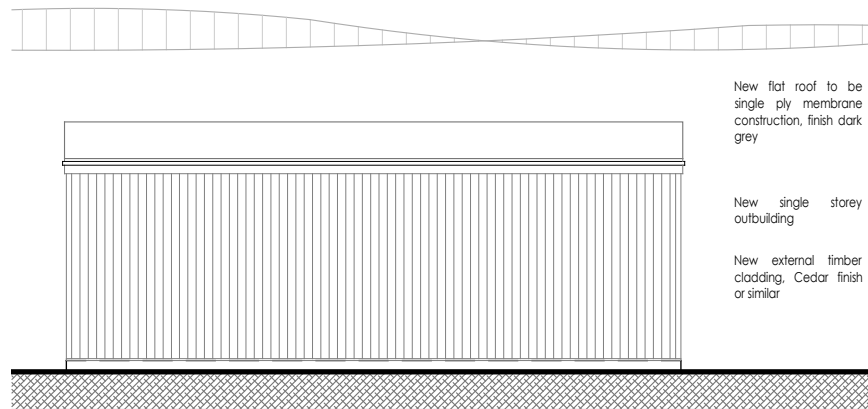


4 East Elevation
Proposed SCALE 1:100

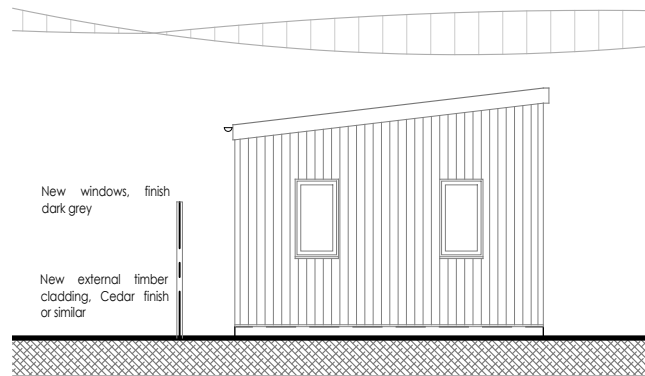

5 South Elevation
Proposed SCALE 1:100

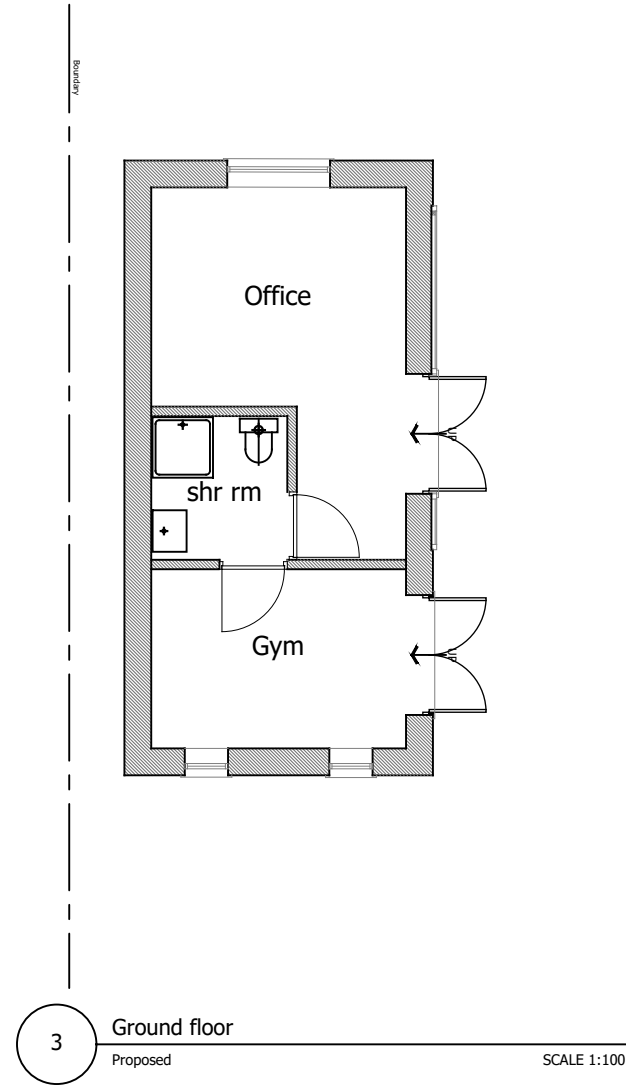


3 Ground floor
Proposed SCALE 1:100

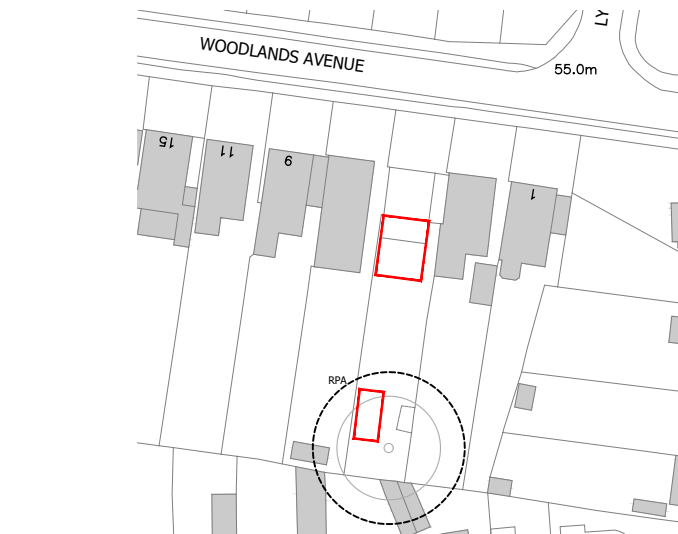

6 Location plan
SCALE 1:1250

This drawing has been prepared without the benefit of a measured building survey or topographic information.

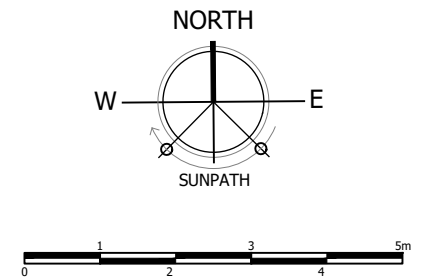

PLANNING

Project
5 Woodlands Avenue, Woodley
Reading RG5 3HN
Drawing Title
Proposed Officer/Gym Outbuilding

Date 26.09.2025	Scale As Noted@A3	Drawn by SJ
Project No 199	Drawing No 011	Revision -