

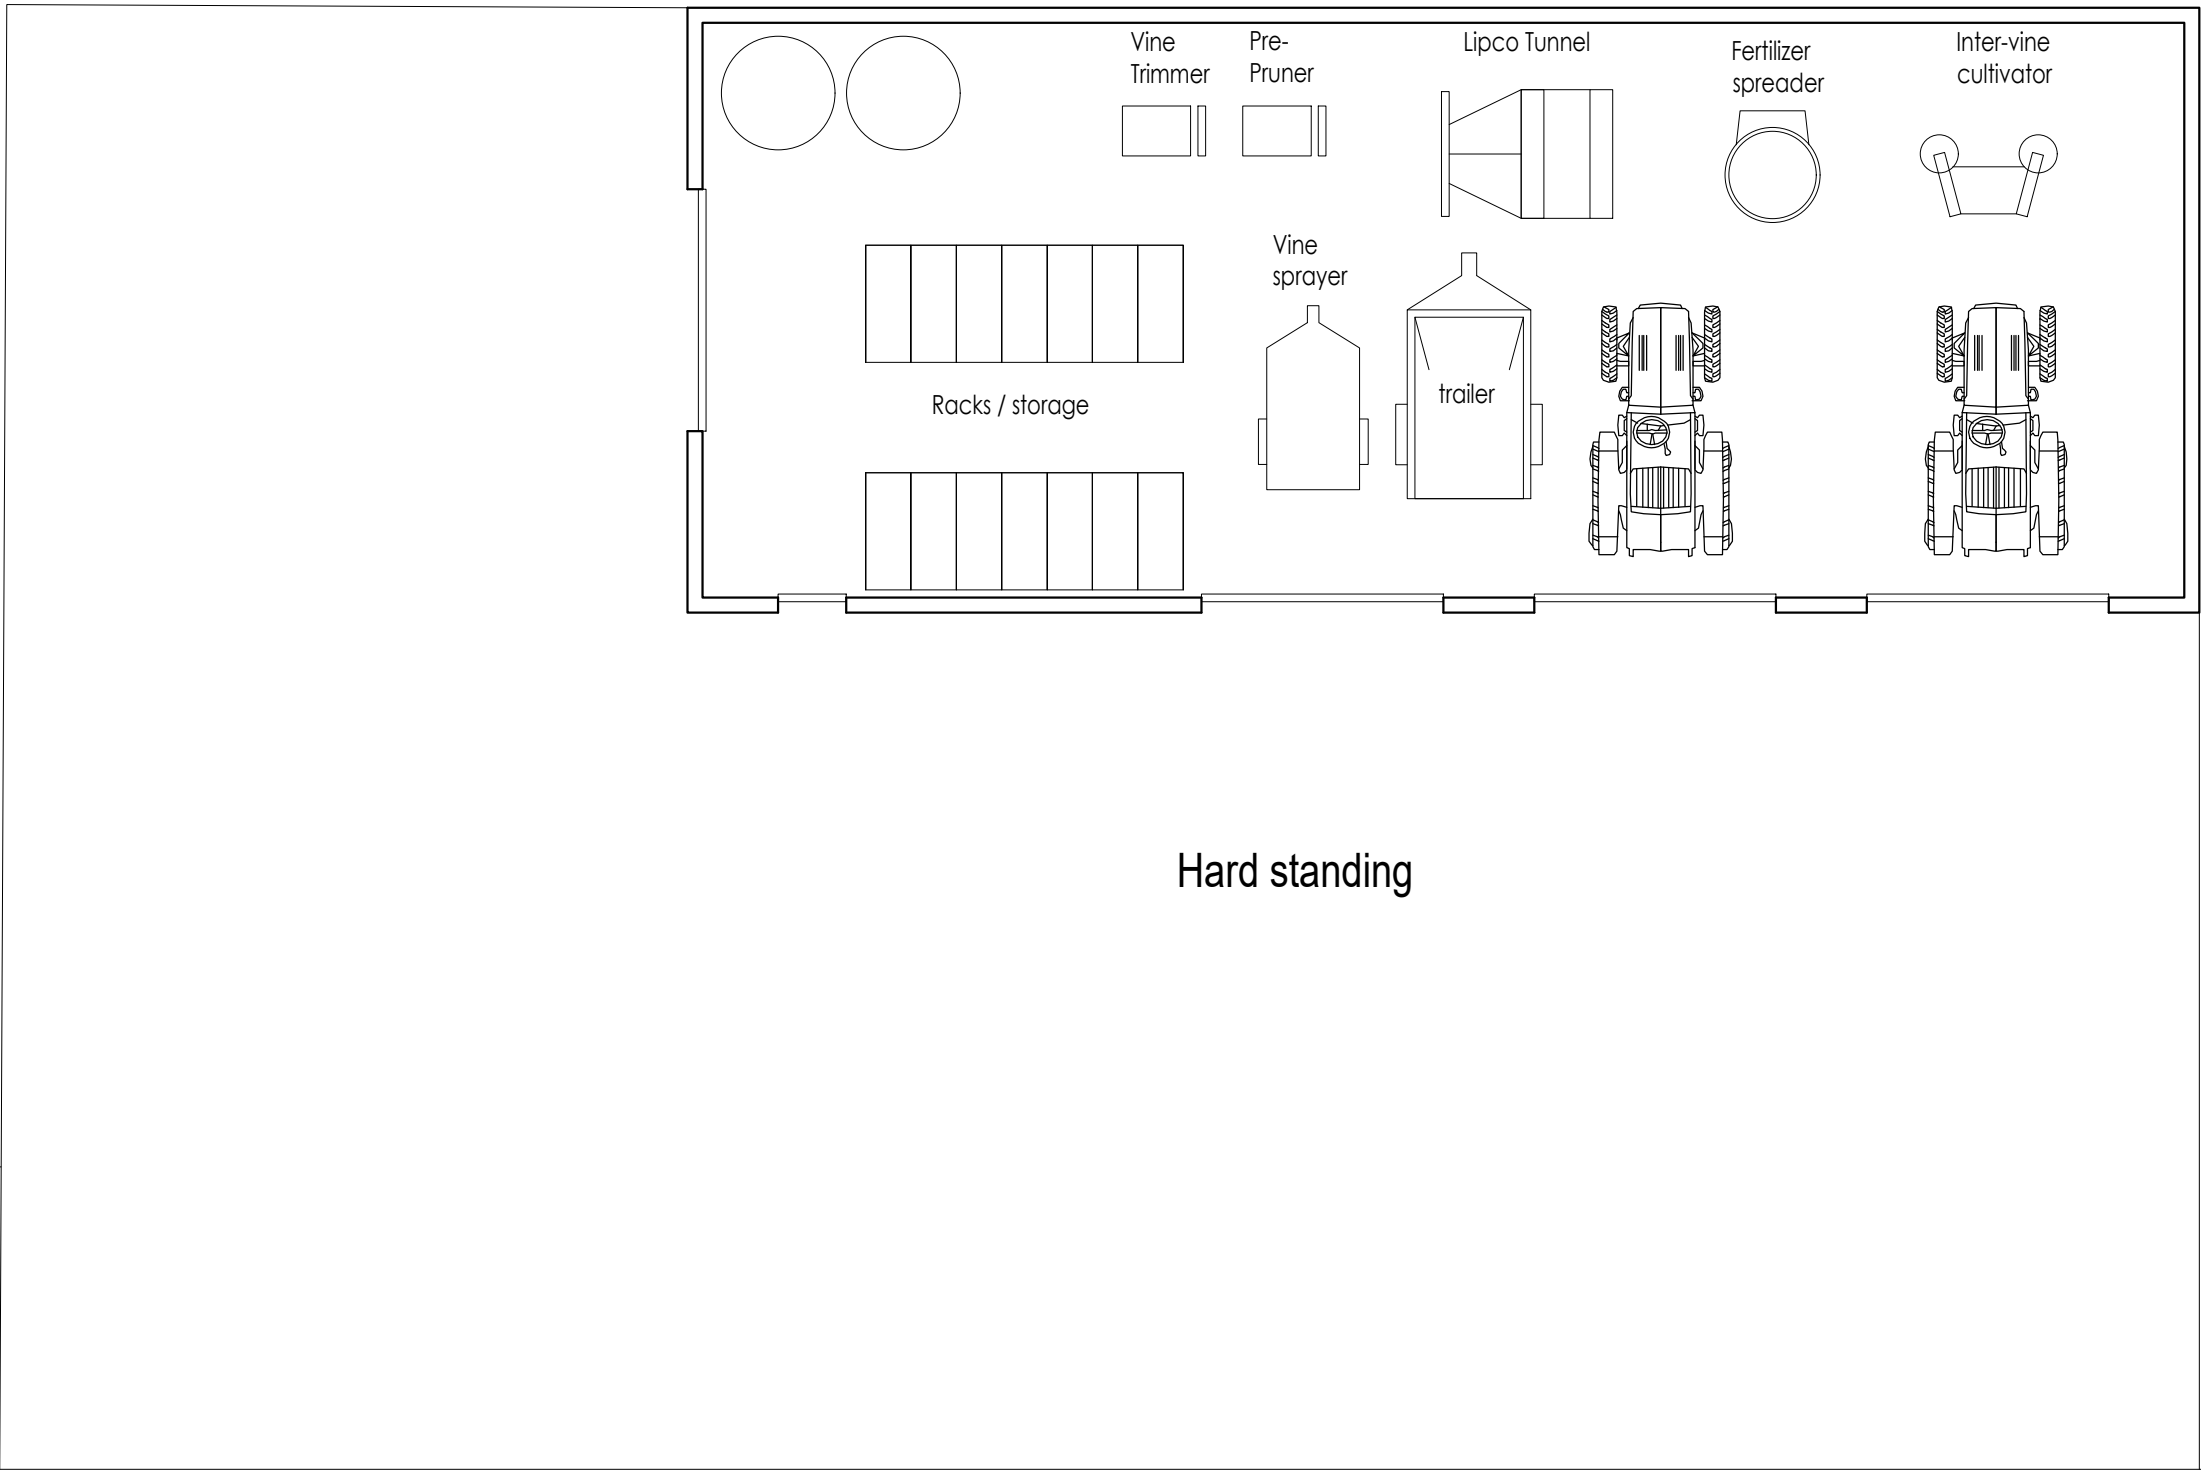


South Elevation

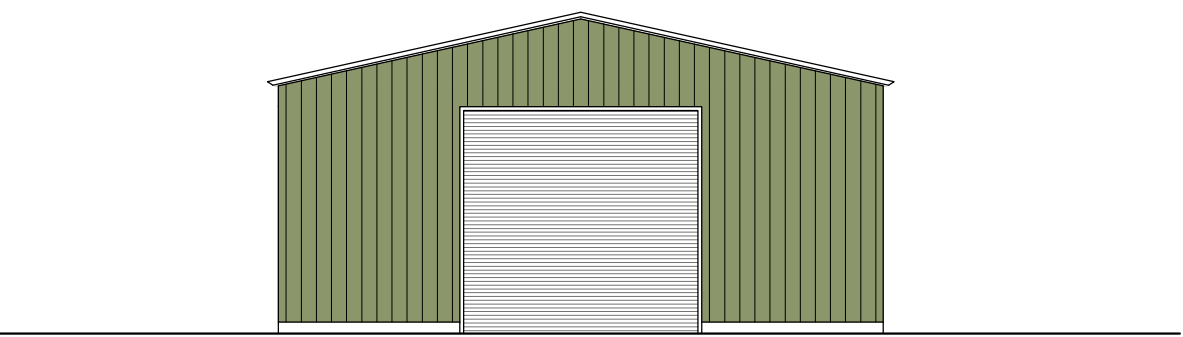

East Elevation

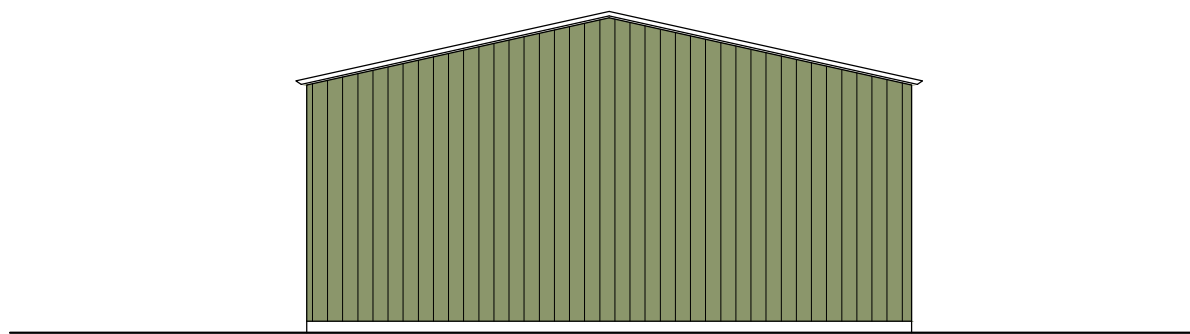

East Elevation



North Elevation

Revisions	

Project								
Land East of Castle End Road Hare Hatch								
Title	Agricultural Plans and Elevations							
Drg. No.	CER_PA_102	Rev	Drawn DE	Checked TP	Date 11/19	Scale 1:100	Status Prior App.	