



Windows – Double Glazed Aluminium in Anthracite Grey.
Doors – Double Glazed Aluminium in Anthracite Grey.
Render – Off White K-Board Self Colour Render System.
Cladding – North-East Elevation Only – Light Grey.
Tiles – Grey Interlocking Concrete to suit 23° Roof Pitch.

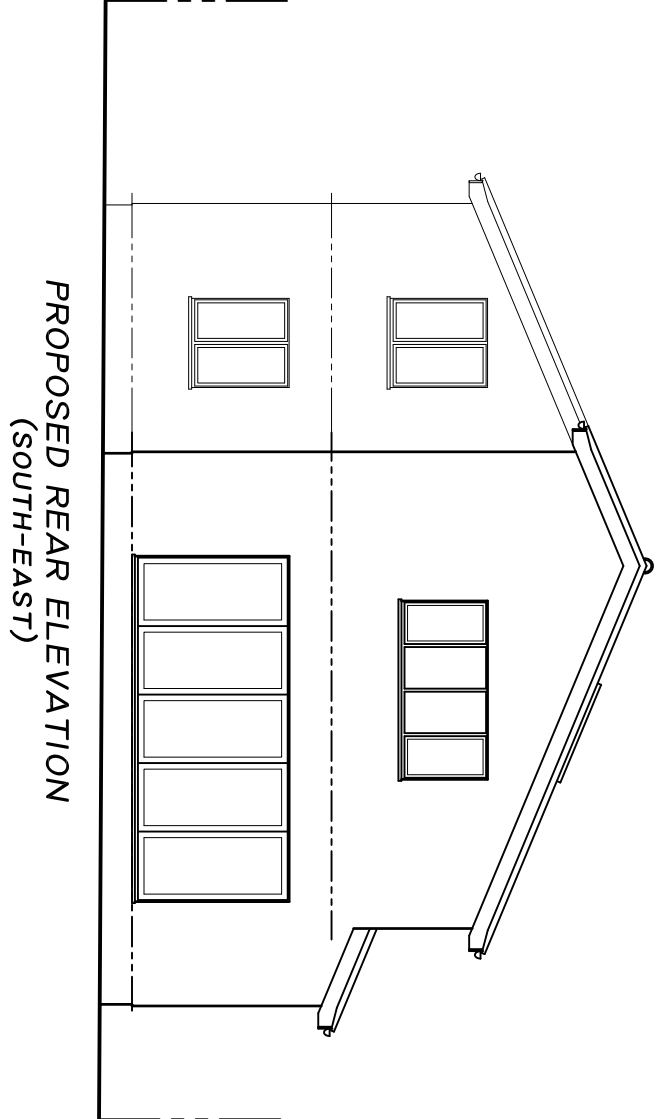


PROPOSED REAR ELEVATION
(SOUTH-EAST)

— Ridge + 8800mm
— Eaves + 4500mm
— FFL + 2600mm
— GFL 0.0

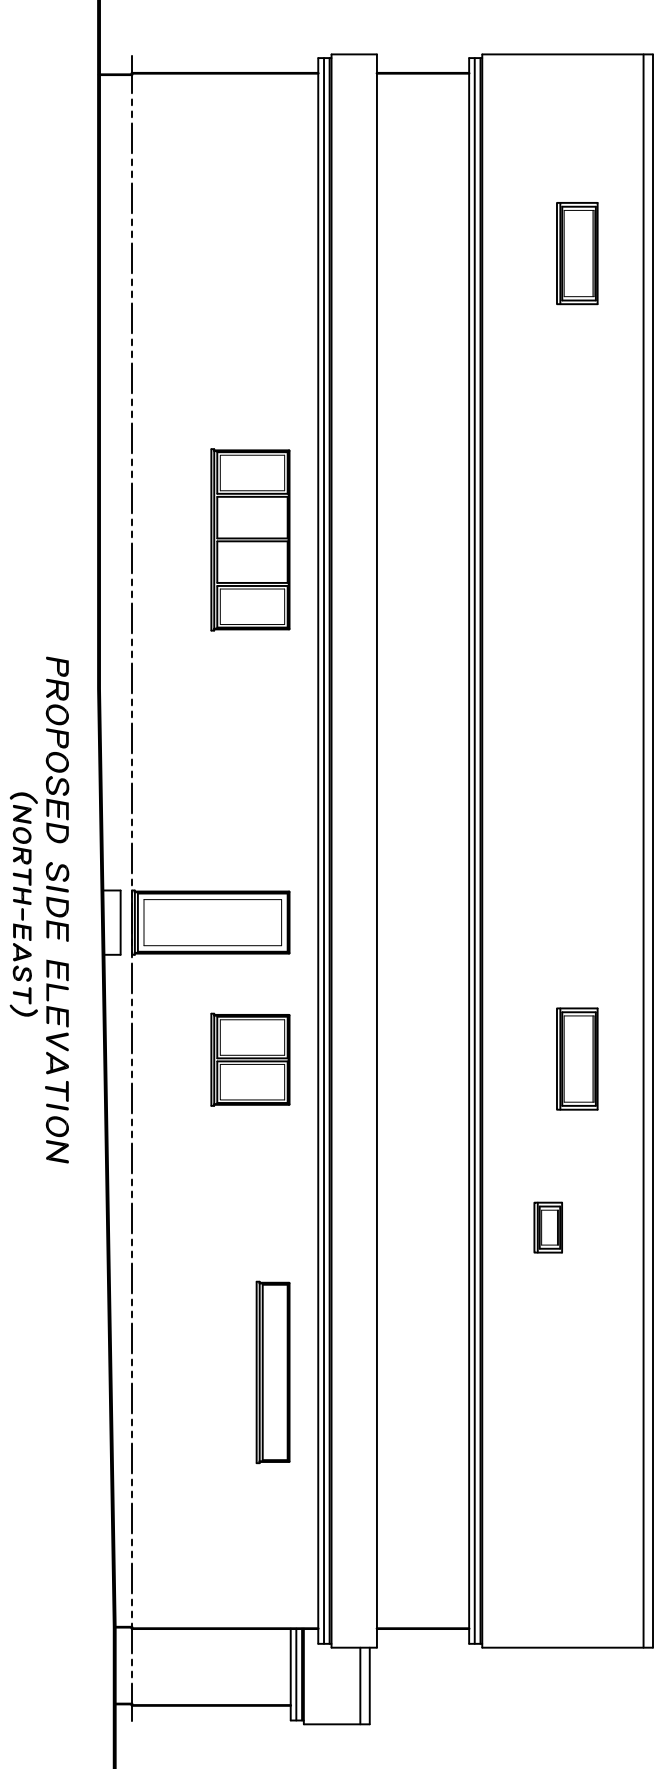


PROPOSED SIDE ELEVATION
(NORTH-EAST)

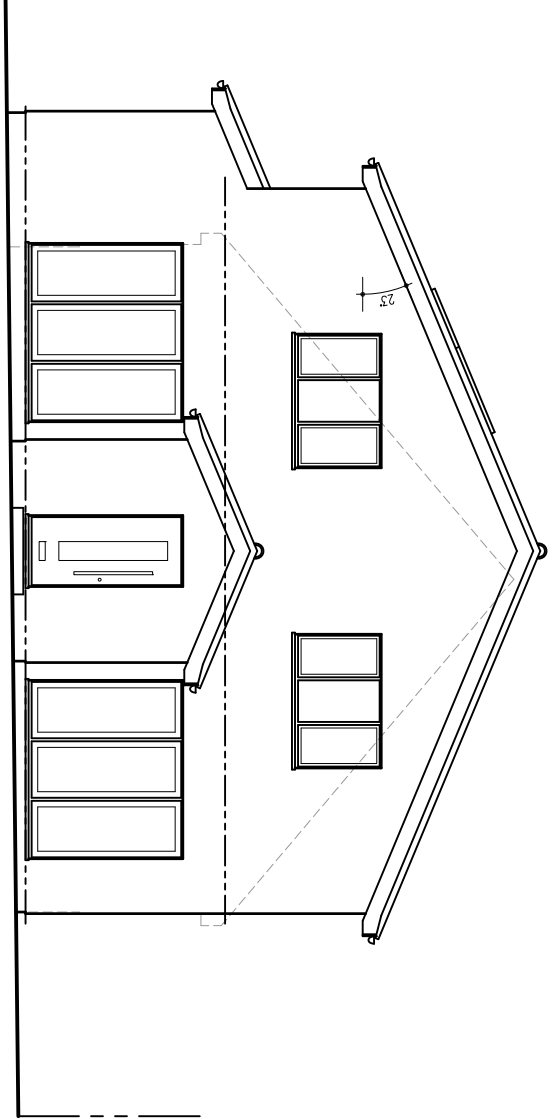


PROPOSED FRONT ELEVATION
(NORTH-WEST)


— Ridge + 8800mm
— Eaves + 4500mm
— FFL + 2600mm
— GFL 0.0

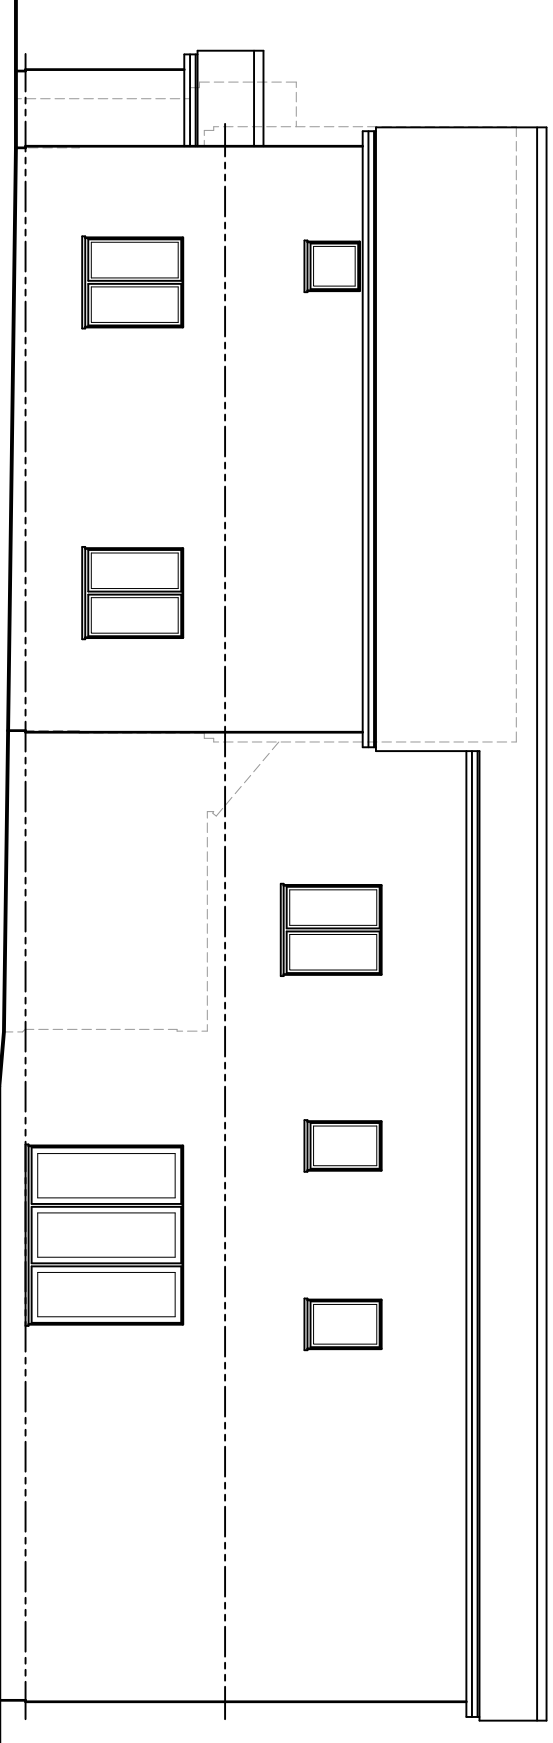


PROPOSED SIDE ELEVATION
(SOUTH-WEST)

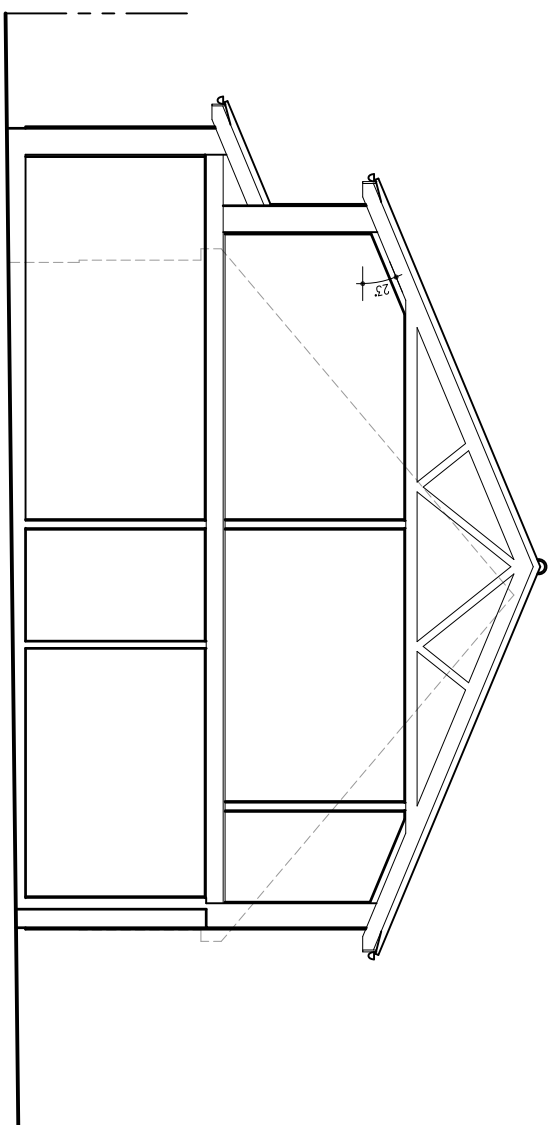


INDICATIVE SECTION

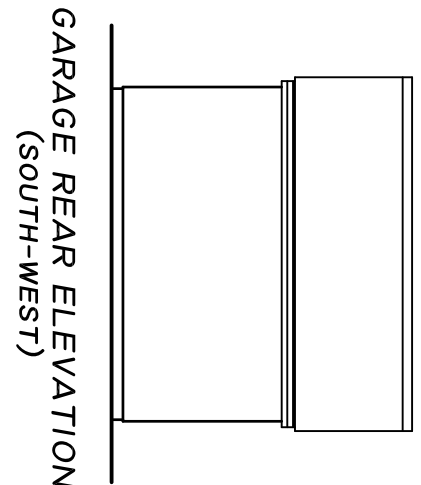


GARAGE REAR ELEVATION
(SOUTH-WEST)

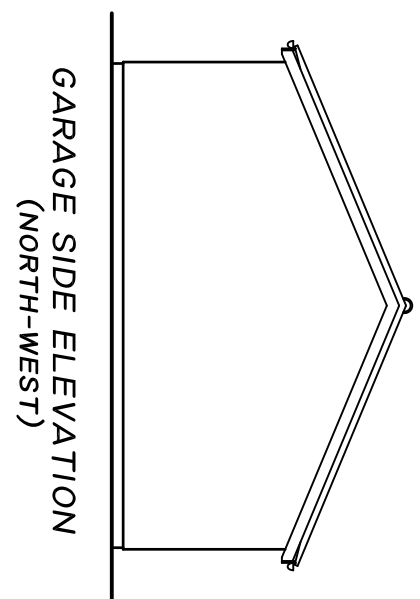


GARAGE SIDE ELEVATION
(NORTH-WEST)

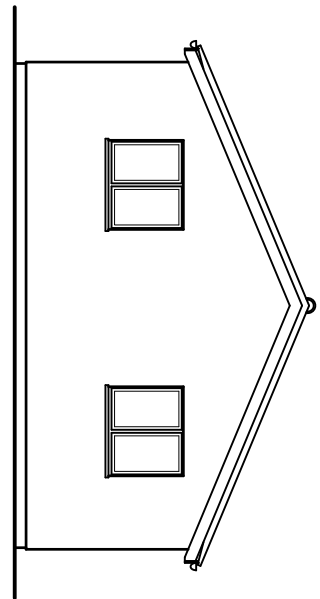


GARAGE SIDE ELEVATION
(SOUTH-EAST)

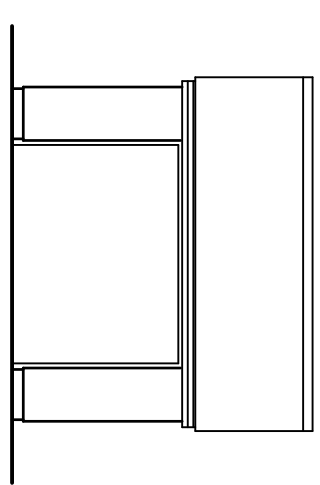


GARAGE FRONT ELEVATION
(NORTH-EAST)

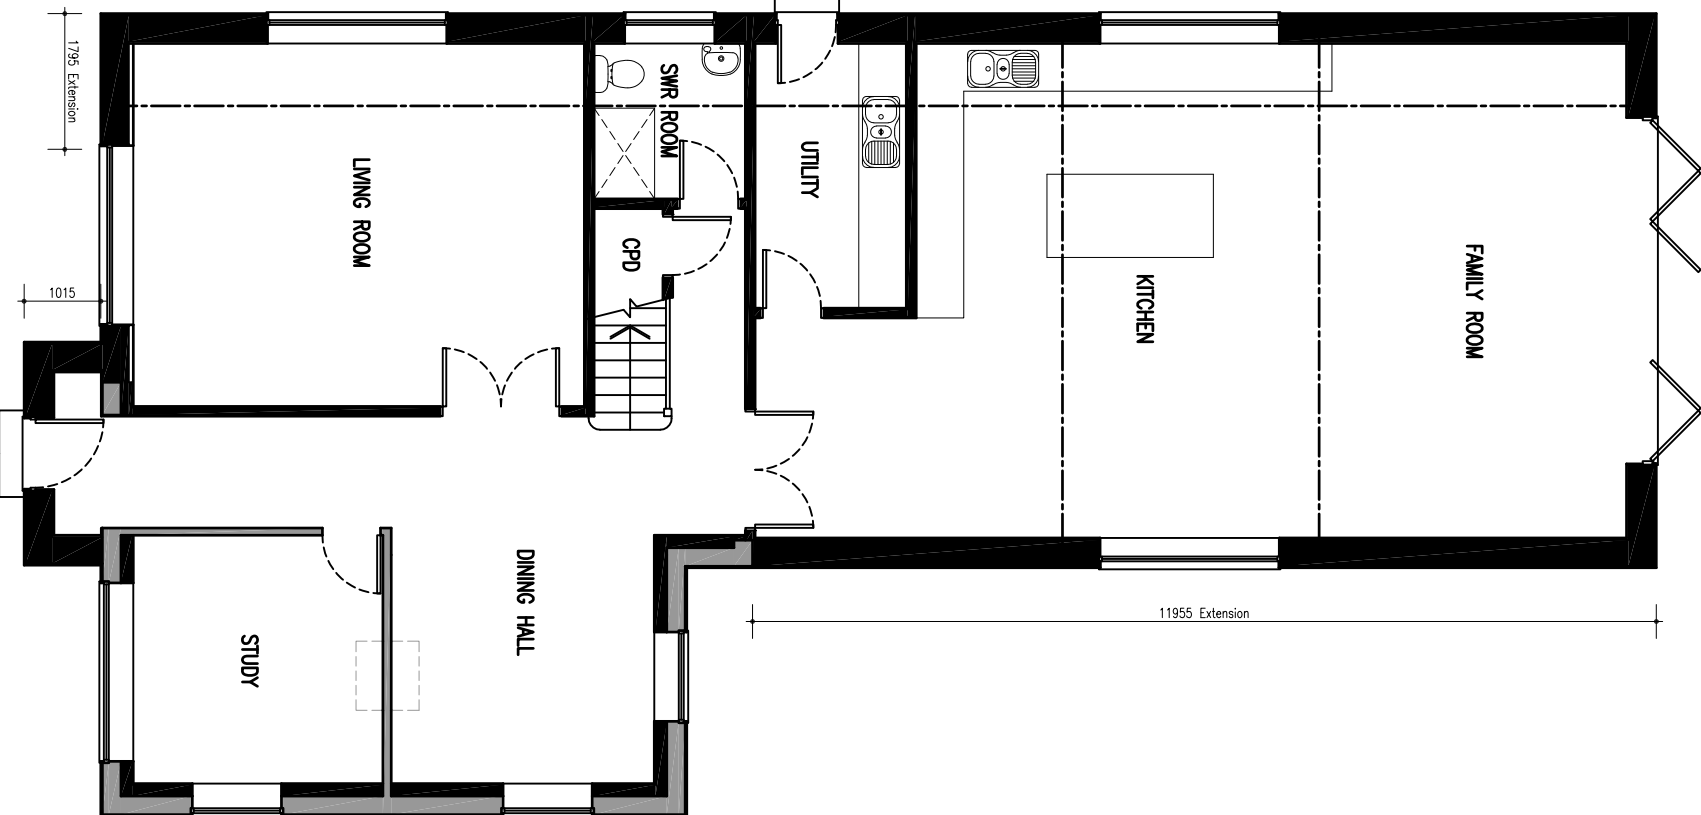




PROPOSED GROUND FLOOR PLAN

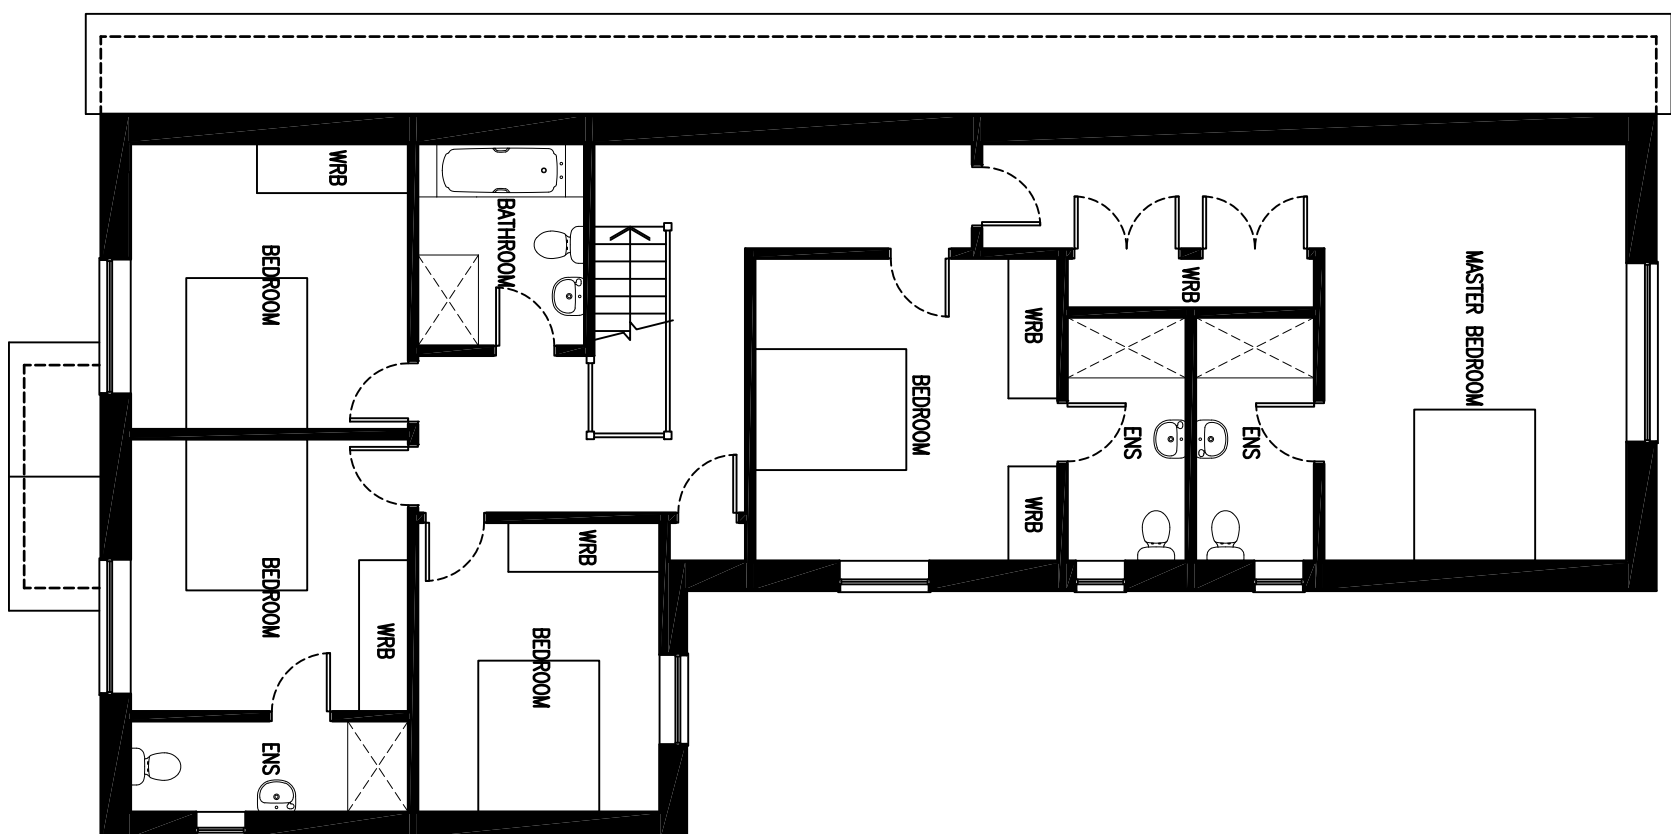

PROPOSED FIRST FLOOR PLAN

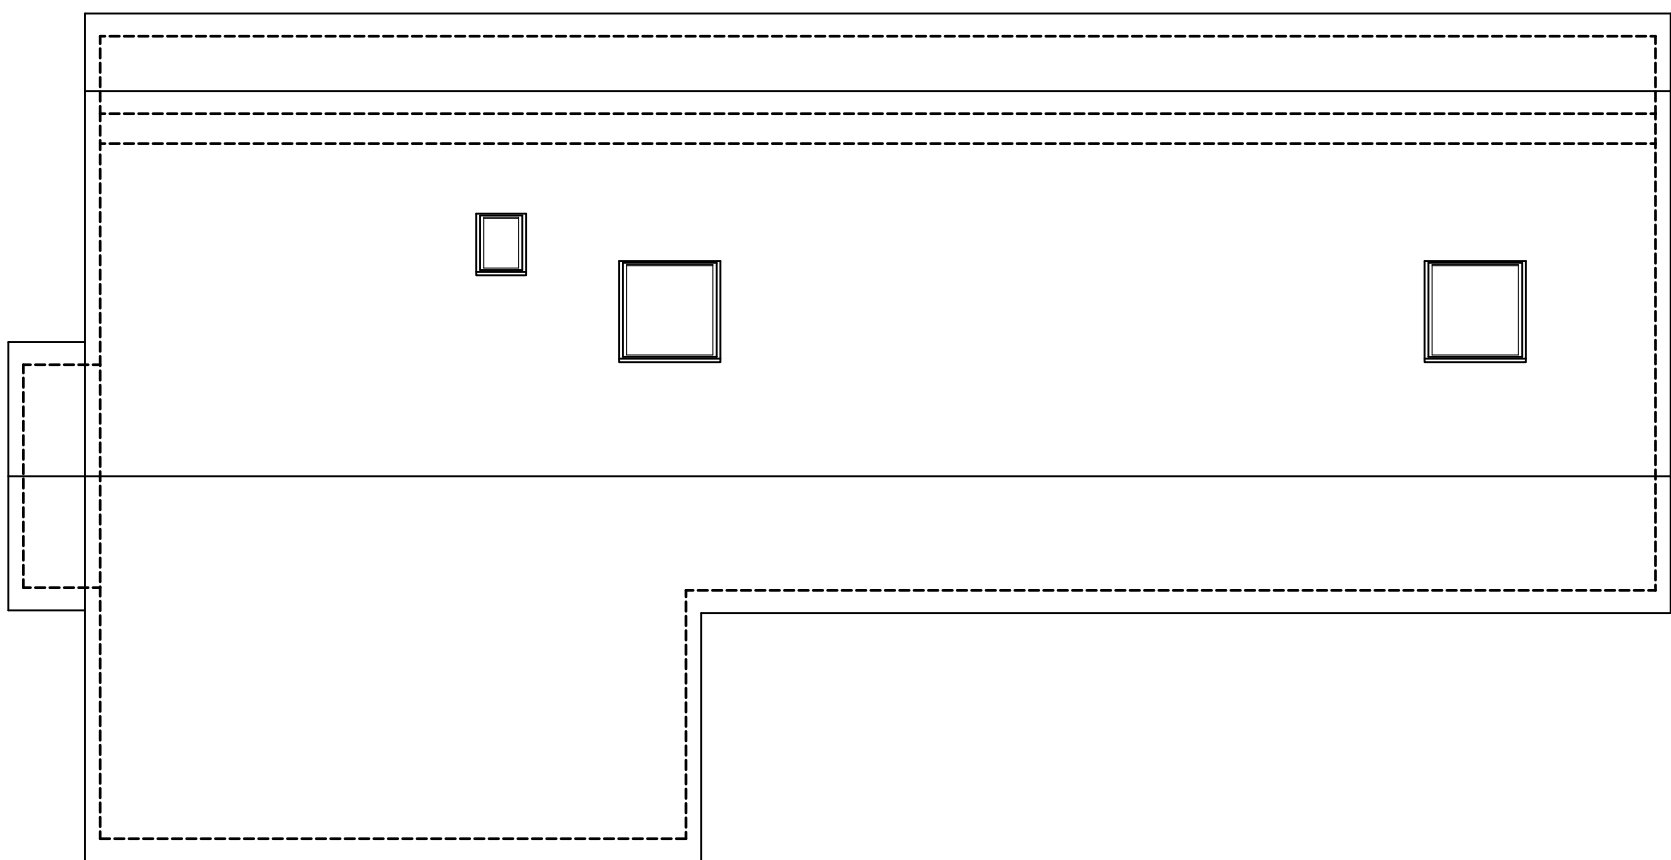

PROPOSED ROOF PLAN

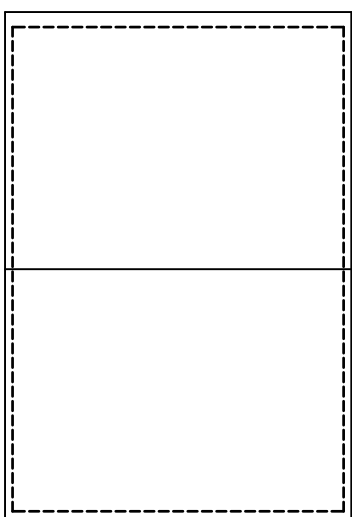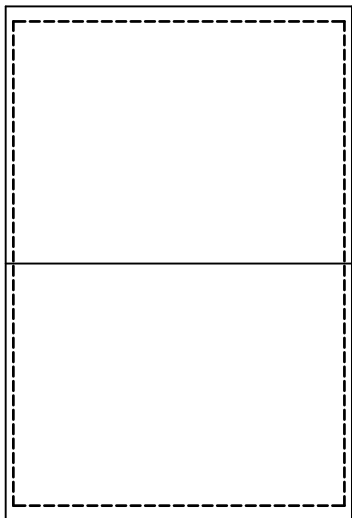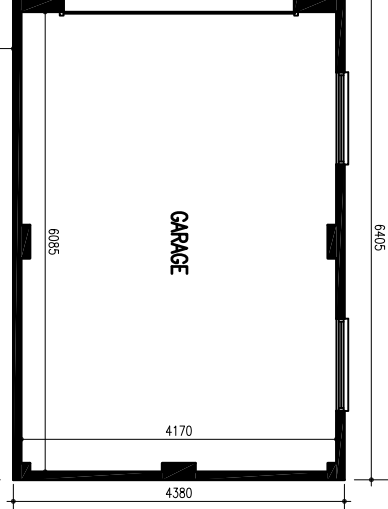

© Barrie P Smith Ltd Copyright exists on the designs and information shown on this drawing.
Unauthorized use or copying is prohibited. The contractor must verify all dimensions on site prior to commencing work of any kind.



Barrie P Smith Ltd
Tel: 01344 309050
Mob: 07920 863332
email: barrie@barriepsmith.com

Planning Application

Drawing No: P432-0224/PA/002 Rev A