


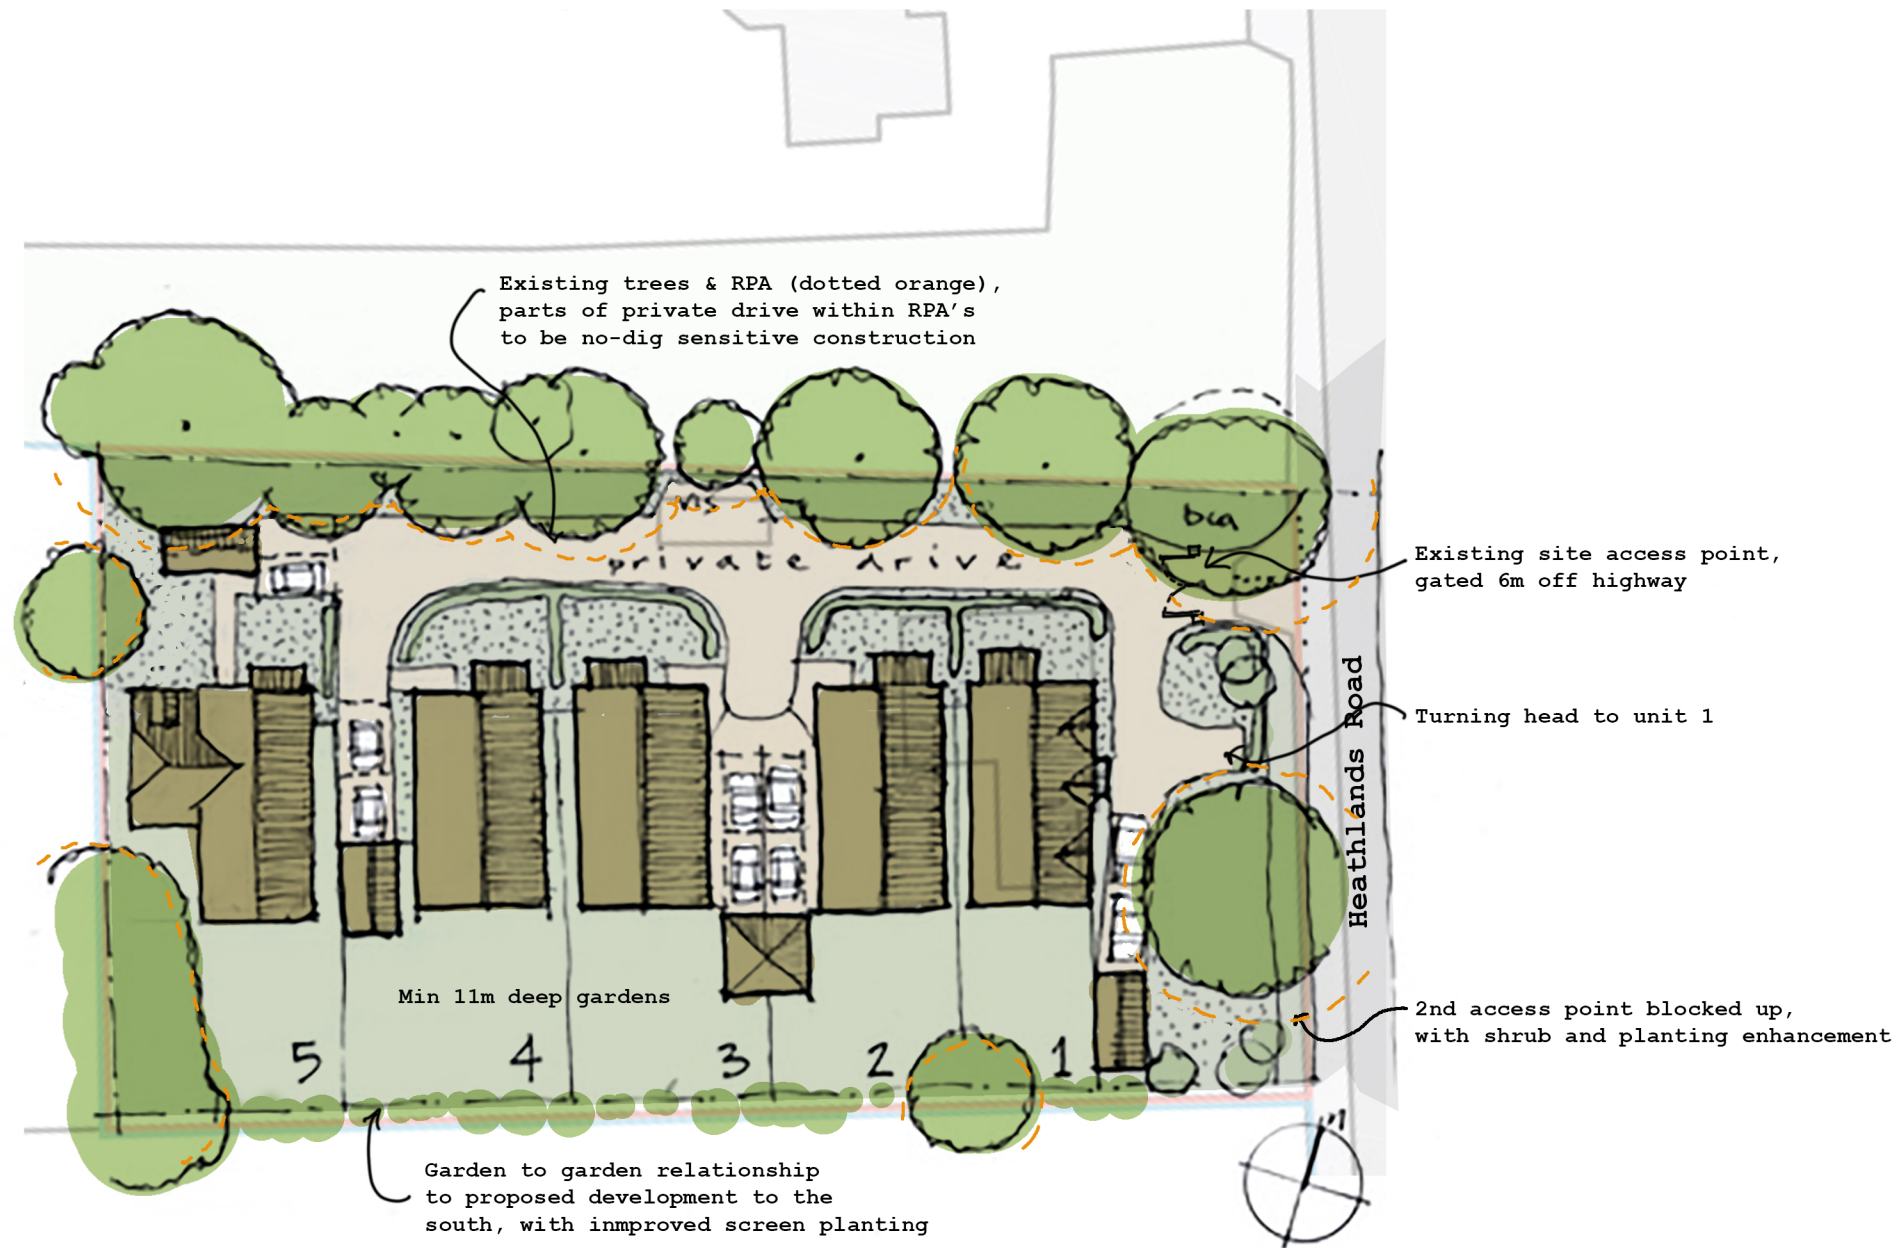

Indicative proposed site plan

5 No. (2.5 storey) family houses
@ 4000sqft, total development area
circa 20,000sqft.

Assume 3 parking spaces per plot plus a visitor space



Collaborating with:
Maverick Properties

Job:	Drawing:	Revision:
919	02-30	-

Project:
Land at Heathlands Road
Wokingham, RG40 3AR

Drawing Name:
House replacement, site plan
1:500 @ A3

Date:	Status:
02.2025	planning

Drawn By:	Checked By:
CJ	EM



Colony Architects Ltd.
The Wine Store, Brewery Court,
Theale, Reading, RG7 5AJ
+44 (0)118 380 0328
hello@colonyarchitects.com
colonyarchitects.com