


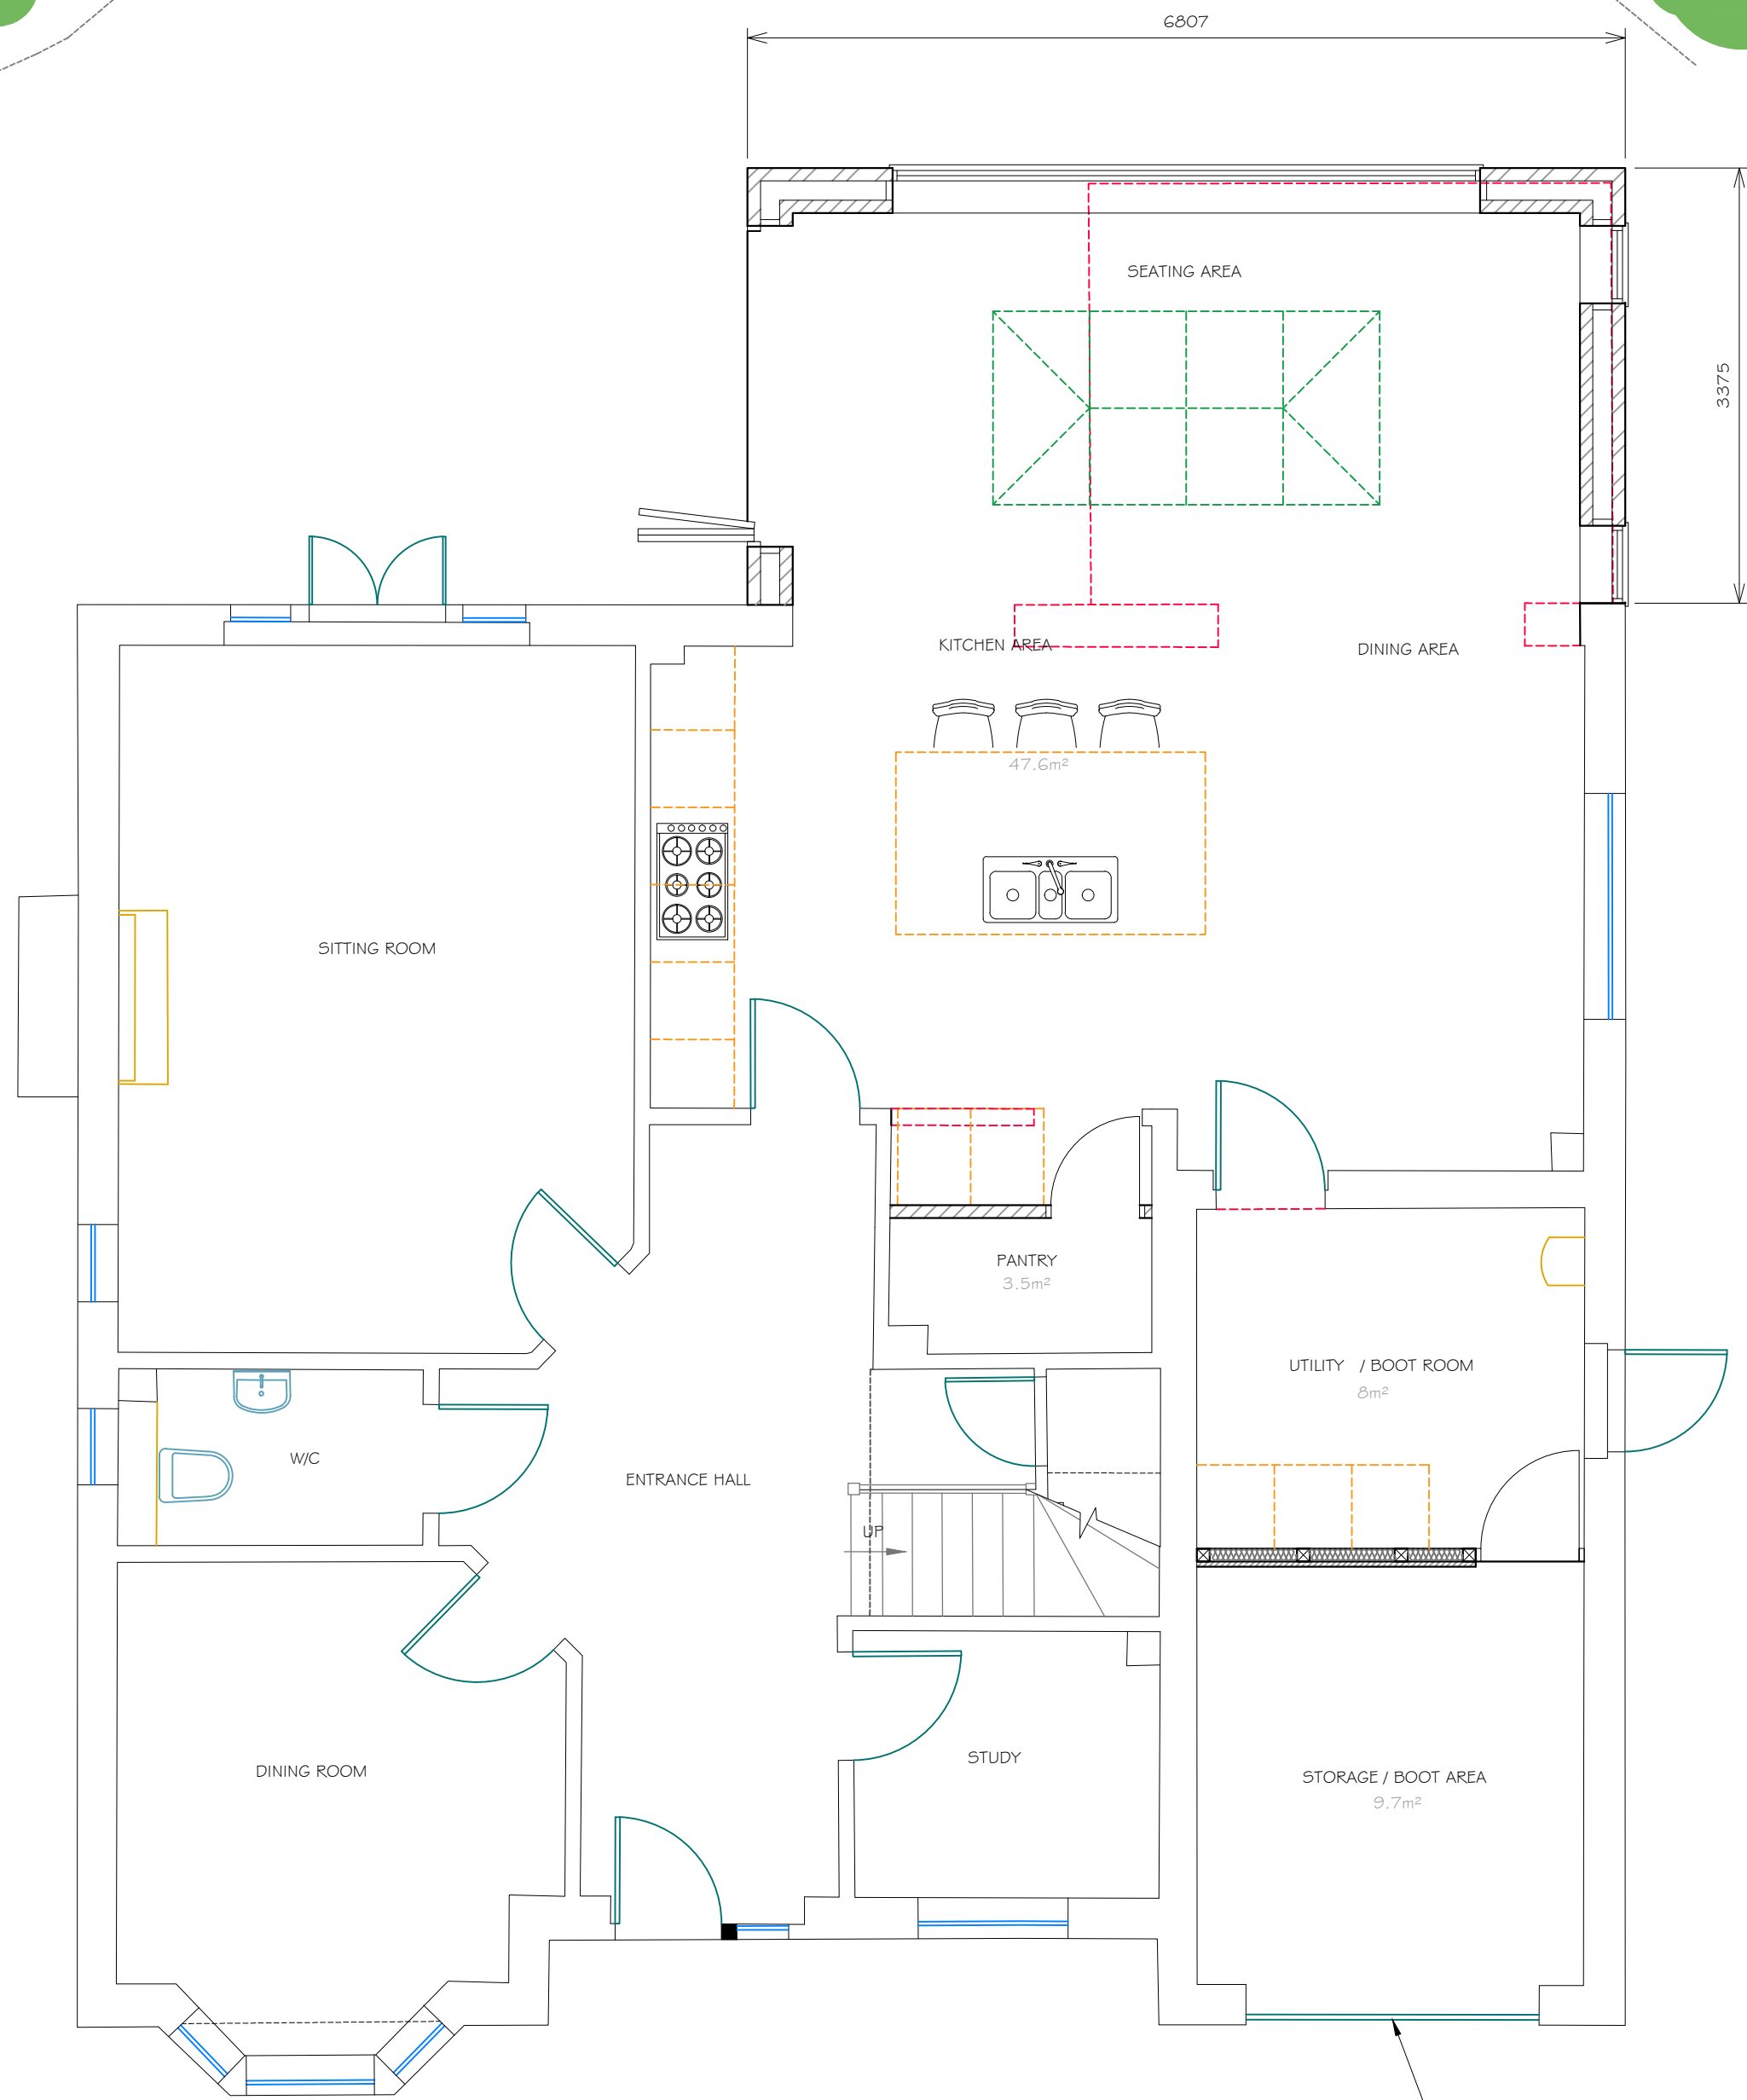

PROPOSED GROUND FLOOR PLAN

0 0.5 1m 0.5 2m 3m 4m 5m

SCALE 1:50



©Crown Copyright and database rights 2026 OS no. AC0000849896



PROPOSED SIDE ELEVATION

0 2m 4m 6m 10m

SCALE 1:100



PROPOSED REAR ELEVATION



PROPOSED SIDE ELEVATION

MATERIALS TO BE A BEST MATCH TO EXISTING

- EXISTING STRUCTURE
- PROPOSED STRUCTURE
- REMOVED STRUCTURE
- POSSIBLE STEEL BEAMS
- POSSIBLE KITCHEN PLAN

PROJECT
PROPOSED GROUND FLOOR REAR EXTENSION
& PART GARAGE CONVERSION AT:
8 ELLERTON CLOSE
WOKINGHAM
RG40 2BE

TITLE
PROPOSED FLOOR PLAN, ELEVATIONS
& ROOF PLAN

Cranford Design Ltd
Architectural Services,
CAD Design & Draughting

DATE
MARCH 2026

SCALE
SEE DRAWING

DRAWING NUMBER
D3218-02

Tel: 01252 872657
Mob: 07525 064570
E-mail: info@cranforddesign.co.uk
Website: www.cranforddesign.co.uk
Centaur House
Ancells Business Park, Ancells Road
Fleet GU51 2UJ