



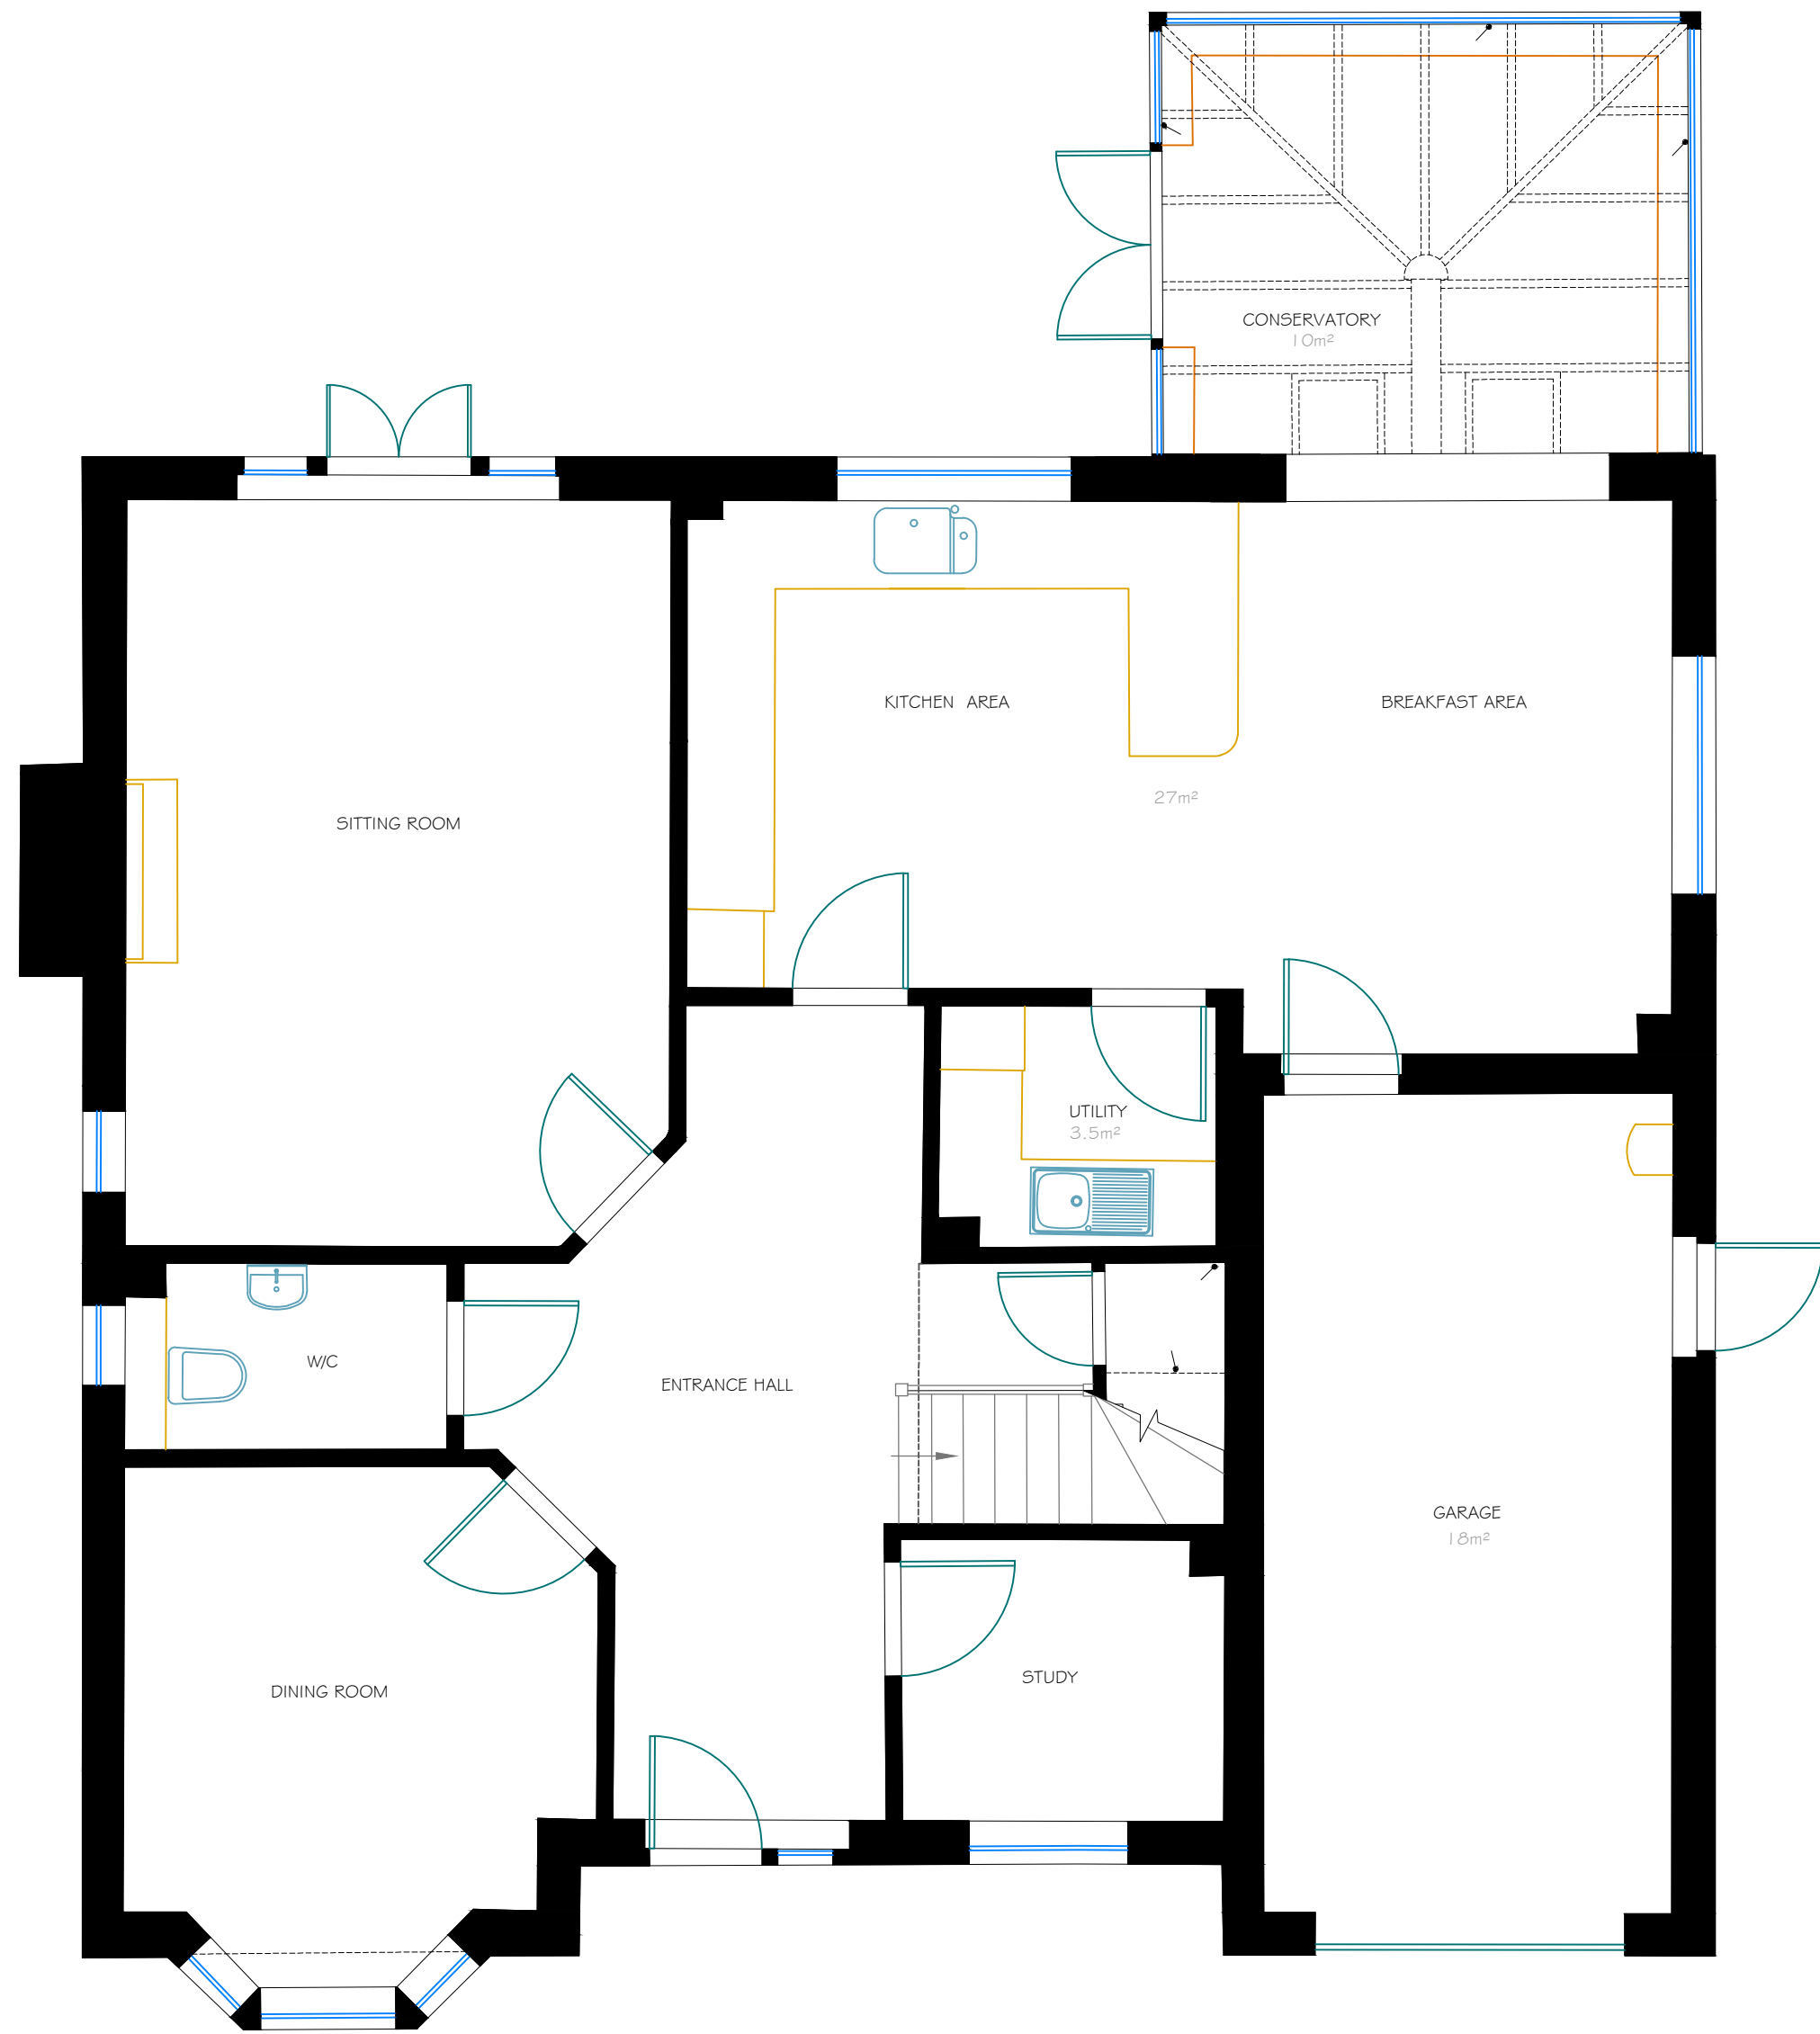

EXISTING GROUND FLOOR PLAN

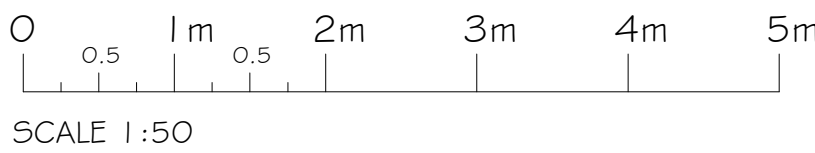


EXISTING SIDE ELEVATION



EXISTING REAR ELEVATION



EXISTING SIDE ELEVATION

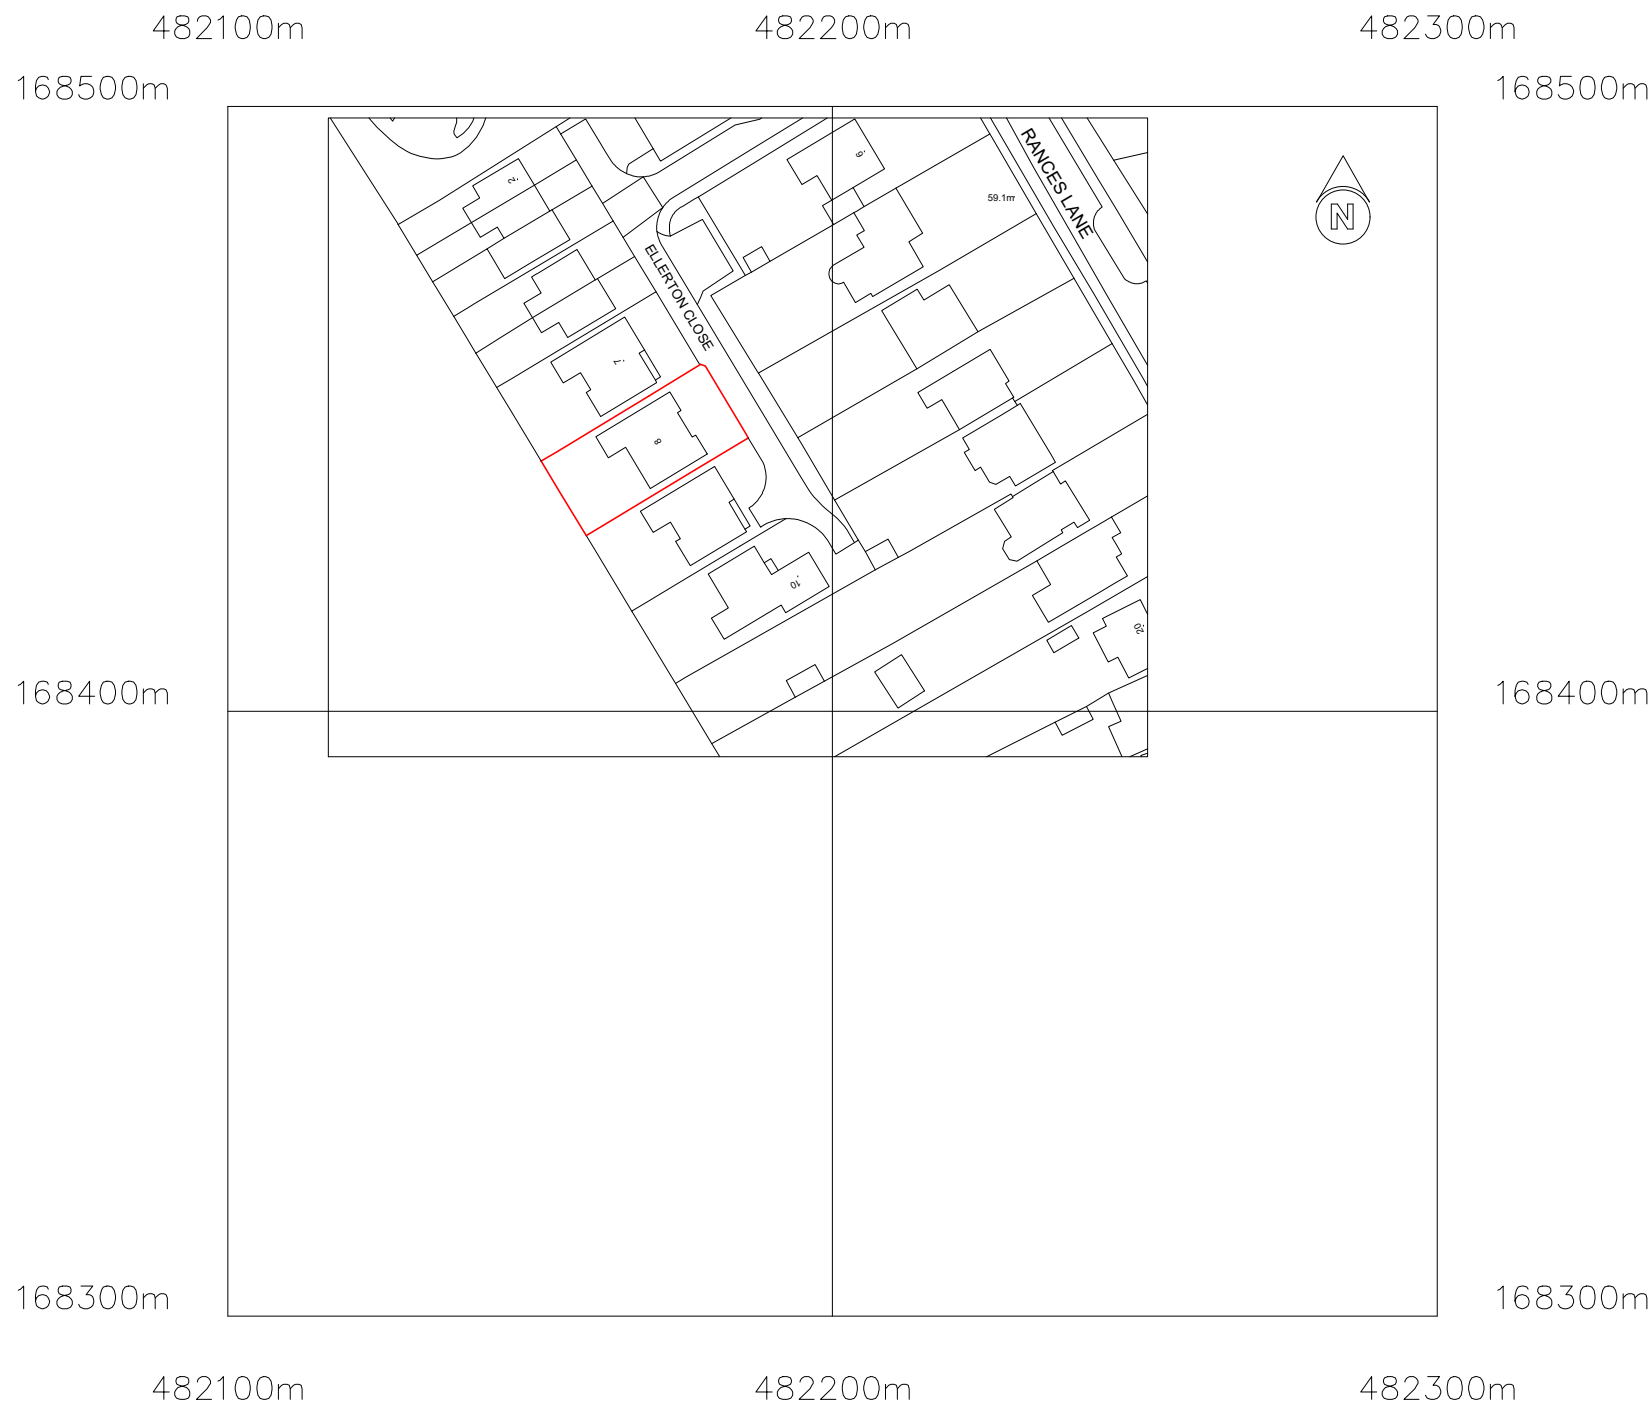

©Crown Copyright and database rights 2026 OS no. AC0000849896
0 5m 10m 20m 50m 100m
METERS
SCALE 1:1250

- EXISTING STRUCTURE
- PROPOSED STRUCTURE
- REMOVED STRUCTURE
- POSSIBLE STEEL BEAMS
- POSSIBLE KITCHEN PLAN

PROJECT
PROPOSED GROUND FLOOR REAR EXTENSION
& PART GARAGE CONVERSION AT:
8 ELLERTON CLOSE
WOKINGHAM
RG40 2BE

TITLE
EXISTING FLOOR PLAN, ELEVATIONS
& LOCAL PLAN

 **Cranford Design Ltd**
Architectural Services,
CAD Design & Draughting

DATE
MARCH 2026

Tel: 01252 872657
Mob: 07525 064570
E-mail: info@cranforddesign.co.uk
Website: www.cranforddesign.co.uk
Centaur House
Ancells Business Park, Ancells Road
Fleet GU51 2UJ

SCALE
SEE DRAWING

DRAWING NUMBER

D3218-01

A1 PAPER SIZE

C

These plans must not be acted upon
until the appropriate planning and
building regulation approvals have
been granted. Should the works be
undertaken prior to the above
approvals being in place it is done
so entirely at the clients own risk.

