


Scale 1:100

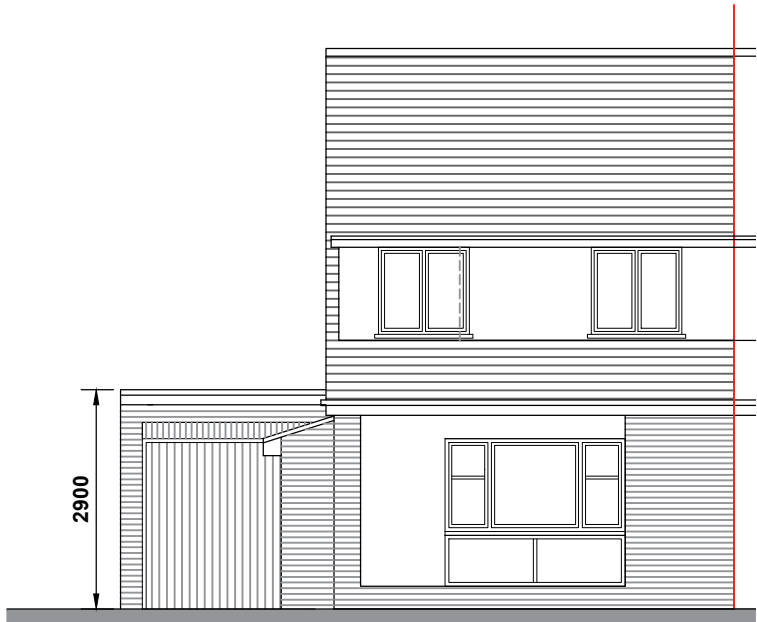


Front elevation



Side elevation



Rear elevation

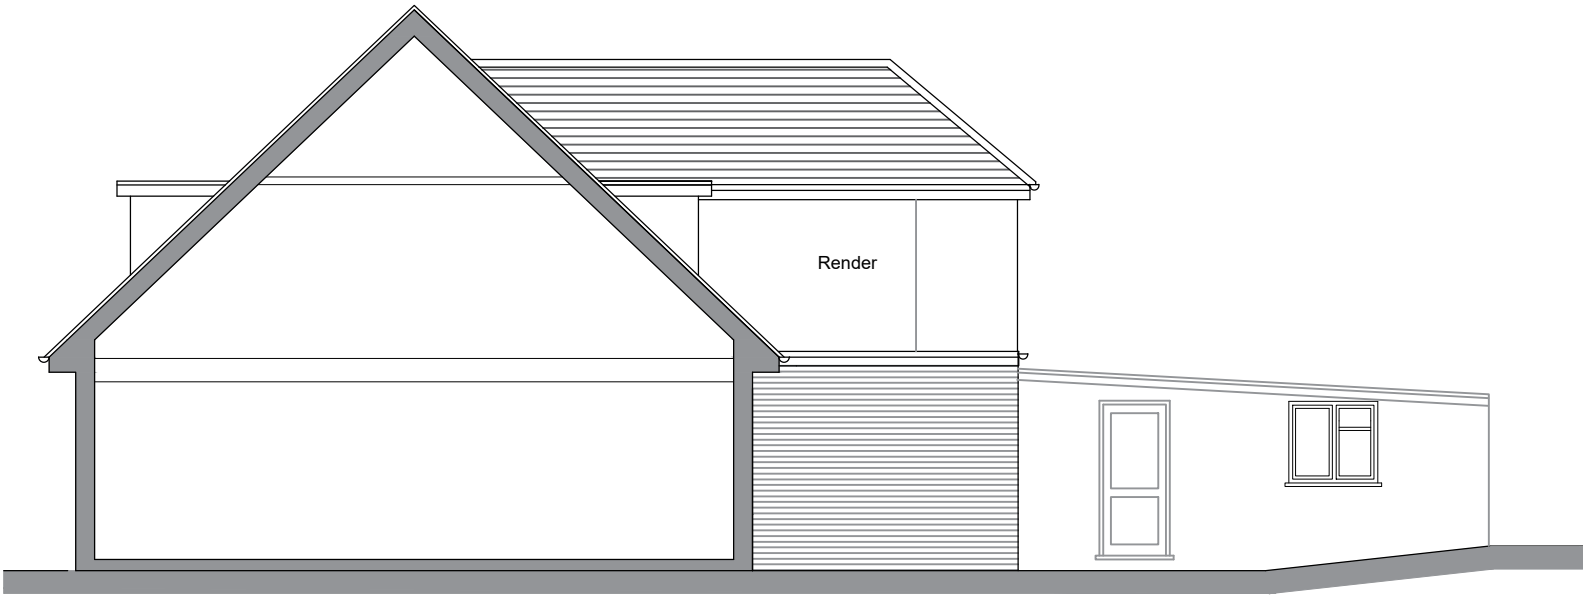

Side elevation

NOTES
1. This drawing is copyright of: REYNOLDS DESIGN LTD. Reproduction is only to take place with our written authority.
2. These Plans are subject to 'Planning and Building Regulation Approval' or any other statute in law before building commences.
3. Any structural work where mentioned on the drawing is subject to a qualified structural and civil engineer calculations before building work commences.
4. All drawings marked preliminary or planning are not to be built or manufactured from.
5. If any discrepancies are found in the drawings these are to be brought to the attention of REYNOLDS DESIGN LTD for rectification.
6. Boundary line indicative only. Exact location must be determined on site before building work commences.

				Planning		Site Address: 13 Highgate Road, Woodley Reading RG5 3ND	
Rev	Date	Description	Drn By				
A	17.07.23	Updated layout	-	Drawing Title: Proposed elevations		REYNOLDS DESIGN  ARCHITECTS www.reynoldsdesign.co.uk emily@reynoldsdesign.co.uk T: 01252 704 500	
B	05.09.23	Updated layout	-				
C	18.09.23	Garage retained	-	Project & Drawing Number: 23.13HR.P04			
D	03.05.24	Proposed rooflights					
E	01.10.24	Reduced GF extension					
G	08.11.24	Garage roof retained		Rev: H	Scale: 1:100	Sheet size: A3	Date: May 23