


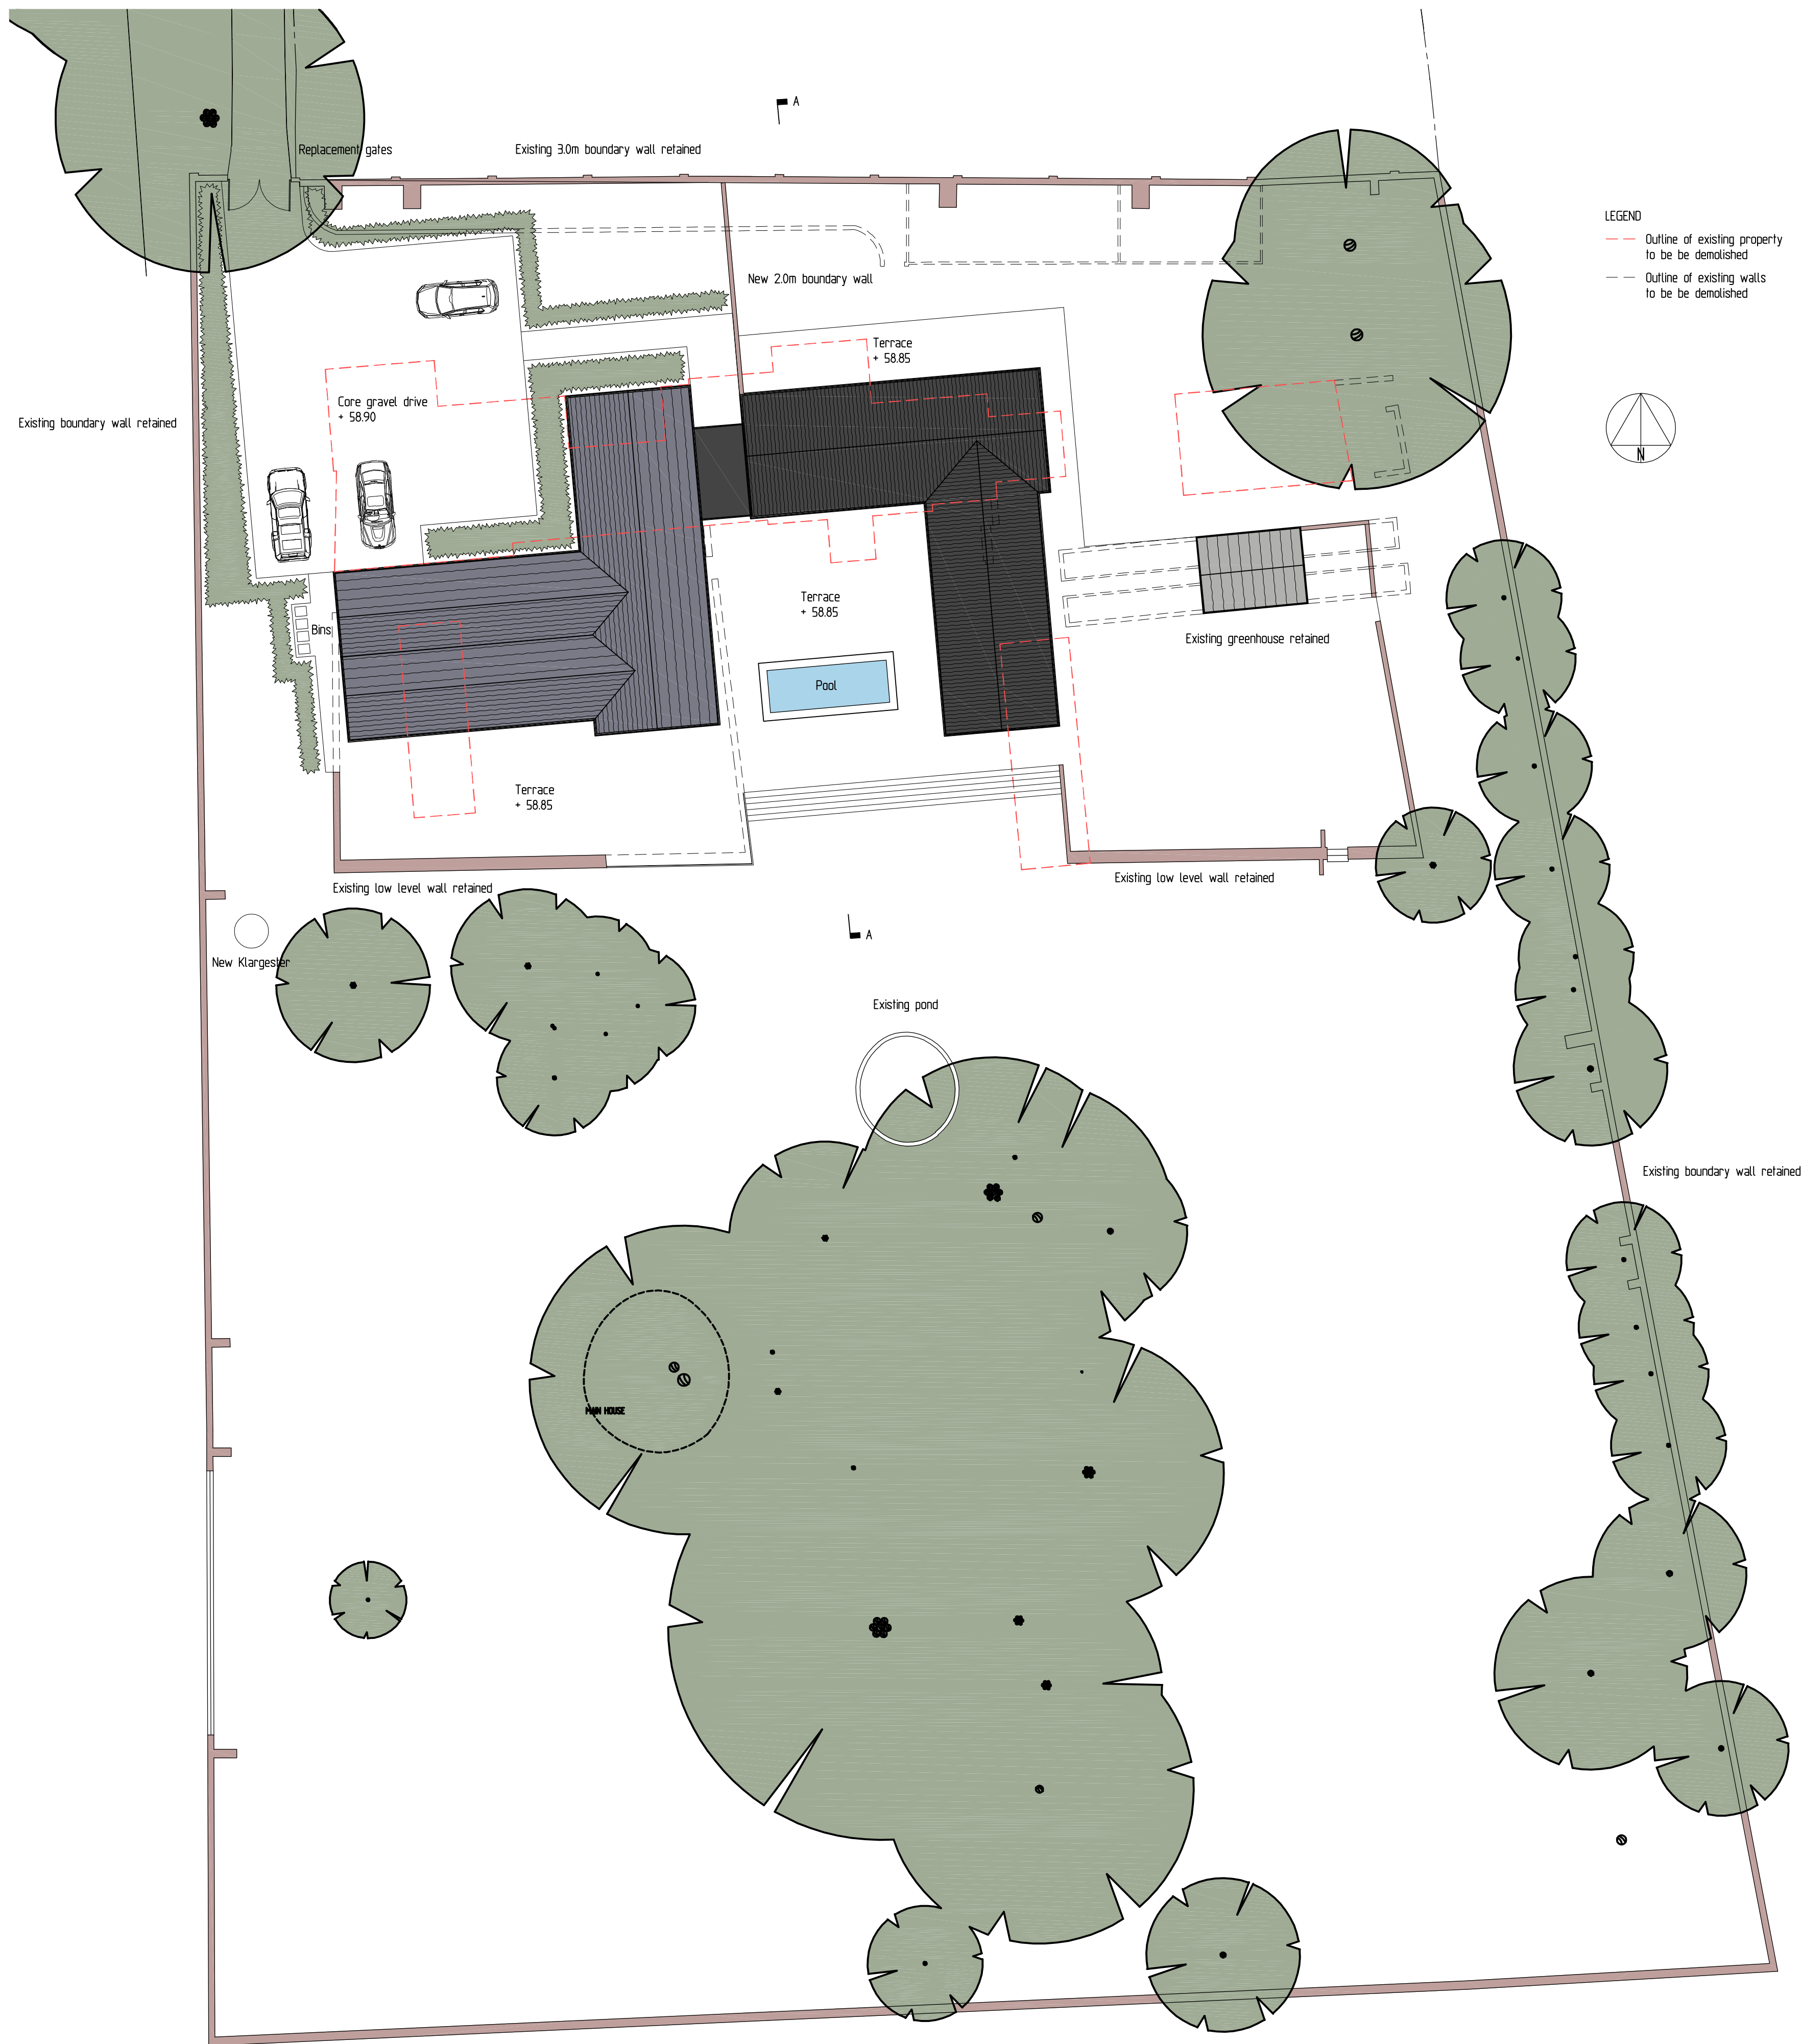


 

Site Plan - Scale 1:200

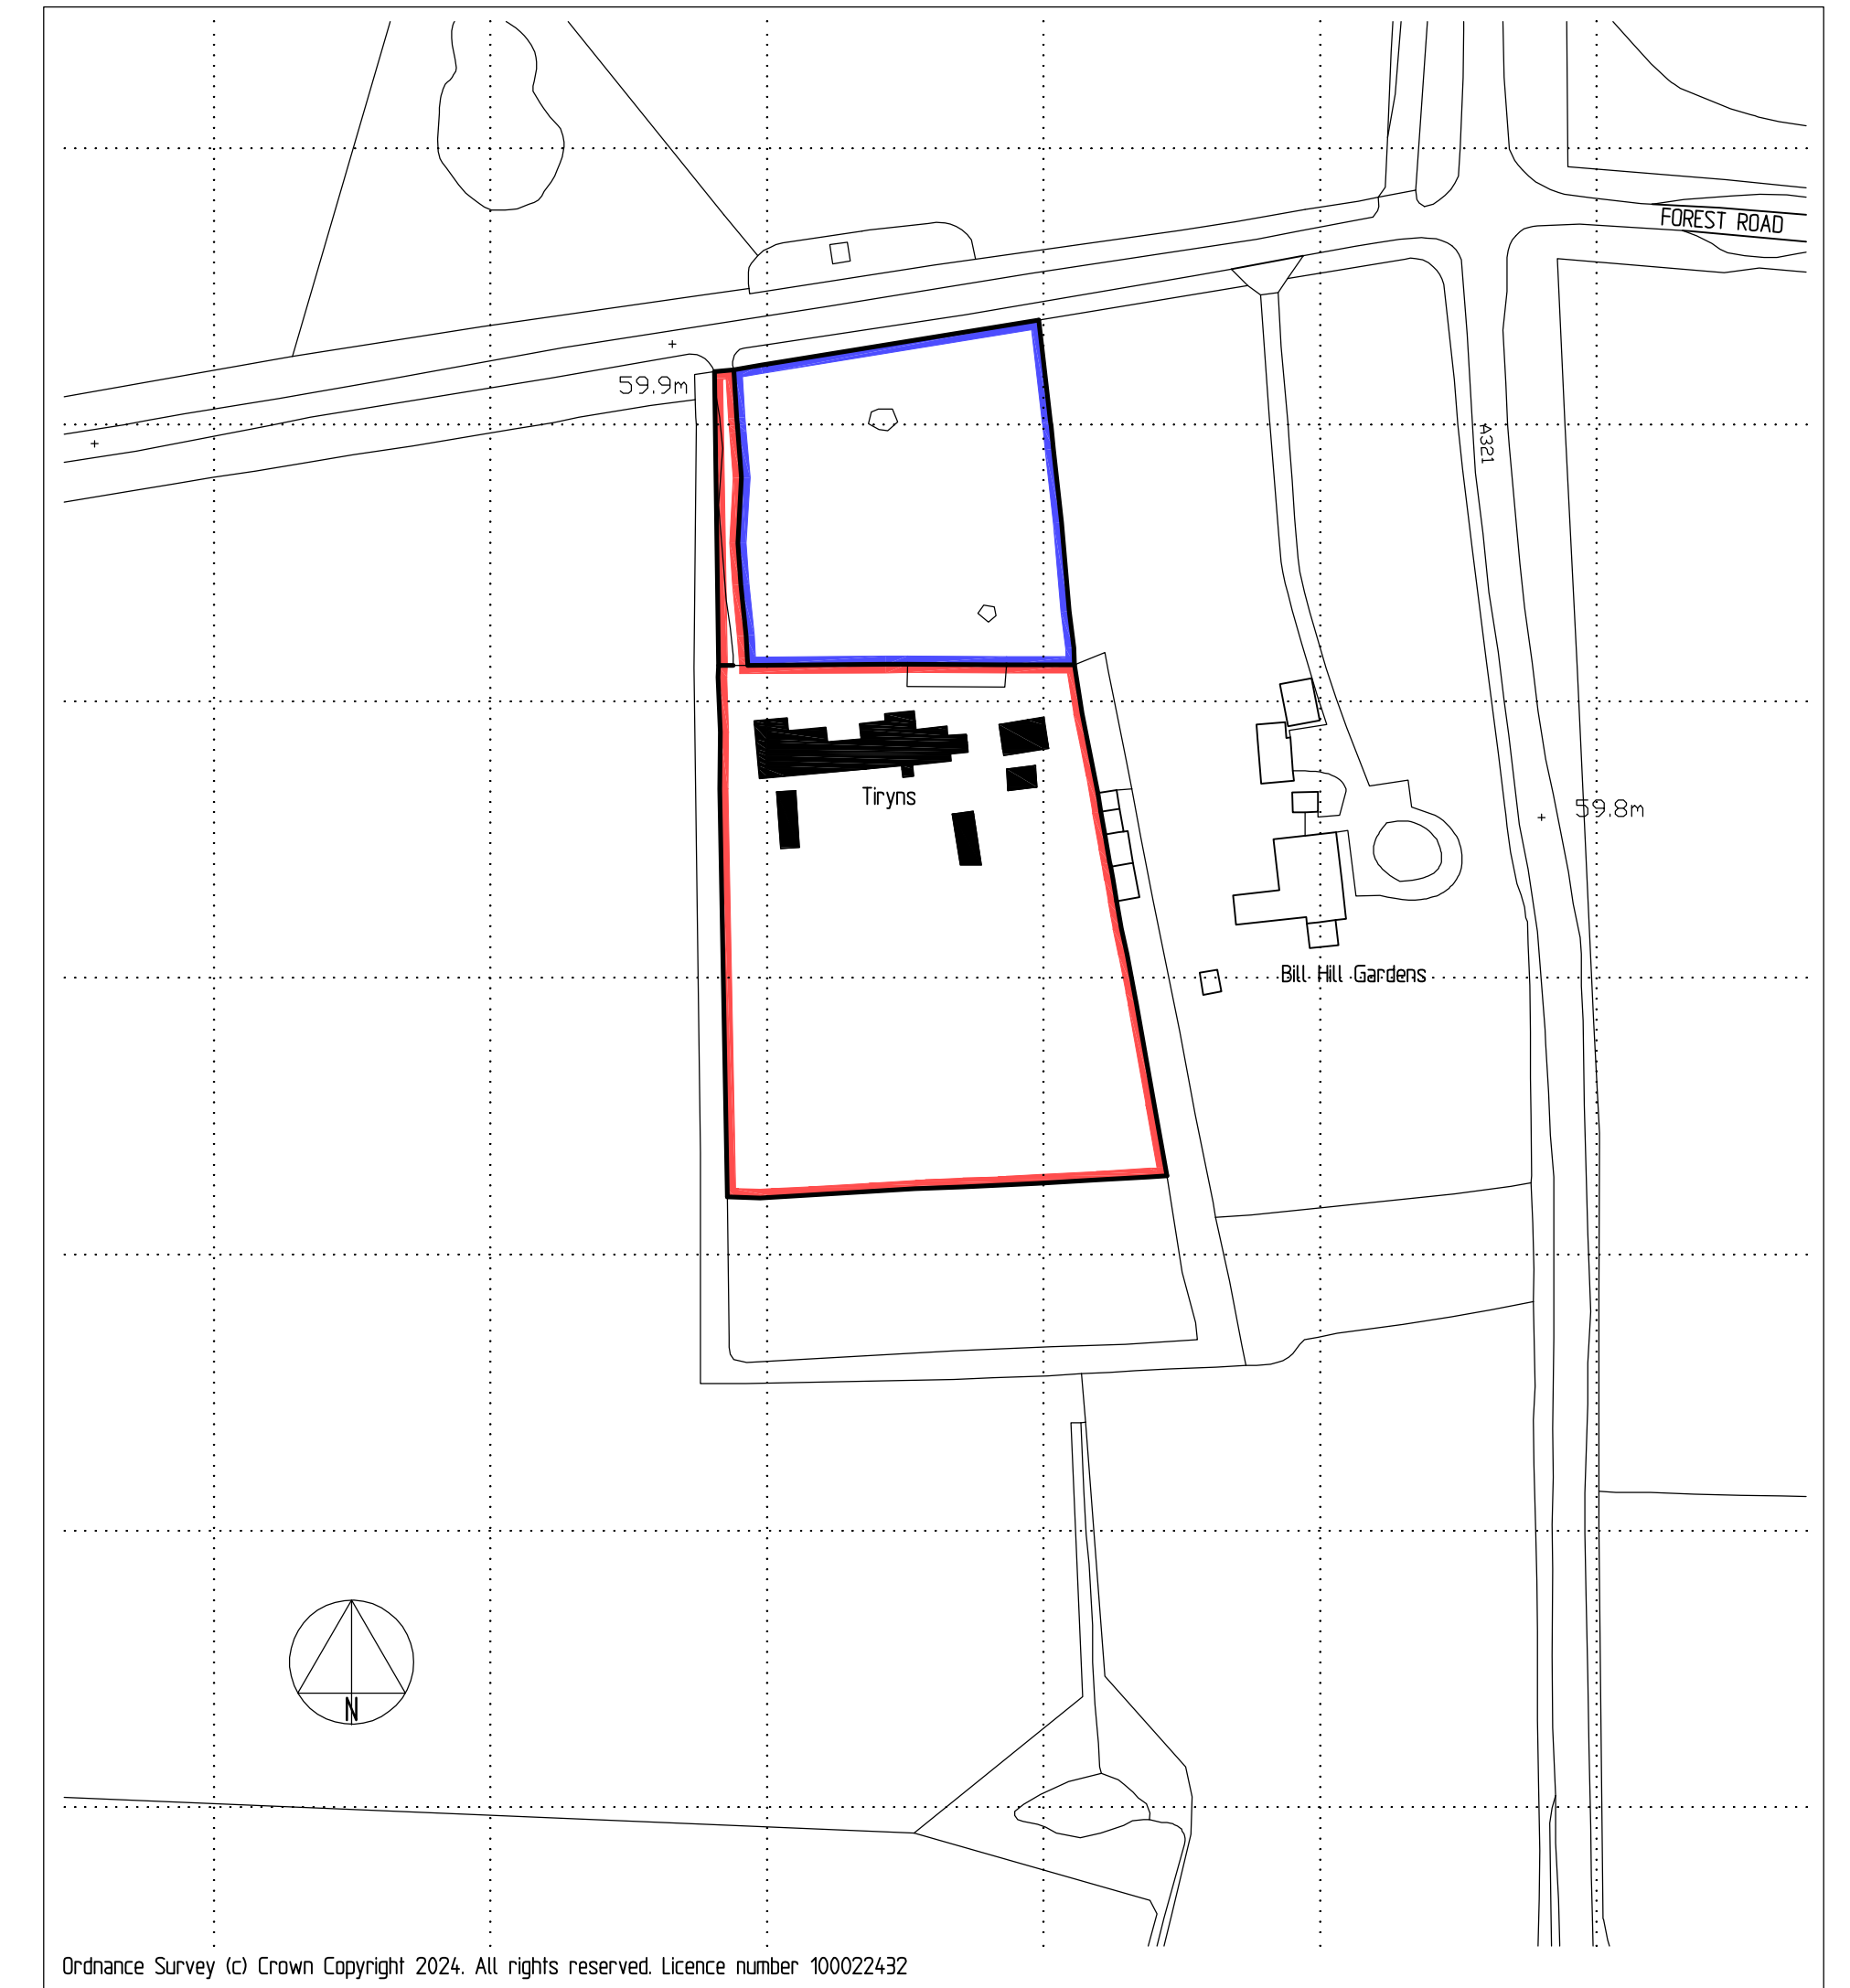


LEGEND
- - - Outline of existing property to be demolished
- - - Outline of existing walls to be demolished

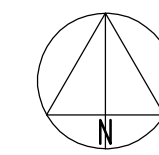

Ordnance Survey (c) Crown Copyright 2024. All rights reserved. Licence number 100022432

Location Plan - Scale 1:1250

 

REPLACEMENT DWELLING AT
TIRYNS FOREST ROAD
WOKINGHAM RG40 5QR

FOR:
Mr & Mrs. MEAD

SCHEME PROPOSALS
Location & Site Plan

SCALE:	DATE:	REF:
--------	-------	------

As noted	Oct 2024	23-104-10A
----------	----------	------------

BOWEN EVANS
CONSULTANCY
ARCHITECTS - PLANNERS
48A HIGH STREET
MARLOW BUCKS SL7 1AW
Tel. 01628 487717

