



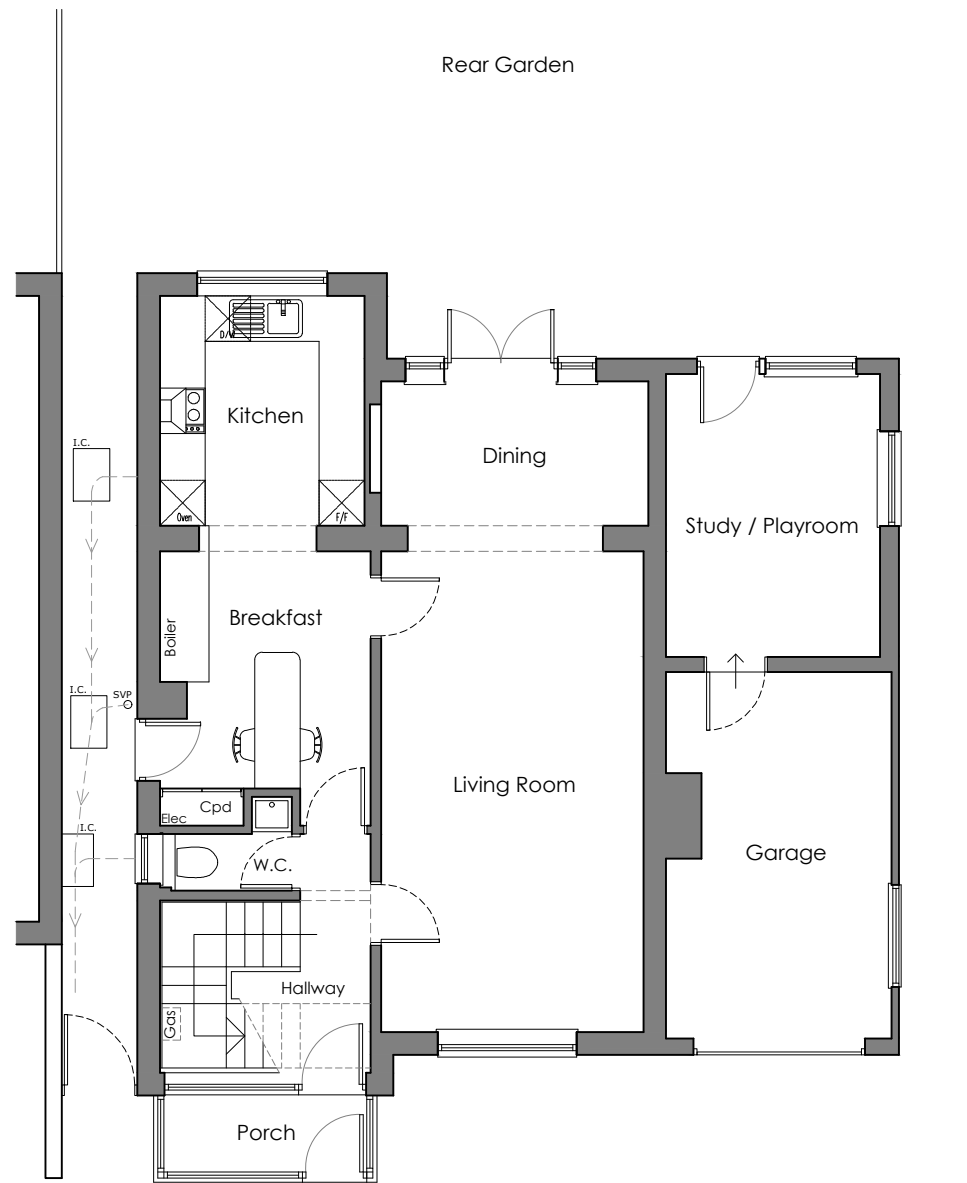


Existing Ground Floor Plan



Existing First Floor Plan

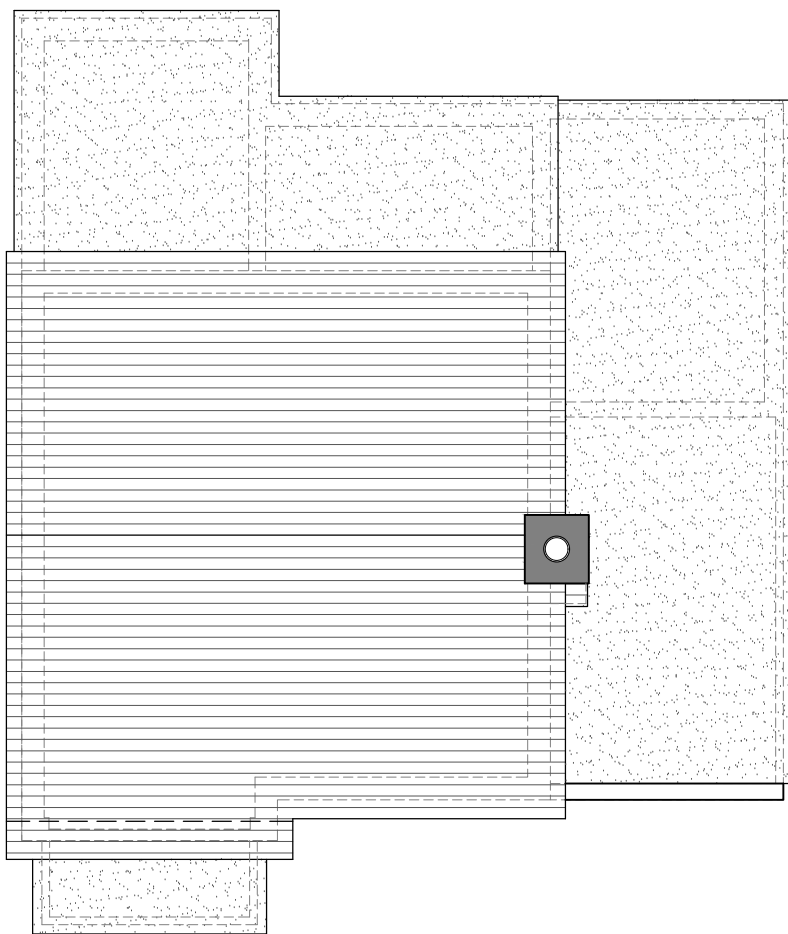

Existing Roof Plan

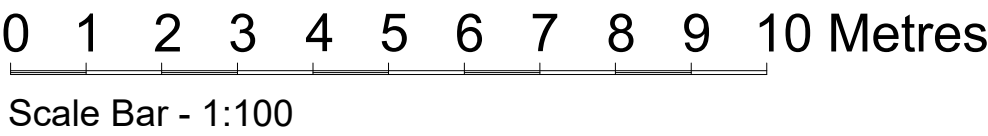

No.		Date	Revisions	
 JAYSON PARSONS DESIGN			Project Address	
			Mr & Mrs Turnham 8 Hillary Drive Crowthorne Wokingham RG45 6QE	
Drawing Title Existing Plans		Date 02/04/2025	Drawn by JP	Drawing No. JP-25-02
		Scale 1:100 @ A3	Checked by JP	Stage EXISTING
Company Address		135 Owlsmoor Road, Sandhurst, Bracknell Forest, GU47 0ST M: 07850 765491, E: jayson.e.parsons@gmail.com		