




Proposed Front Elevation

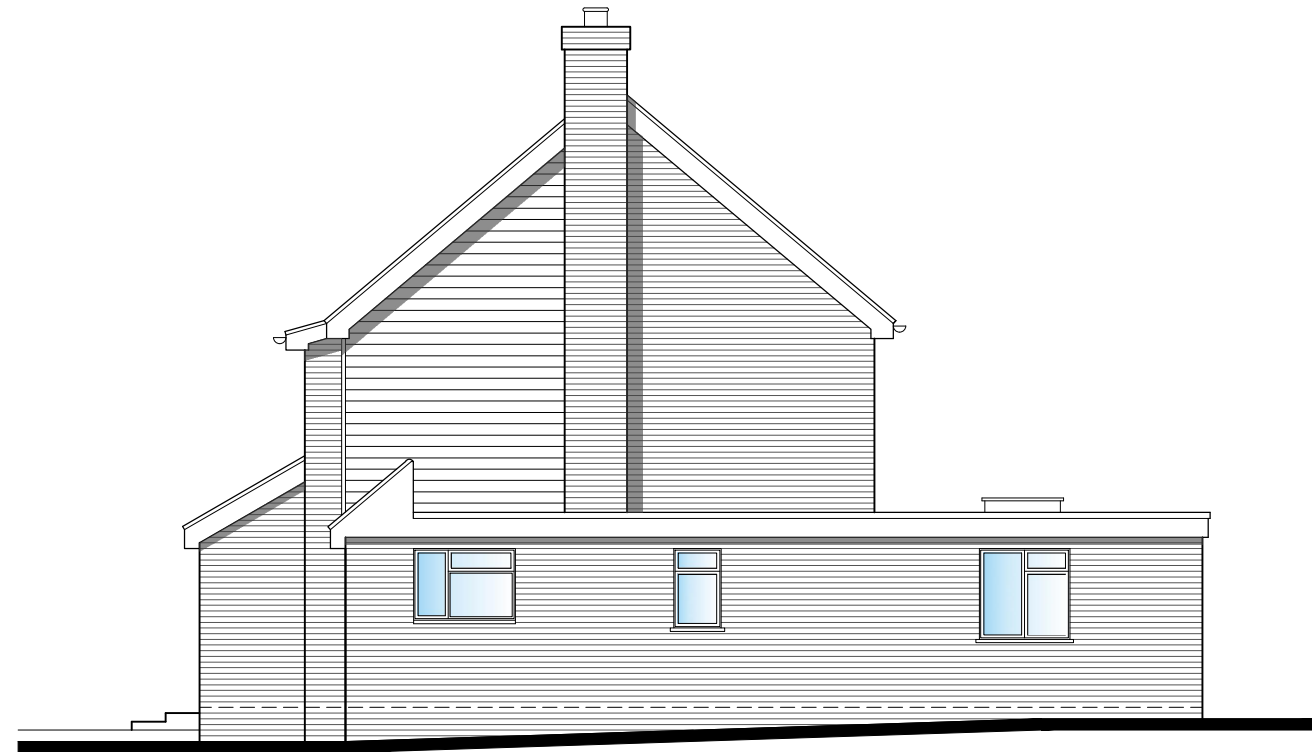

Proposed Side Elevation



Proposed Rear Elevation



Proposed Side Elevation

0 1 2 3 4 5 6 7 8 9 10 Metres

Scale Bar - 1:100

 JAYSON PARSONS DESIGN		No.	Date
		Project Address	
Drawing Title Proposed Elevations		Mr & Mrs Turnham 8 Hillary Drive Crowthorne Wokingham RG45 6QE	
		Date 22/04/2025	Drawn by JP
Company Address 135 Owlsmoor Road, Sandhurst, Bracknell Forest, GU47 0ST M: 07850 765491, E: jayson.e.parsons@gmail.com		Scale 1:100 @ A3	Checked by JP
		Drawing No. JP-25-05	
		Stage PROPOSED	