


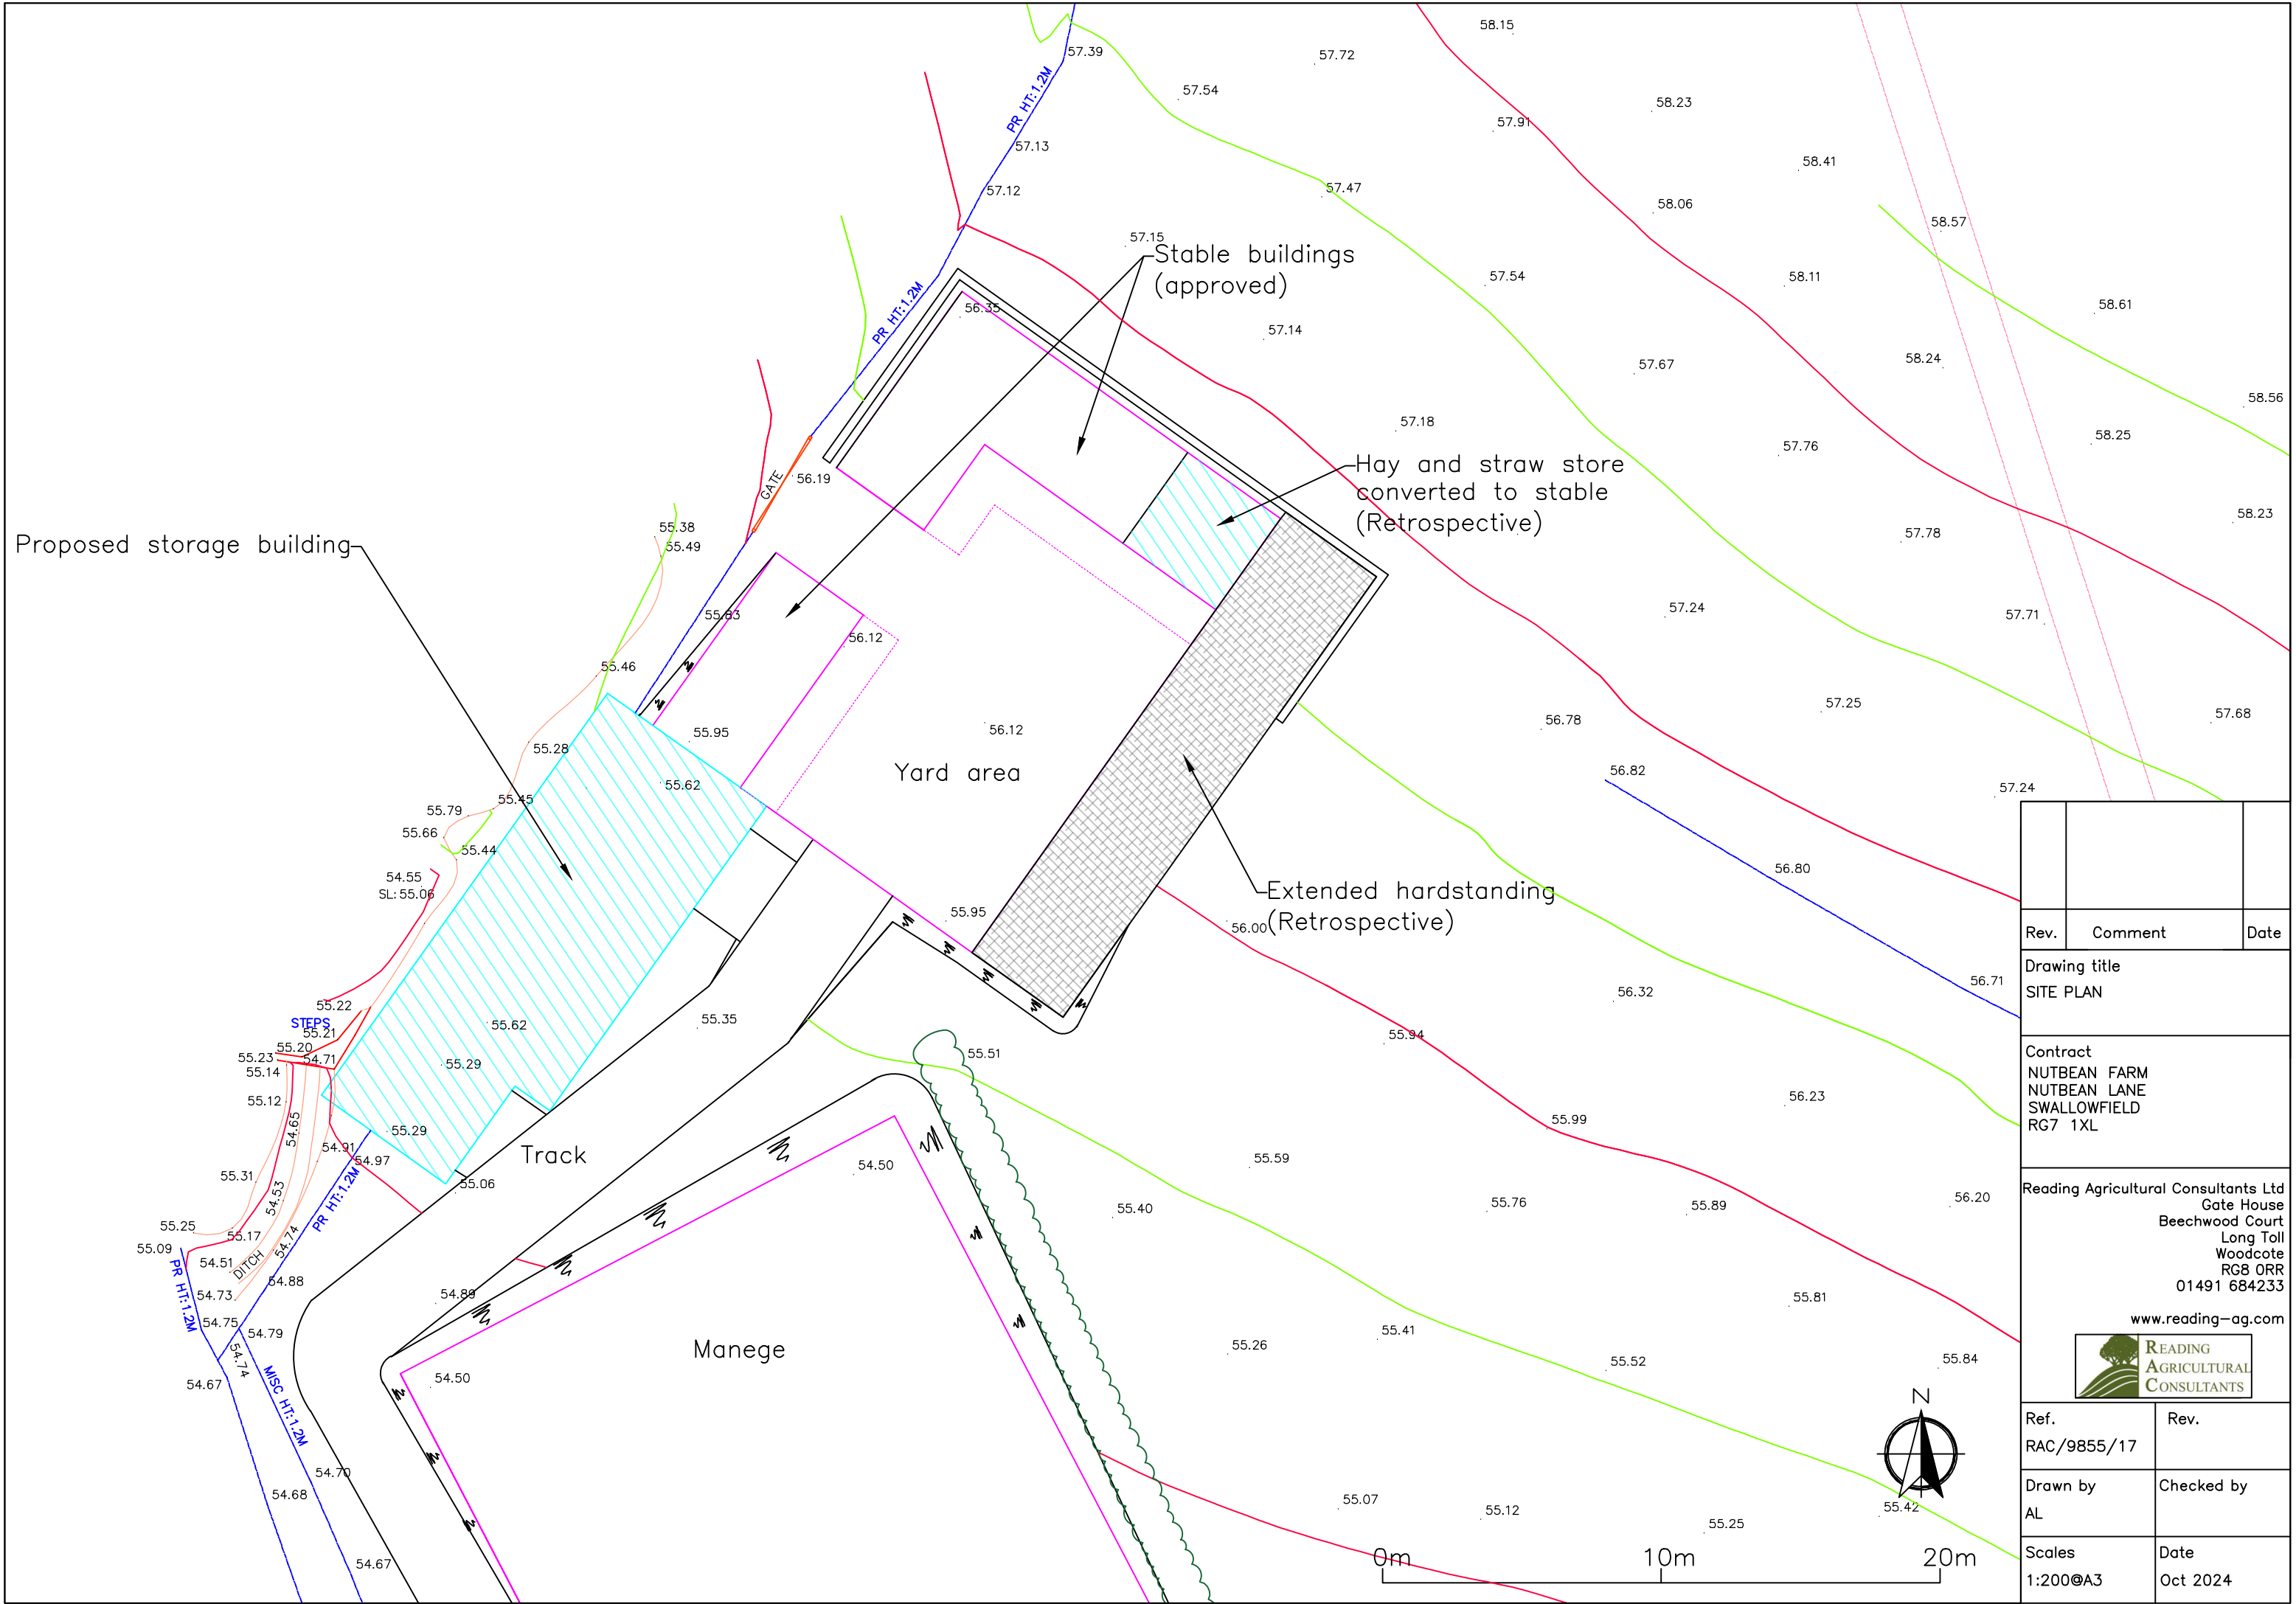

Rev.	Comment	Date
Drawing title SITE PLAN		
Contract NUTBEAN FARM NUTBEAN LANE SWALLOWFIELD RG7 1XL		
Reading Agricultural Consultants Ltd Gate House Beechwood Court Long Toll Woodcote RG8 ORR 01491 684233 www.reading-ag.com		
		
Ref. RAC/9855/17	Rev.	
Drawn by AL	Checked by	
Scales 1:200@A3	Date Oct 2024	