




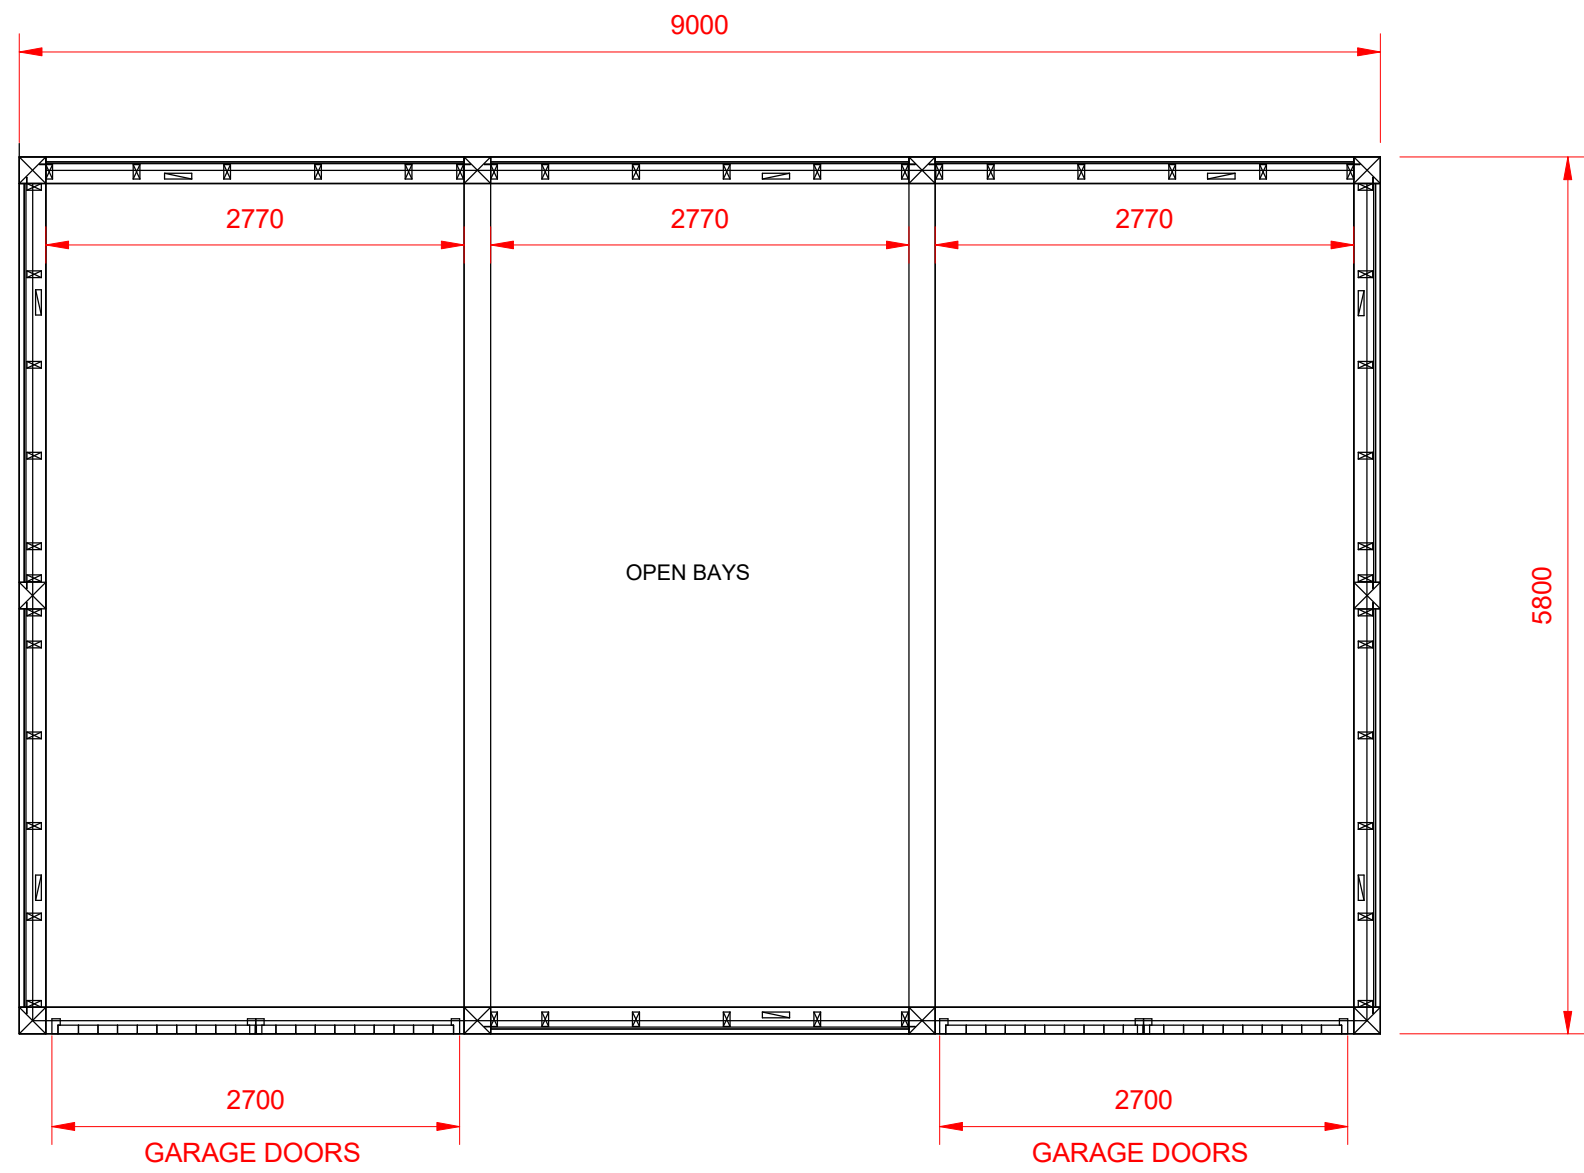


FLOOR PLAN DETAIL

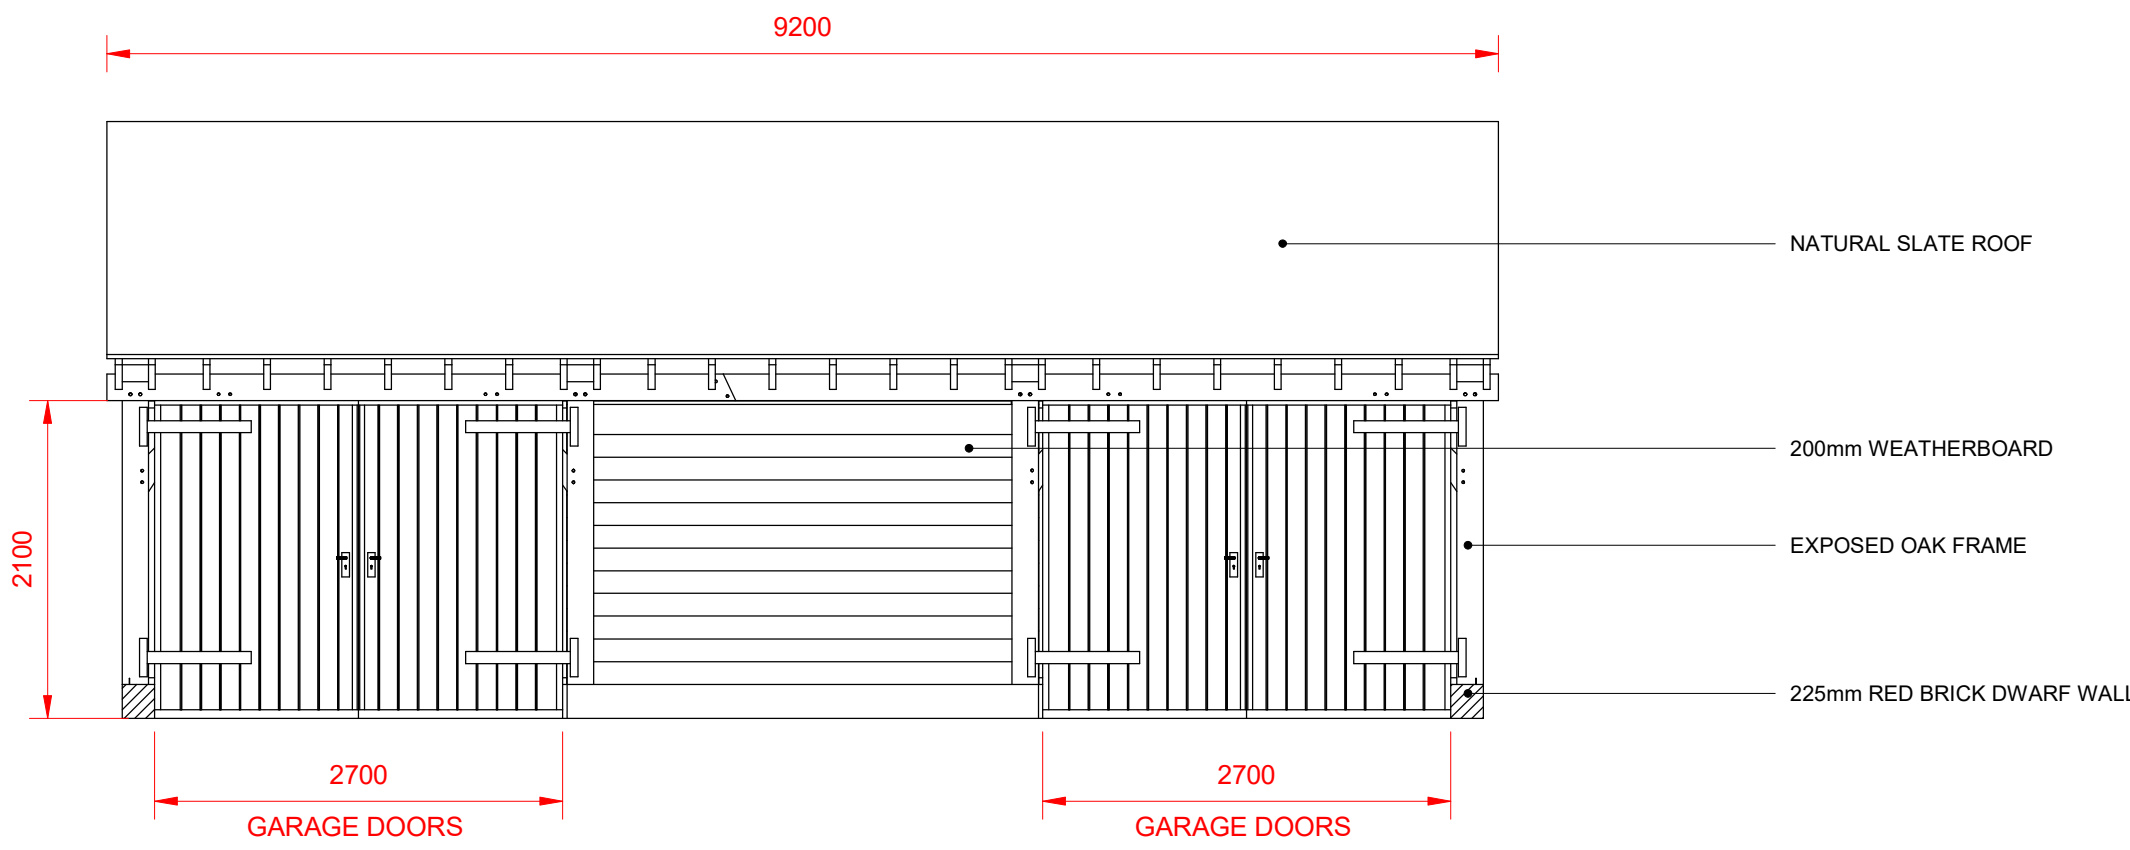


FRONT ELEVATION

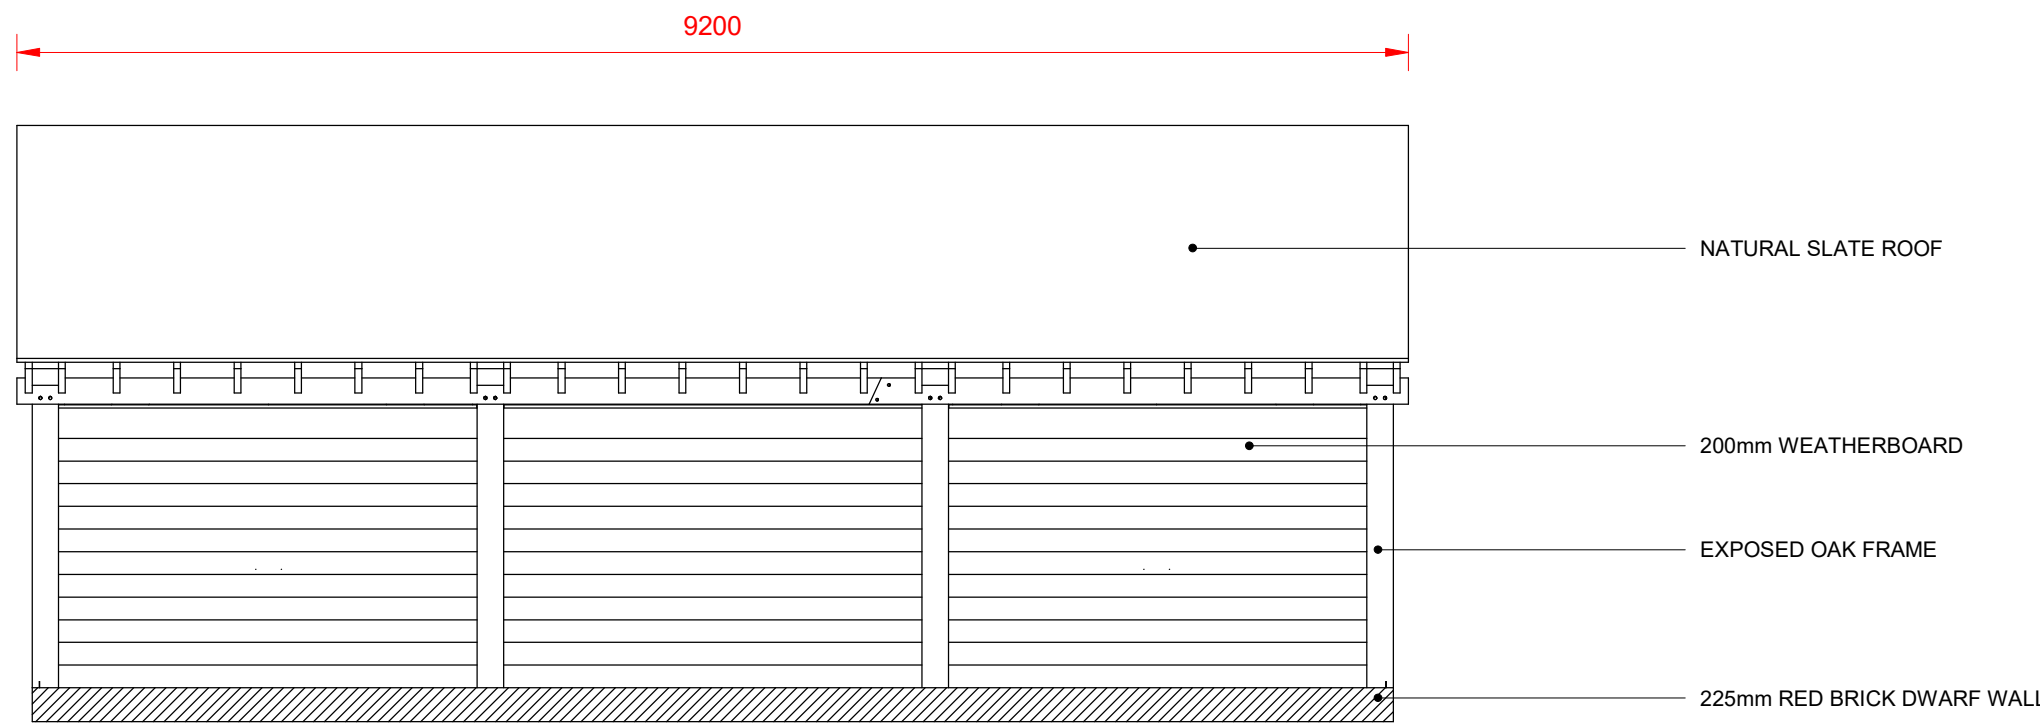


REAR ELEVATION

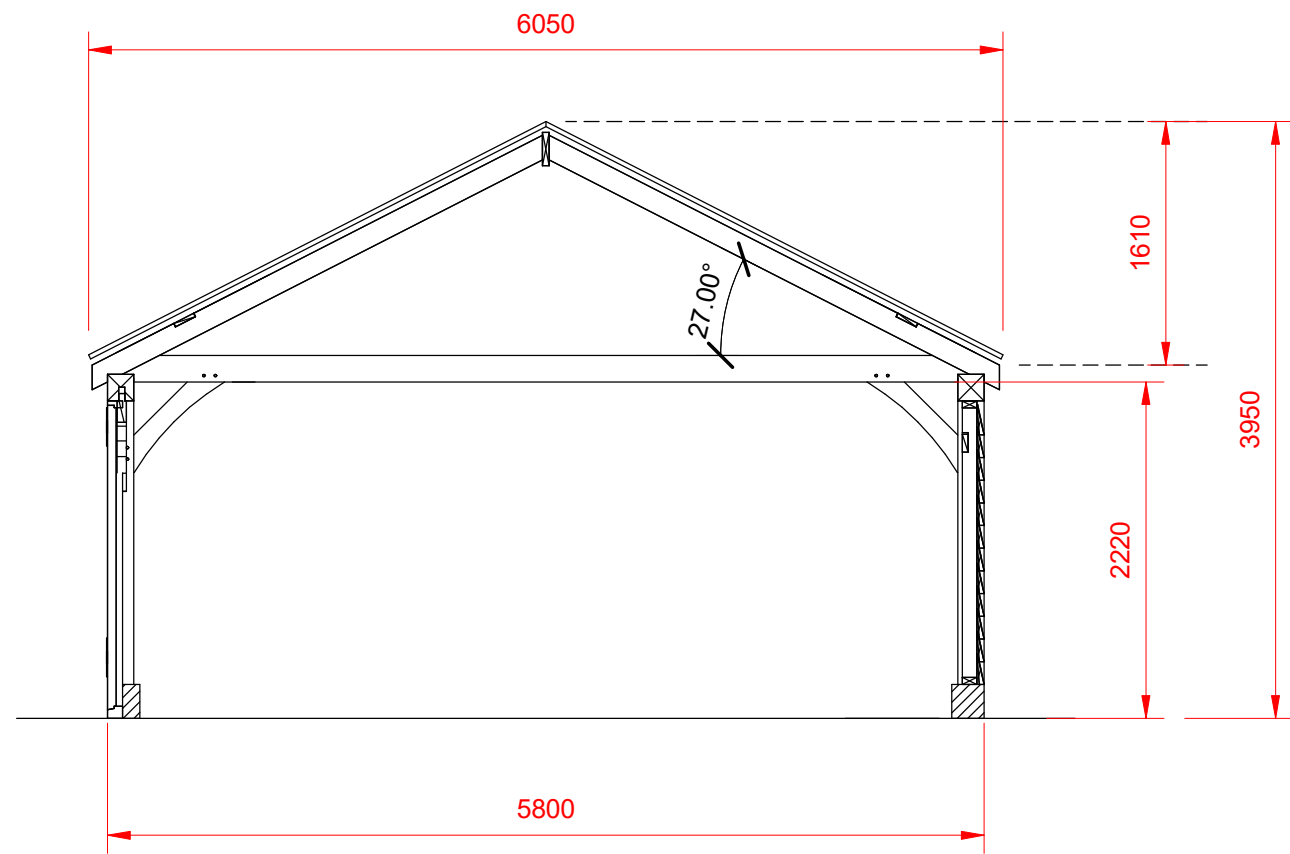

SECTION DETAIL

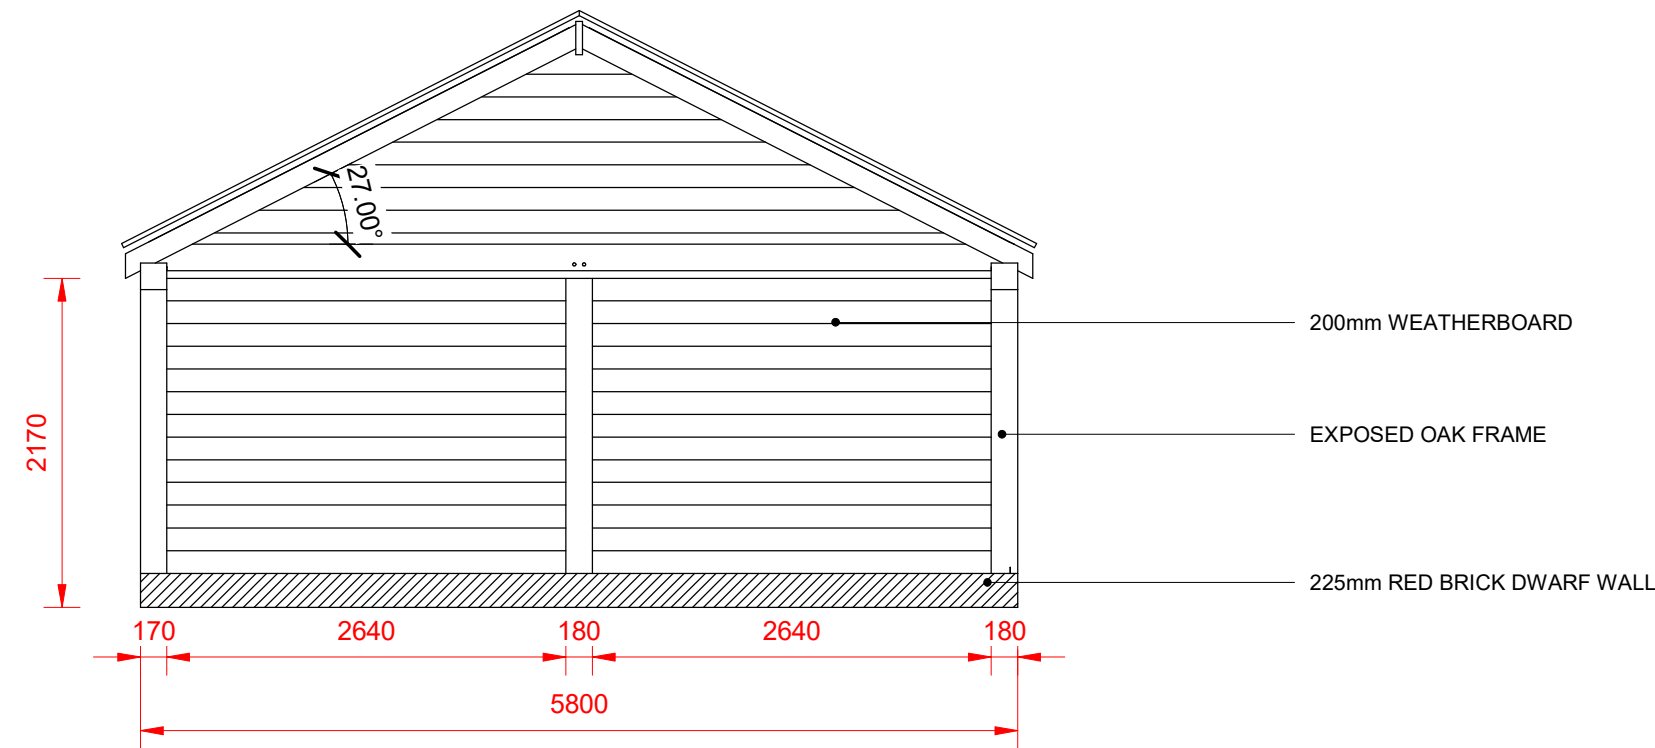

LEFT ELEVATION

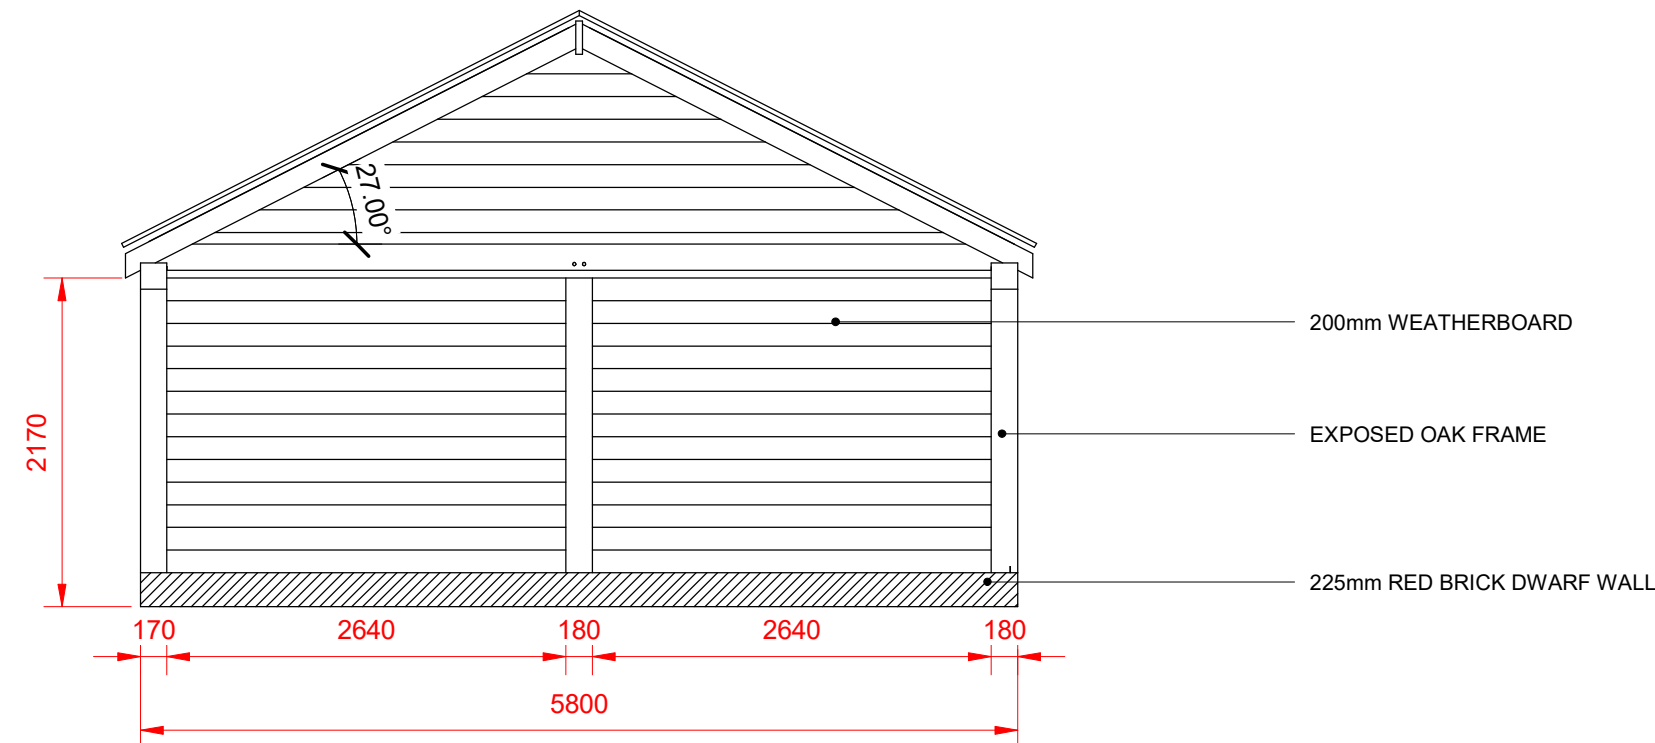

RIGHT ELEVATION

Key Plan:



GENERAL NOTES

This drawing may not be copied, reproduced or given to any third parties for any reason whatsoever without the written permission of MODAEC Ltd. Please note this drawing and design is protected under Copyright and remain the property of MODAEC Ltd at all times.  
© Copyright 2025 MODAEC Ltd.

Standard Instructions

A. All dimensions to be verified on site & any discrepancies on the drawings or divergence between drawings to be immediately reported to the Project Manager before putting the work concerned in hand. Fabricating the work or preparing shop drawings.  
B. Work to figure dimensions only (wherever full size details are provided).  
C. Do not vary any work shown on the drawings without obtaining prior approval from the Project Manager or Designer.  
D. Any additional information required should be requested from the Project Manager or Designer before commencement of work on site.

STAMP

PLANNING

SIGNED: \_\_\_\_\_

DATE: \_\_\_\_\_

|      |            |                  |         |          |
|------|------------|------------------|---------|----------|
| P1   | 08/04/2025 | PLANNING         | AW      | RE       |
| Rev. | Date       | Reason for Issue | Checked | Approved |

CLIENT NAME / LOGO:

Seb Parsons

PROJECT NAME / ADDRESS:

Jubilee Road,  
Finchampstead, RG40 3SE

DRAWING TITLE:

PROPOSED GARAGE PLAN  
AND SECTIONAL  
ELEVATIONS

STATUS:

PLANNING

|            |                  |            |
|------------|------------------|------------|
| SCALE      | DRAWN BY         | CHECKED BY |
| 1 : 50@A1  | AW               | RE         |
| DATE       | SUITABILITY CODE | REVISION   |
| 08/04/2025 |                  | P1         |

Drawing Number:

0001-MOD-ZZ-XX-DR-I-1003

MODAEC