



EXISTING AND PROPOSED PLANS
Drawing number GP/04/25

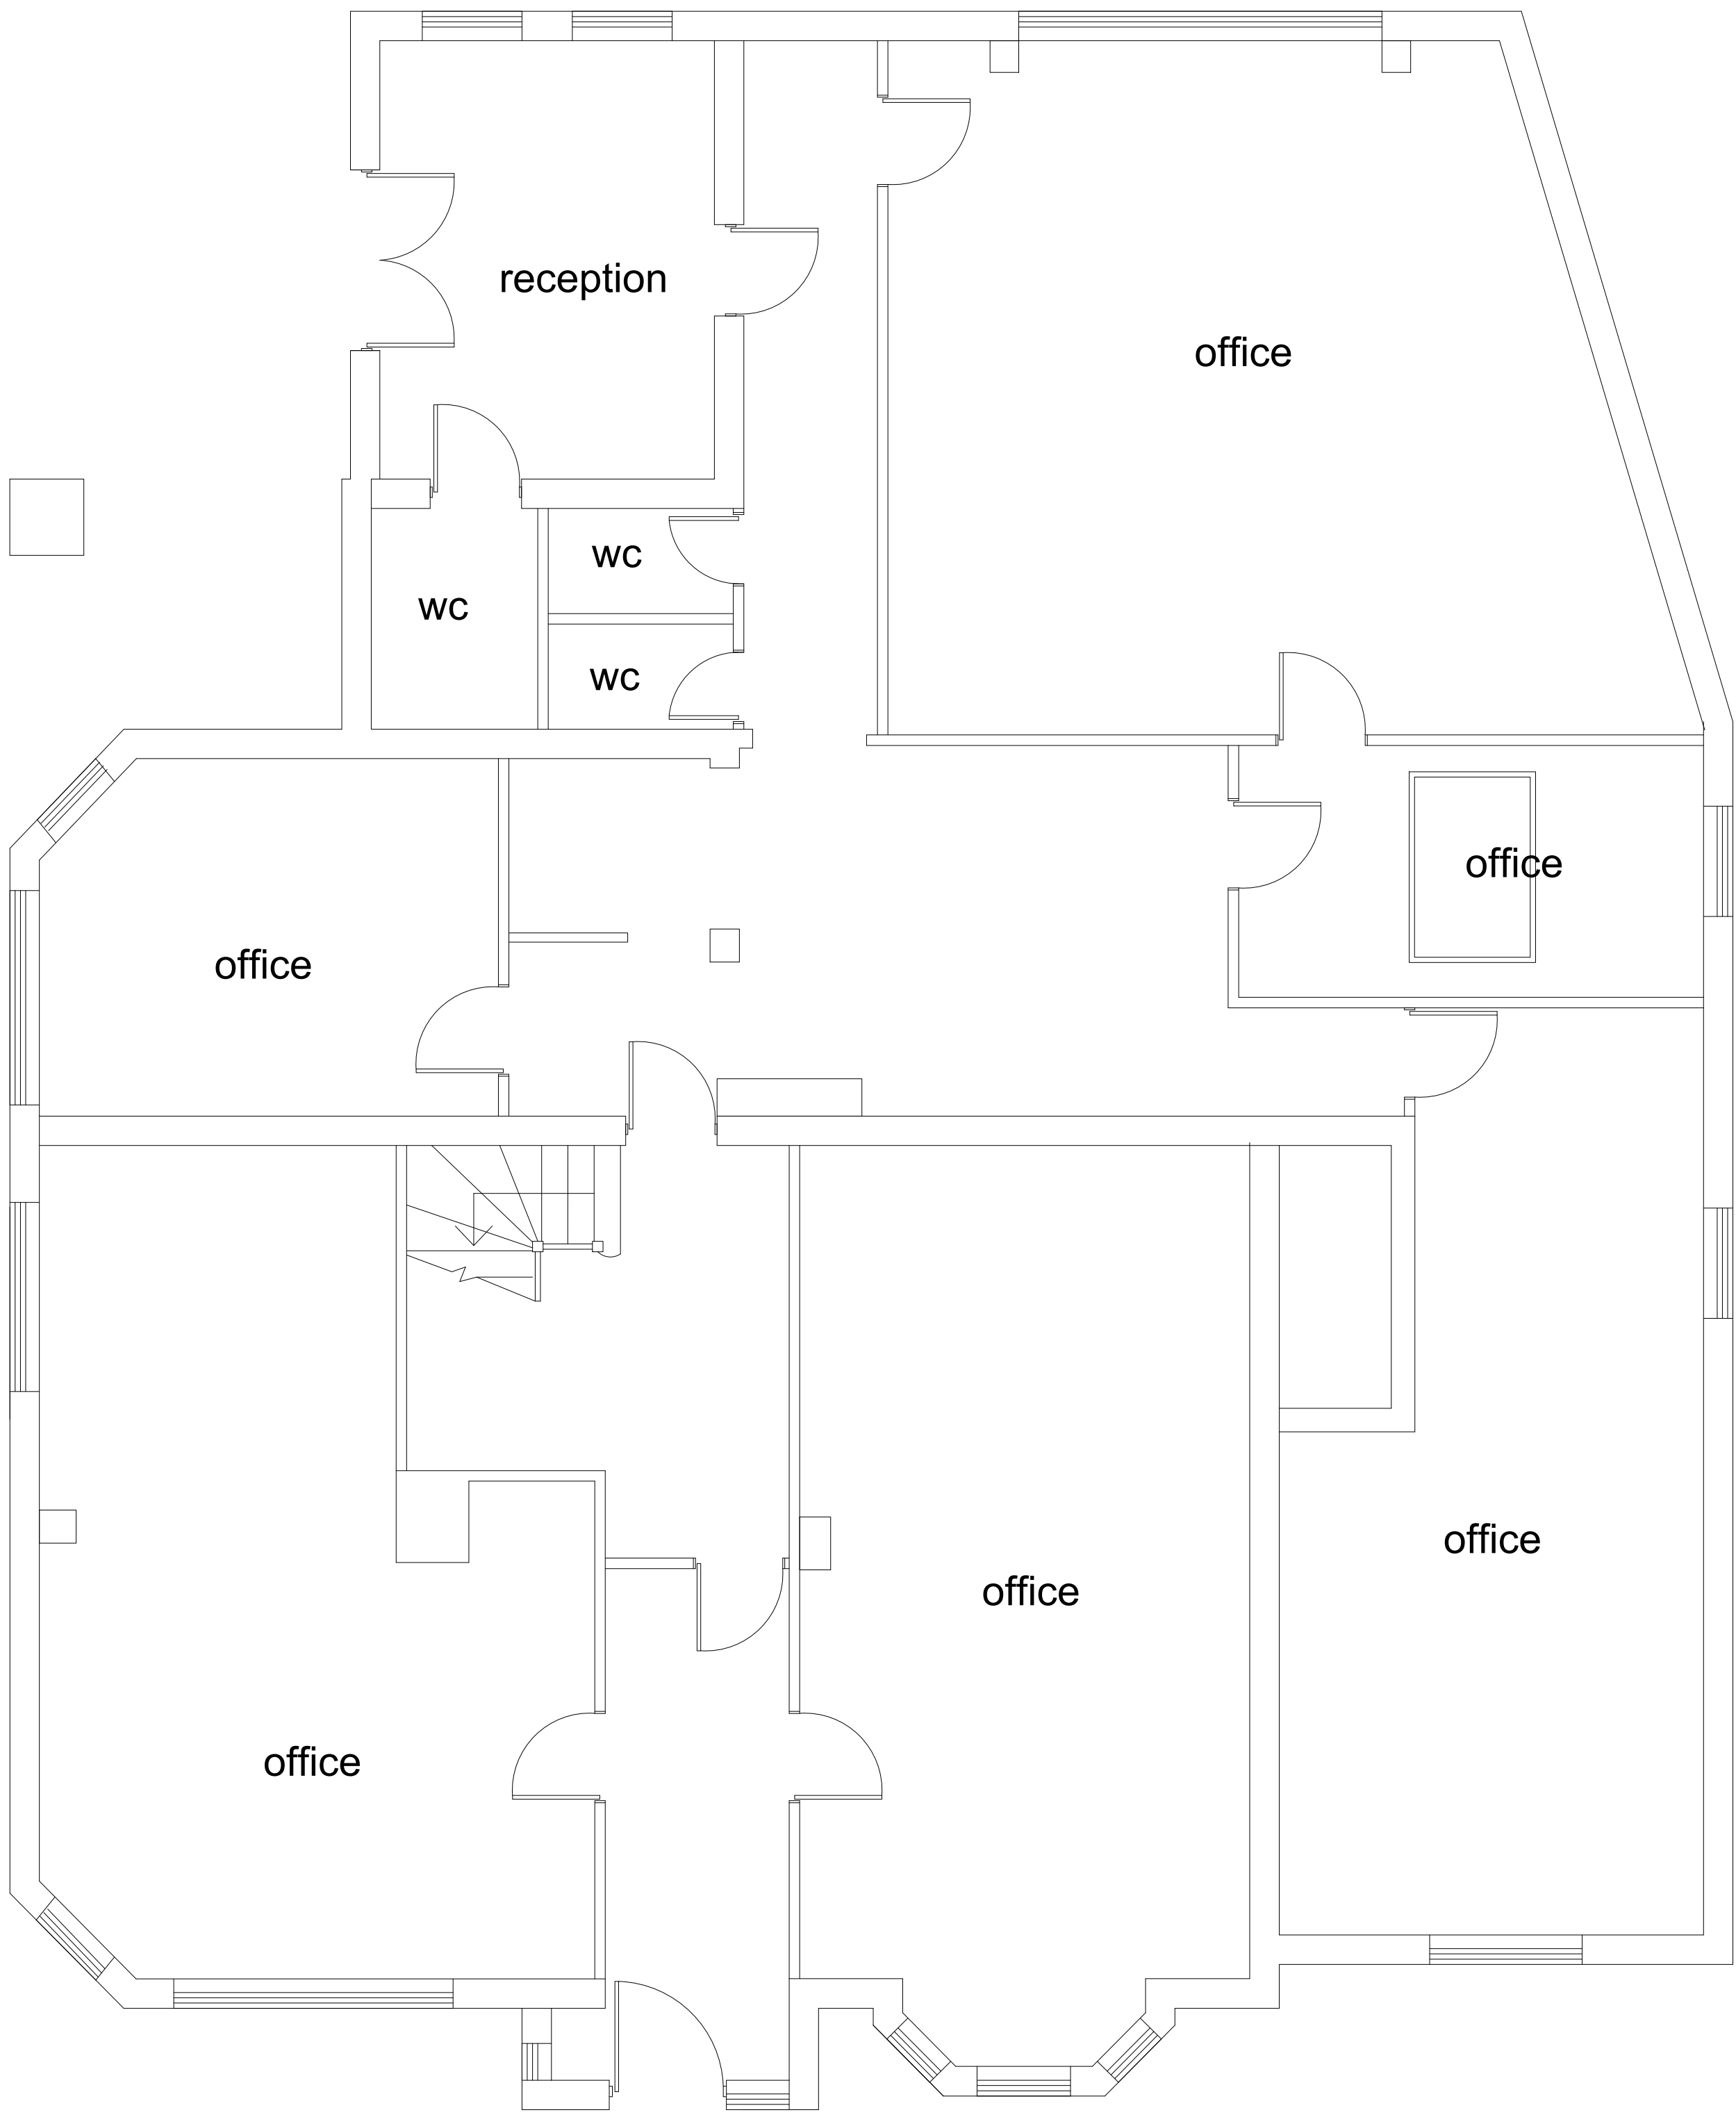

GROUND FLOOR PLAN @1:50

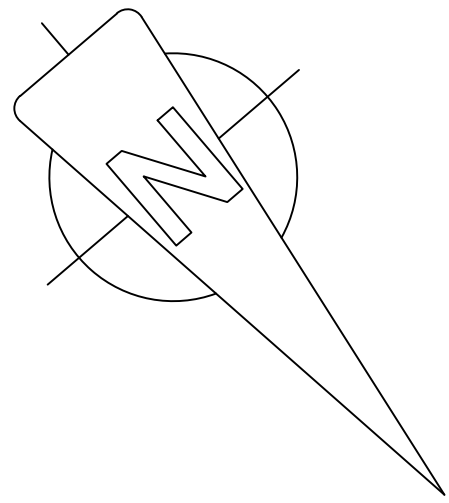

FIRST FLOOR PLAN @1:50

