


2651/SK.1 - Site plan for 22, Woodward Close, Winnersh, RG41 5NW



0 20
Metres

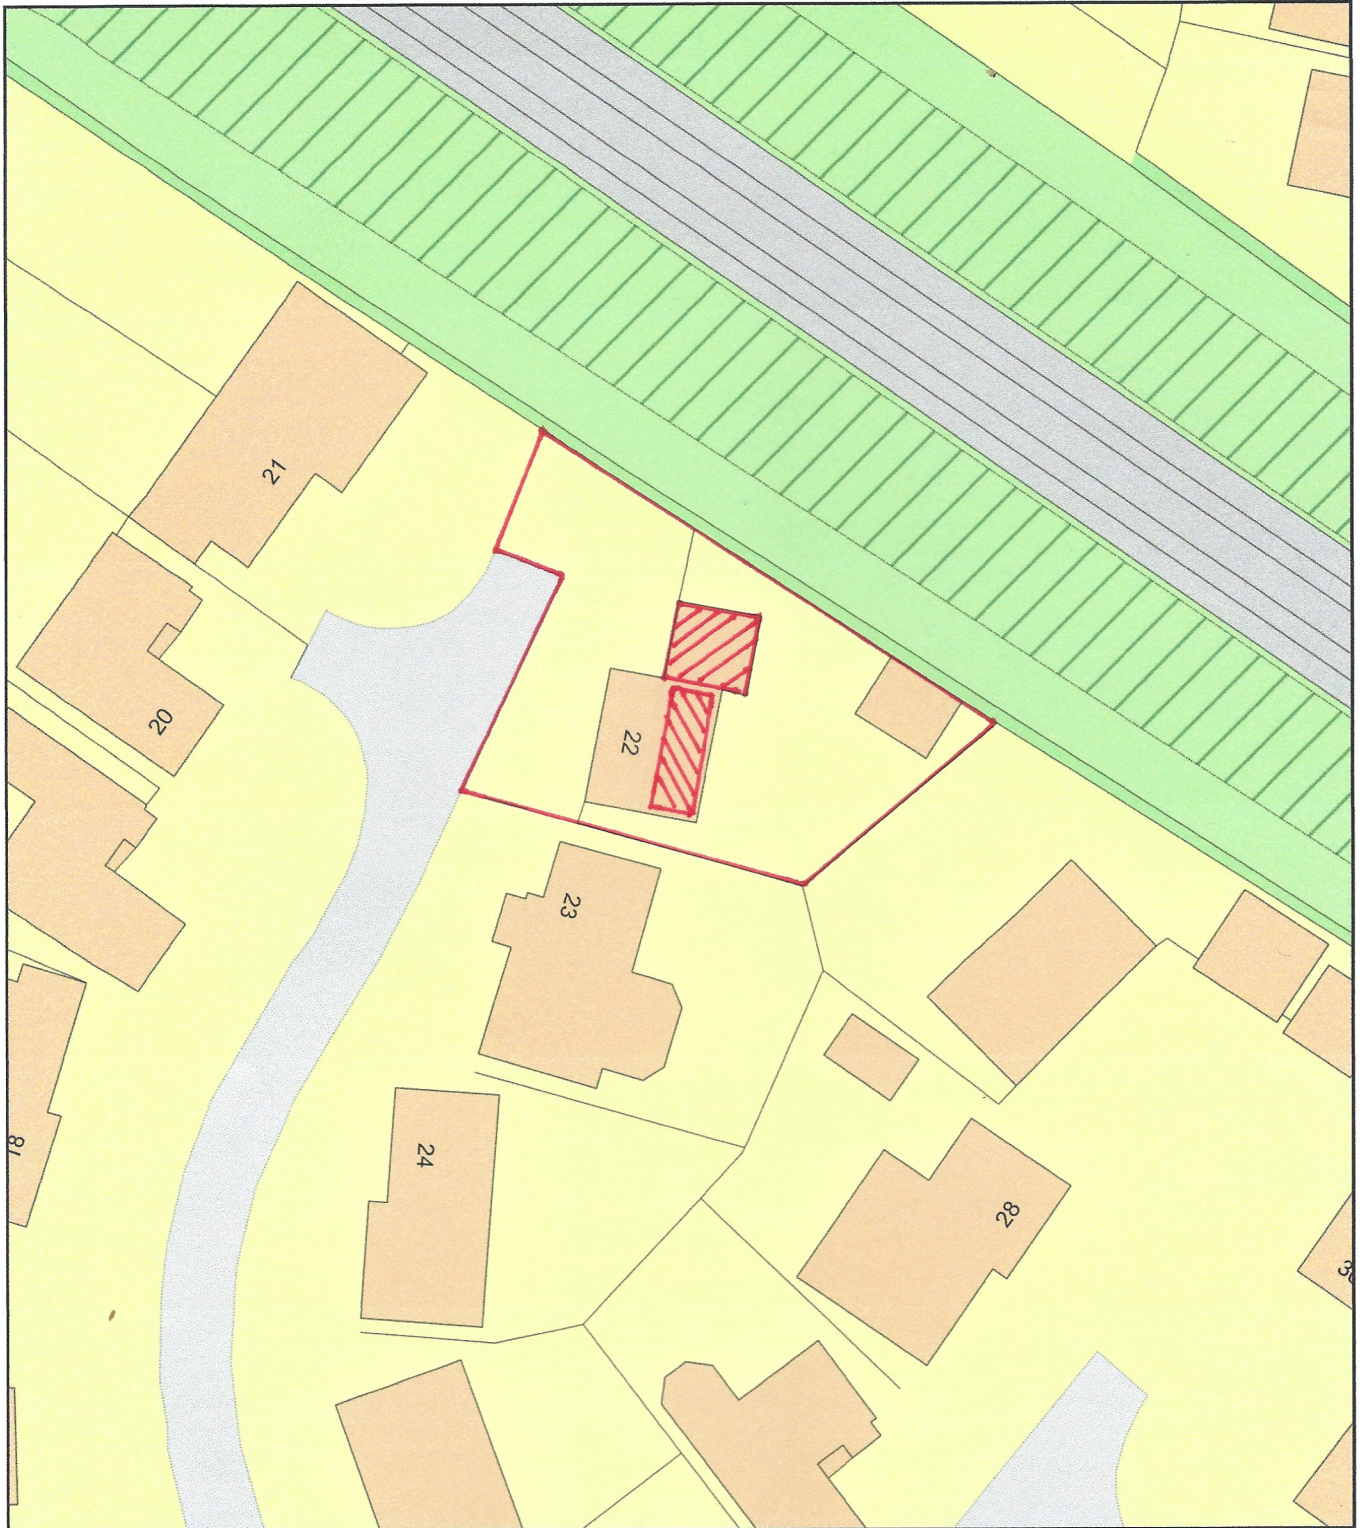

Plan Produced for: Wallace Bacon Consultants

Date Produced: 23 Jun 2026

Plan Reference Number / Project ID: TQRQM26174155209474 / 2651

Scale: 1:500 @ A4

