





REAR ELEVATION

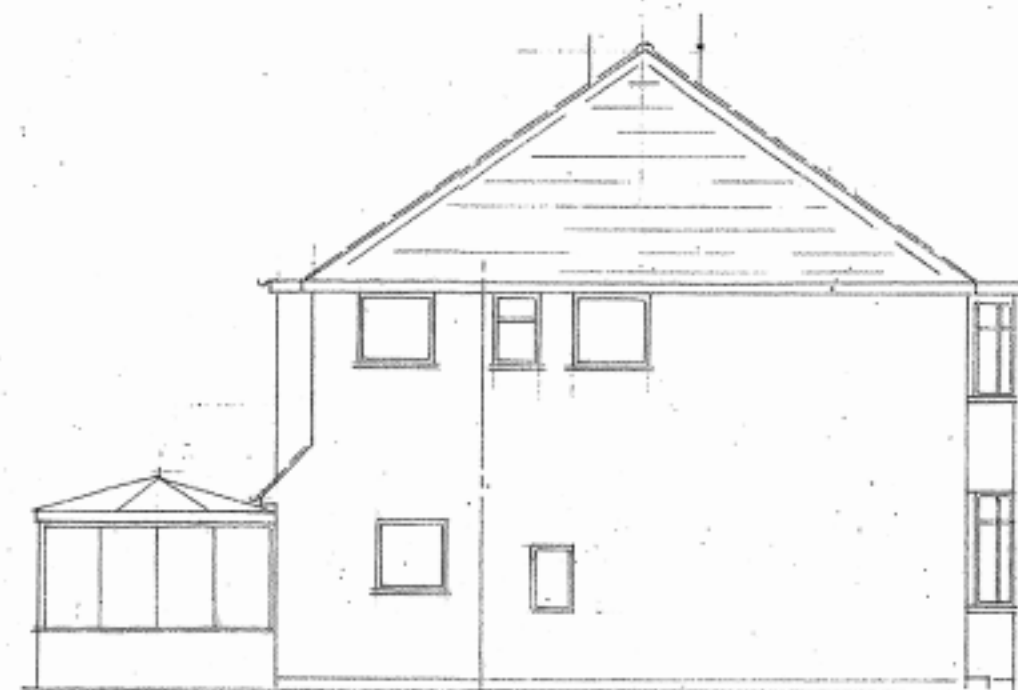

SIDE ELEVATION



PROPOSED REAR ELEVATION

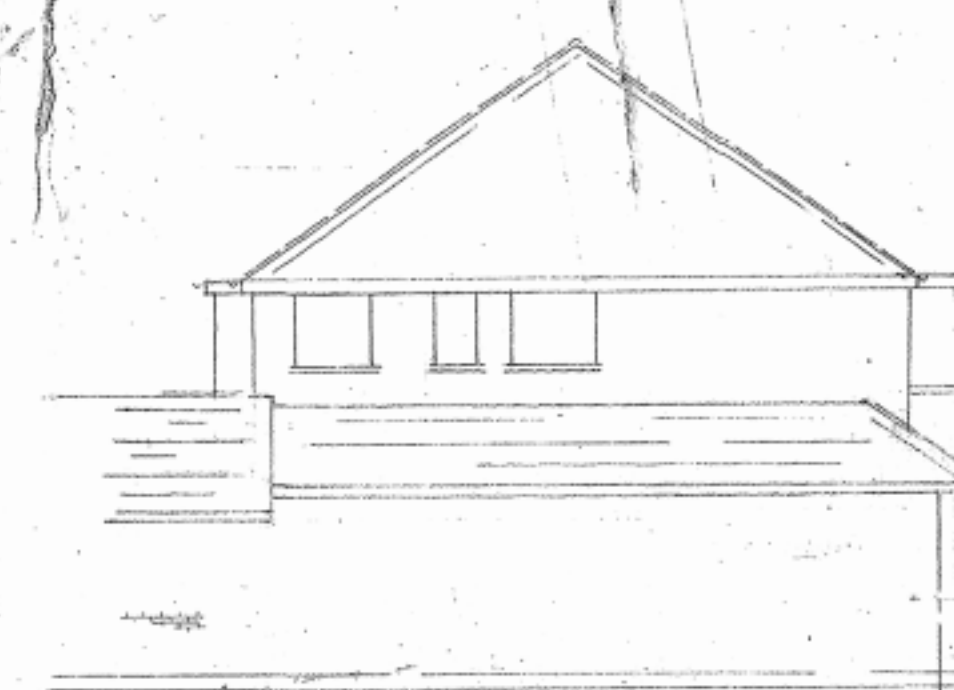


PROPOSED SIDE ELEVATION




PROPOSED FRONT ELEVATION

REVISED PLAN

BUILDING CONTROL
15 JUN 2006
BN/2006/3584

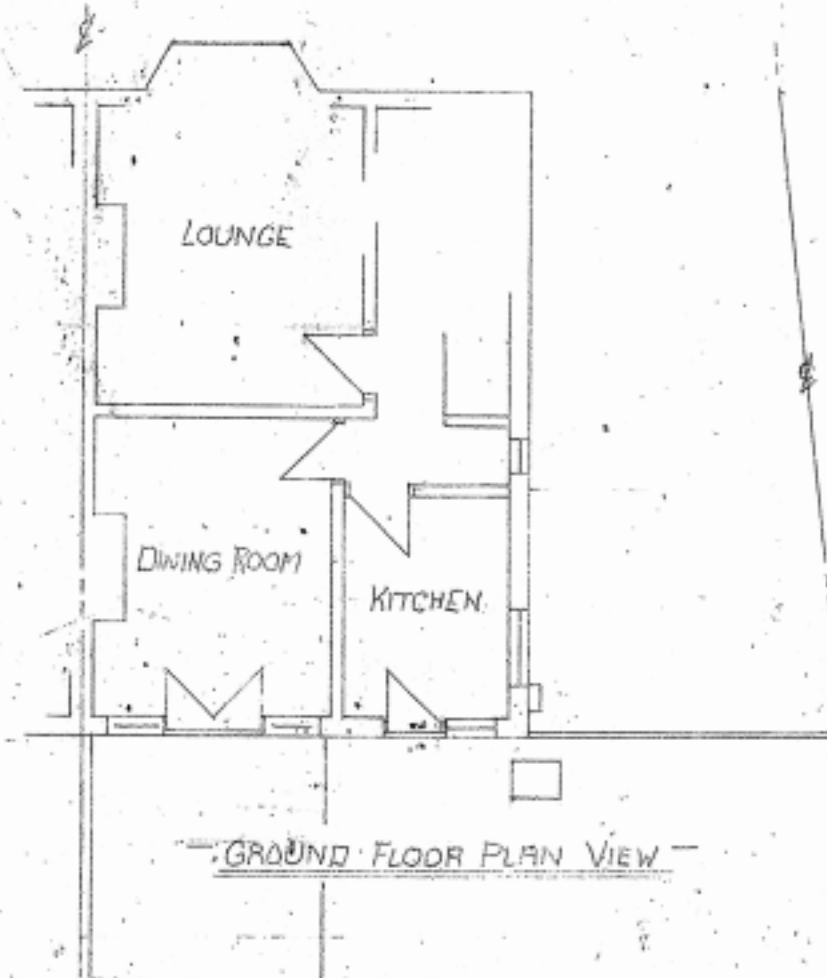


GROUND FLOOR PLAN VIEW

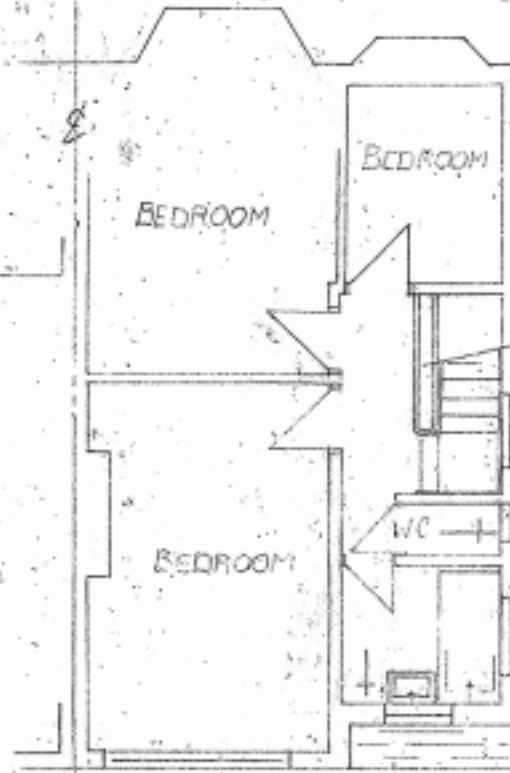

FIRST FLOOR PLAN VIEW




PROPOSED GROUND FLOOR PLAN

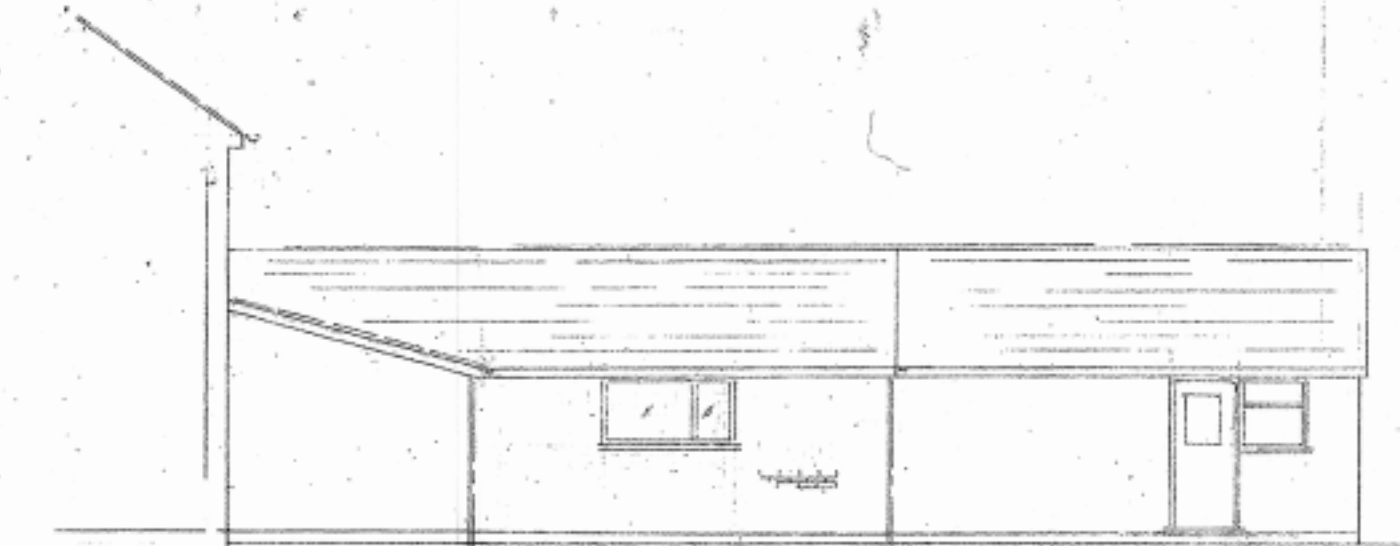

PROPOSED SIDE ELEVATION

8292 07 AUG 06

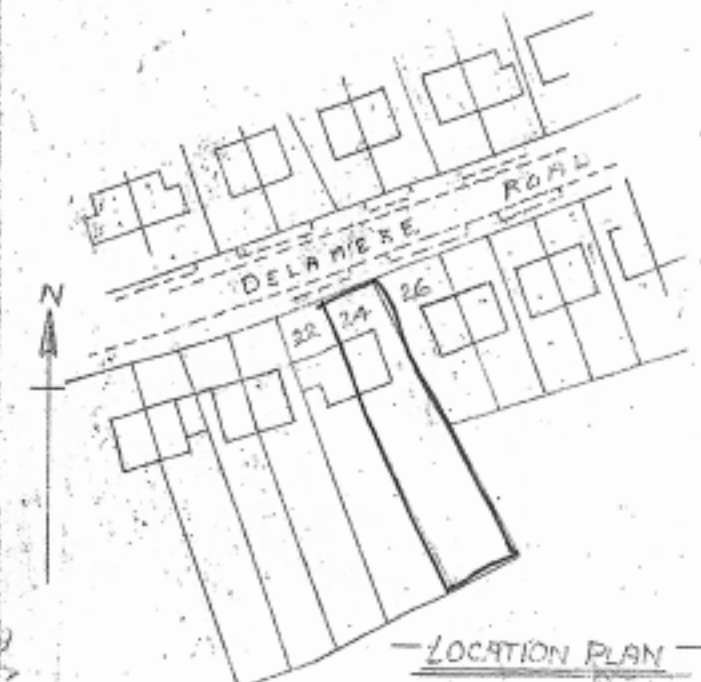


LOCATION PLAN



BLOCK PLAN

SCALE: 1:50 & 1:100

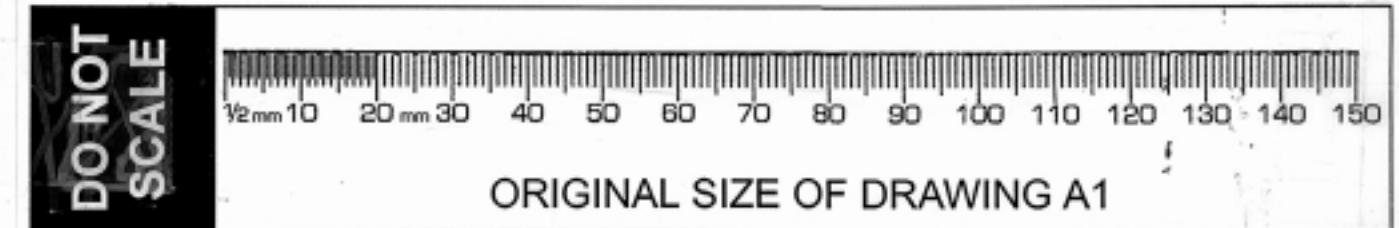

PROPOSED EXTENSION TO 24, DELAMERE ROAD, EARLEY, READING

DRAWN: CHM 6-04-05 MADDIX, 15, KESWICK CLOSE, TELHURST, READING RG30 4SD. TEL: 0118 9615605

MR LORRAL

SHT 1 of 2
SL 250/05
APL 05
DEC 05