



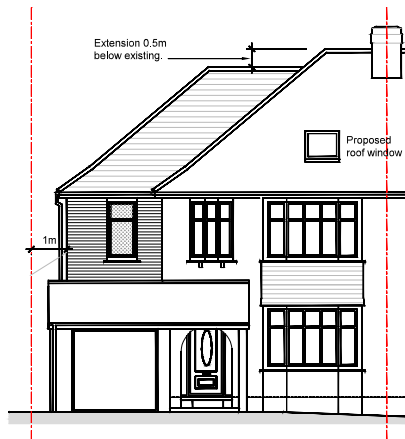


PROPOSED NORTH ELEVATION
SCALE 1 : 100

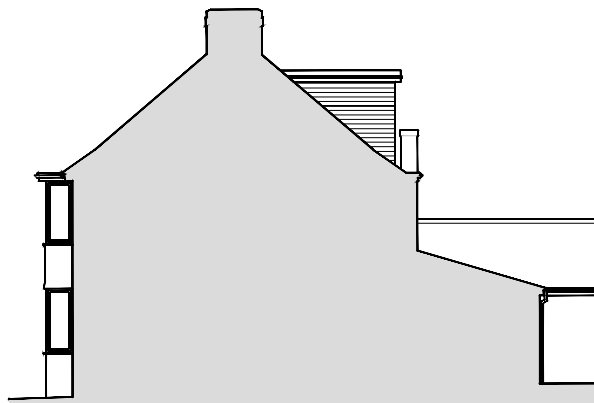


PROPOSED WEST ELEVATION
SCALE 1 : 100




PROPOSED SOUTH ELEVATION
SCALE 1 : 100

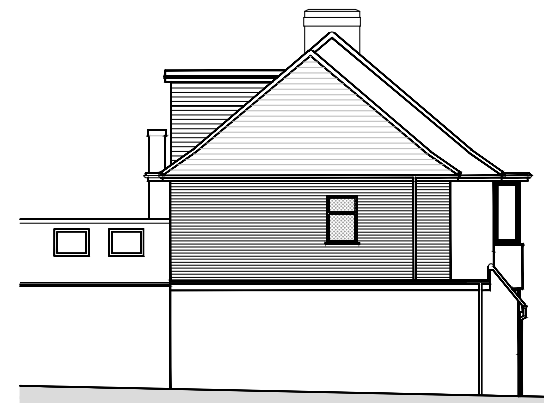


PROPOSED EAST ELEVATION
SCALE 1 : 100

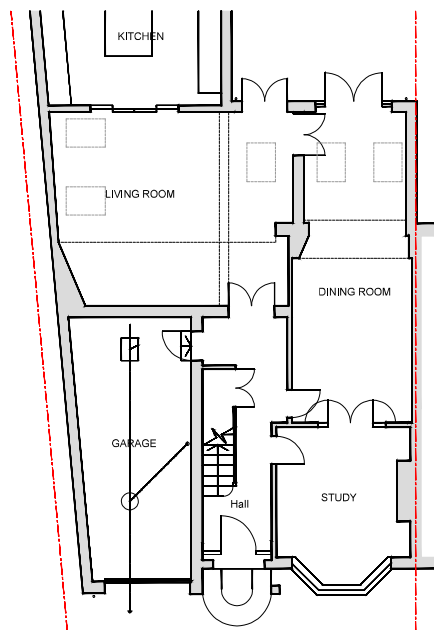

PROPOSED GROUND FLOOR PLAN
SCALE 1 : 100

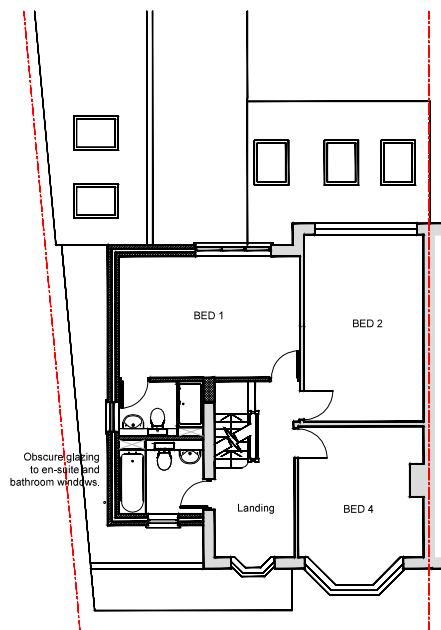

PROPOSED FIRST FLOOR PLAN
SCALE 1 : 100

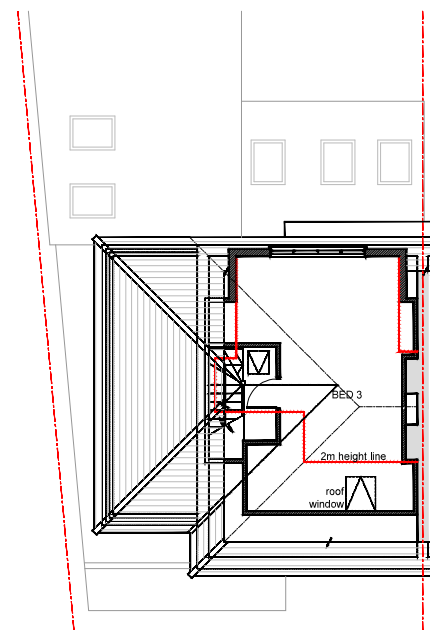

PROPOSED SECOND FLOOR PLAN
SCALE 1 : 100

NOTES

© CAD Studio - THIS DRAWING AND DESIGN REMAINS THE COPYRIGHT OF CAVERSHAM ARCHITECTURAL DESIGN STUDIO LTD (CAD Studio) AND SHALL NOT BE COPIED IN ANY FORMAT WITHOUT APPROVAL.

THIS DRAWING IS TO BE READ IN CONJUNCTION WITH ALL OTHER DRAWINGS AND DOCUMENTS PROVIDED. THE CONTRACTOR MUST CHECK ALL DIMENSIONS ON SITE BEFORE PLACING ORDERS FOR MATERIALS OR SHOP FABRICATIONS OR COMMENCING WORKS ON SITE. ANY DISCREPANCIES SHOULD BE NOTIFIED BEFORE PROCEEDING.

Rev C 06.12.12 Dormer enlarged

Space Office

ARCHITECTURE ■ PLANNING ■ BUILDING DESIGN

104 Westfield Road, Caversham, Reading RG4 8HJ

Phone: 0118 328 2777 Mobile: 07974 707832

Email: mail@spaceoffice.com

Client:
MR KHALIL IQBAL

Project:
**FIRST FLOOR SIDE EXTENSION
AND LOFT CONVERSION**

Location:
**24 DELAMERE ROAD
EARLEY, READING RG6 1AP**

Drawing Title:
PROPOSED PLANS AND ELEVATIONS

Date:
OCT 2011

Sheet Size:
A2

Drawn:
SH

Drawing No:

0322-03

Revision:

C

0m 5m