

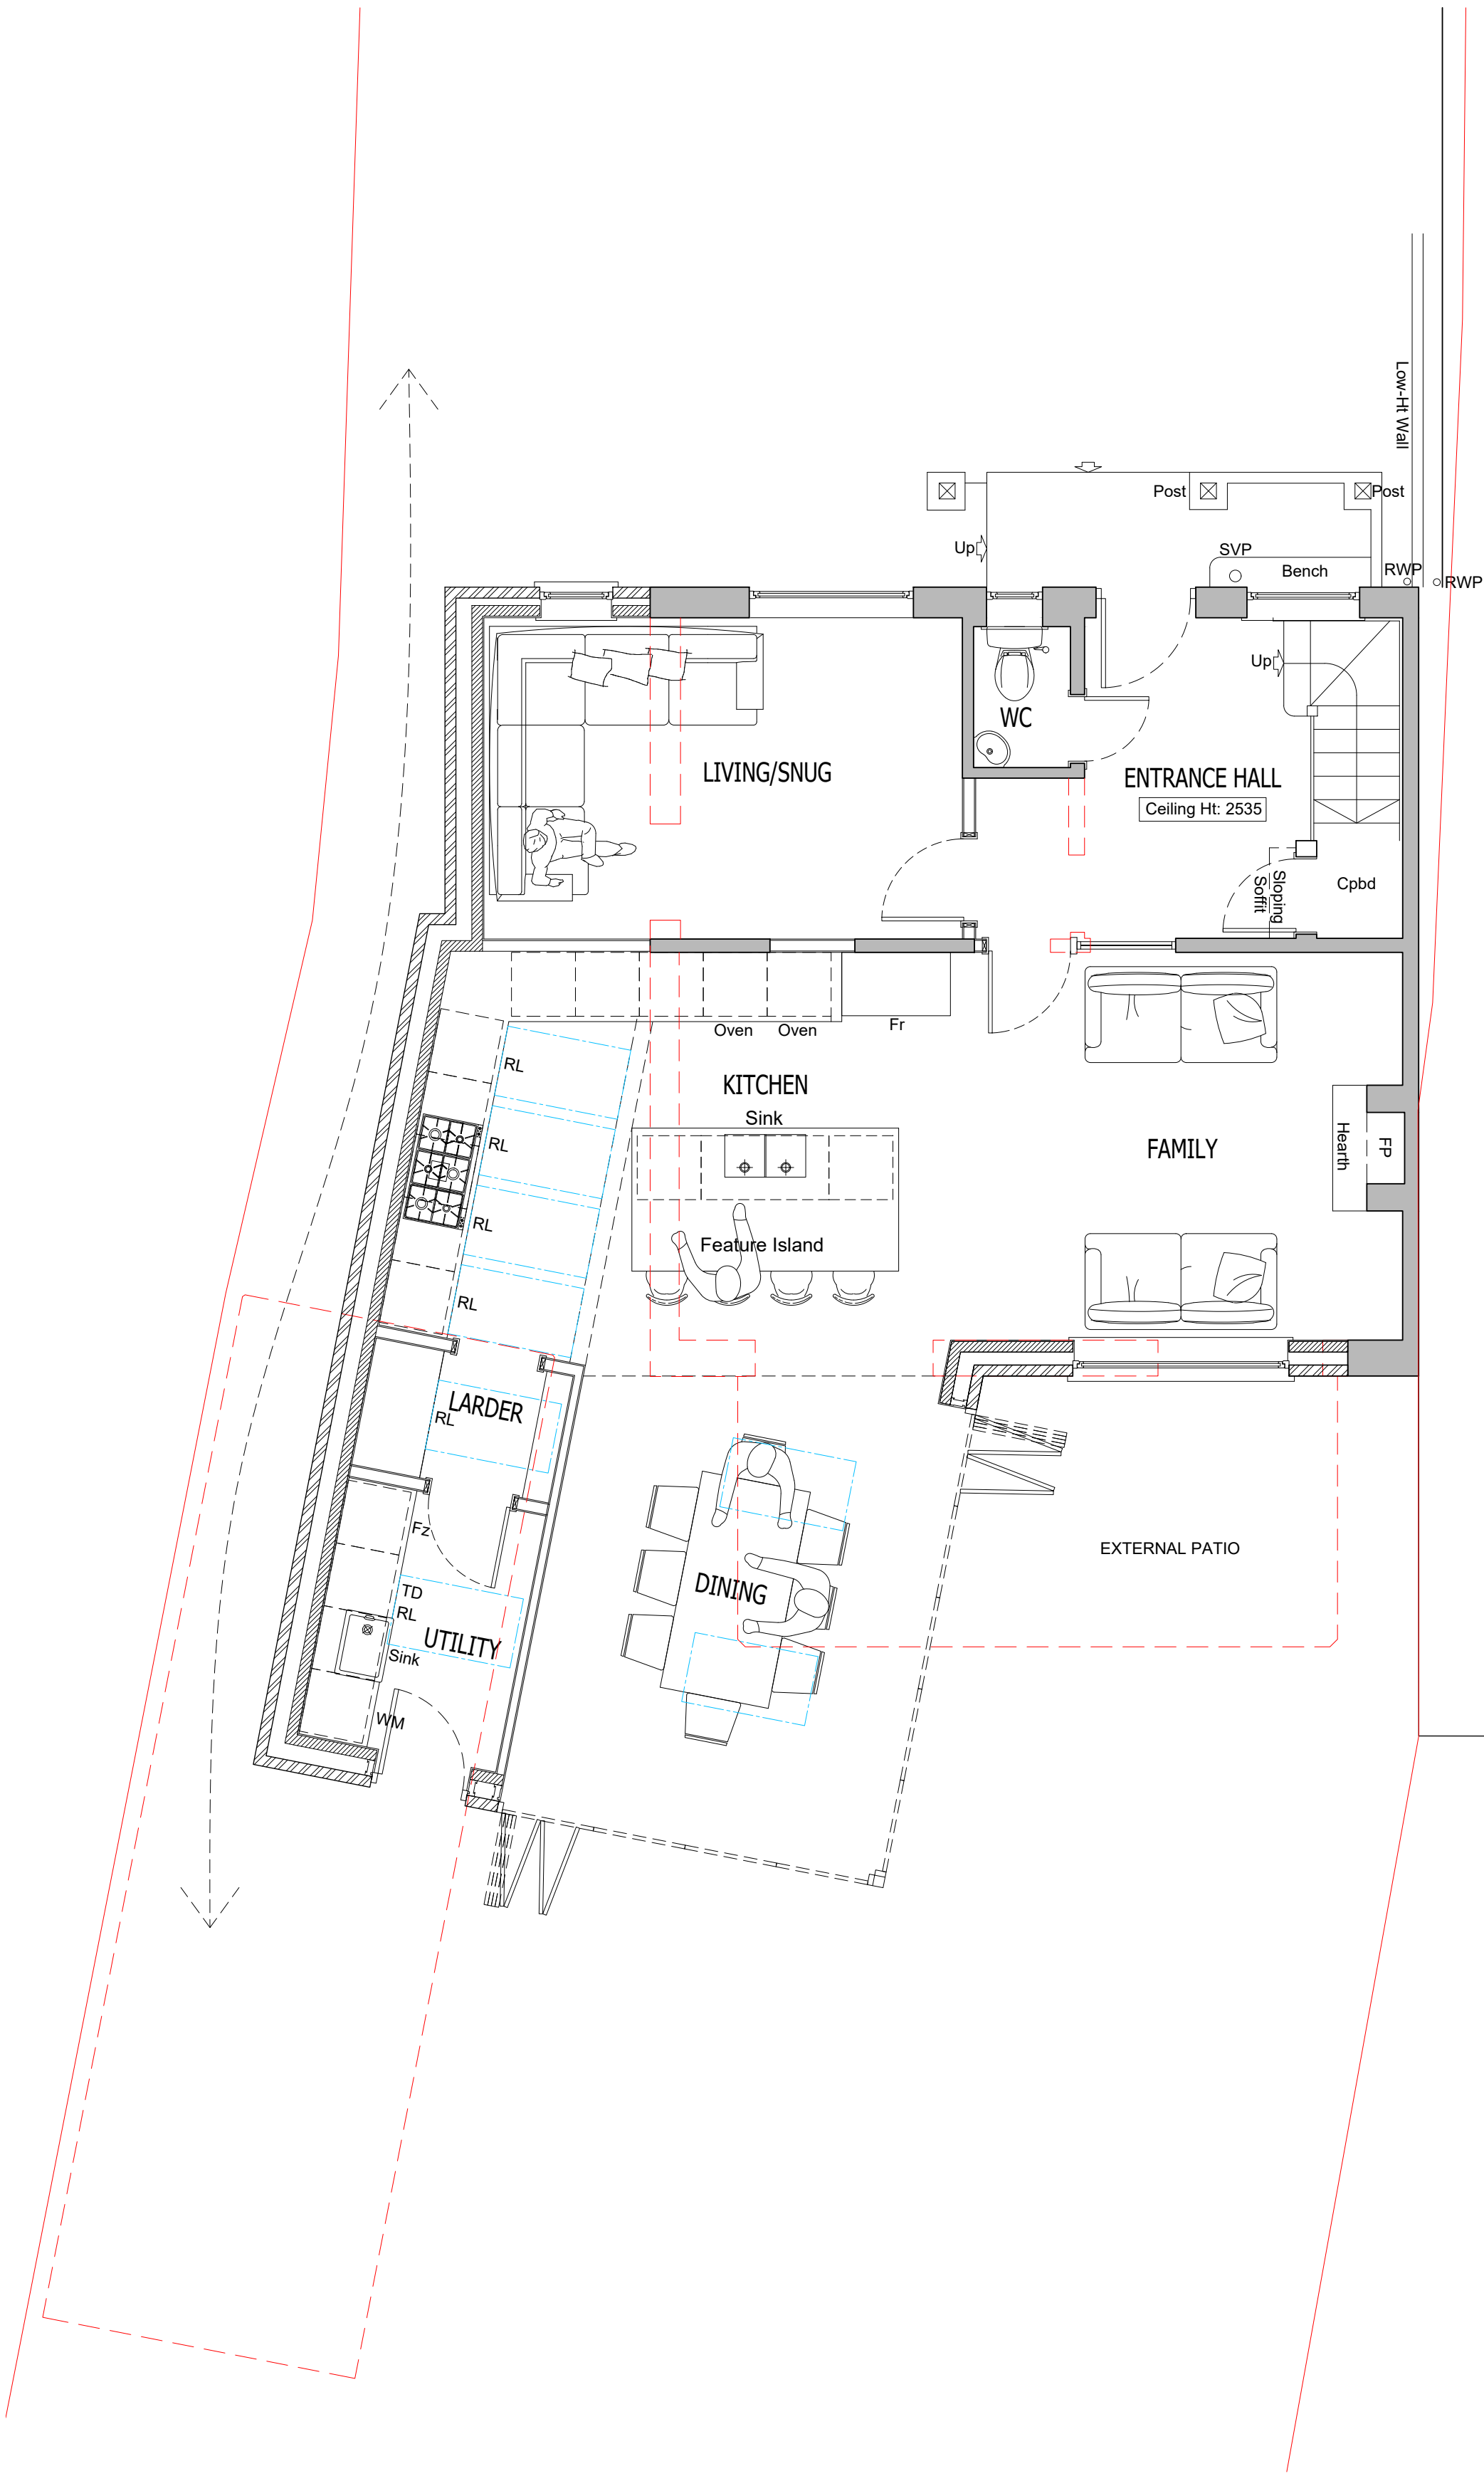
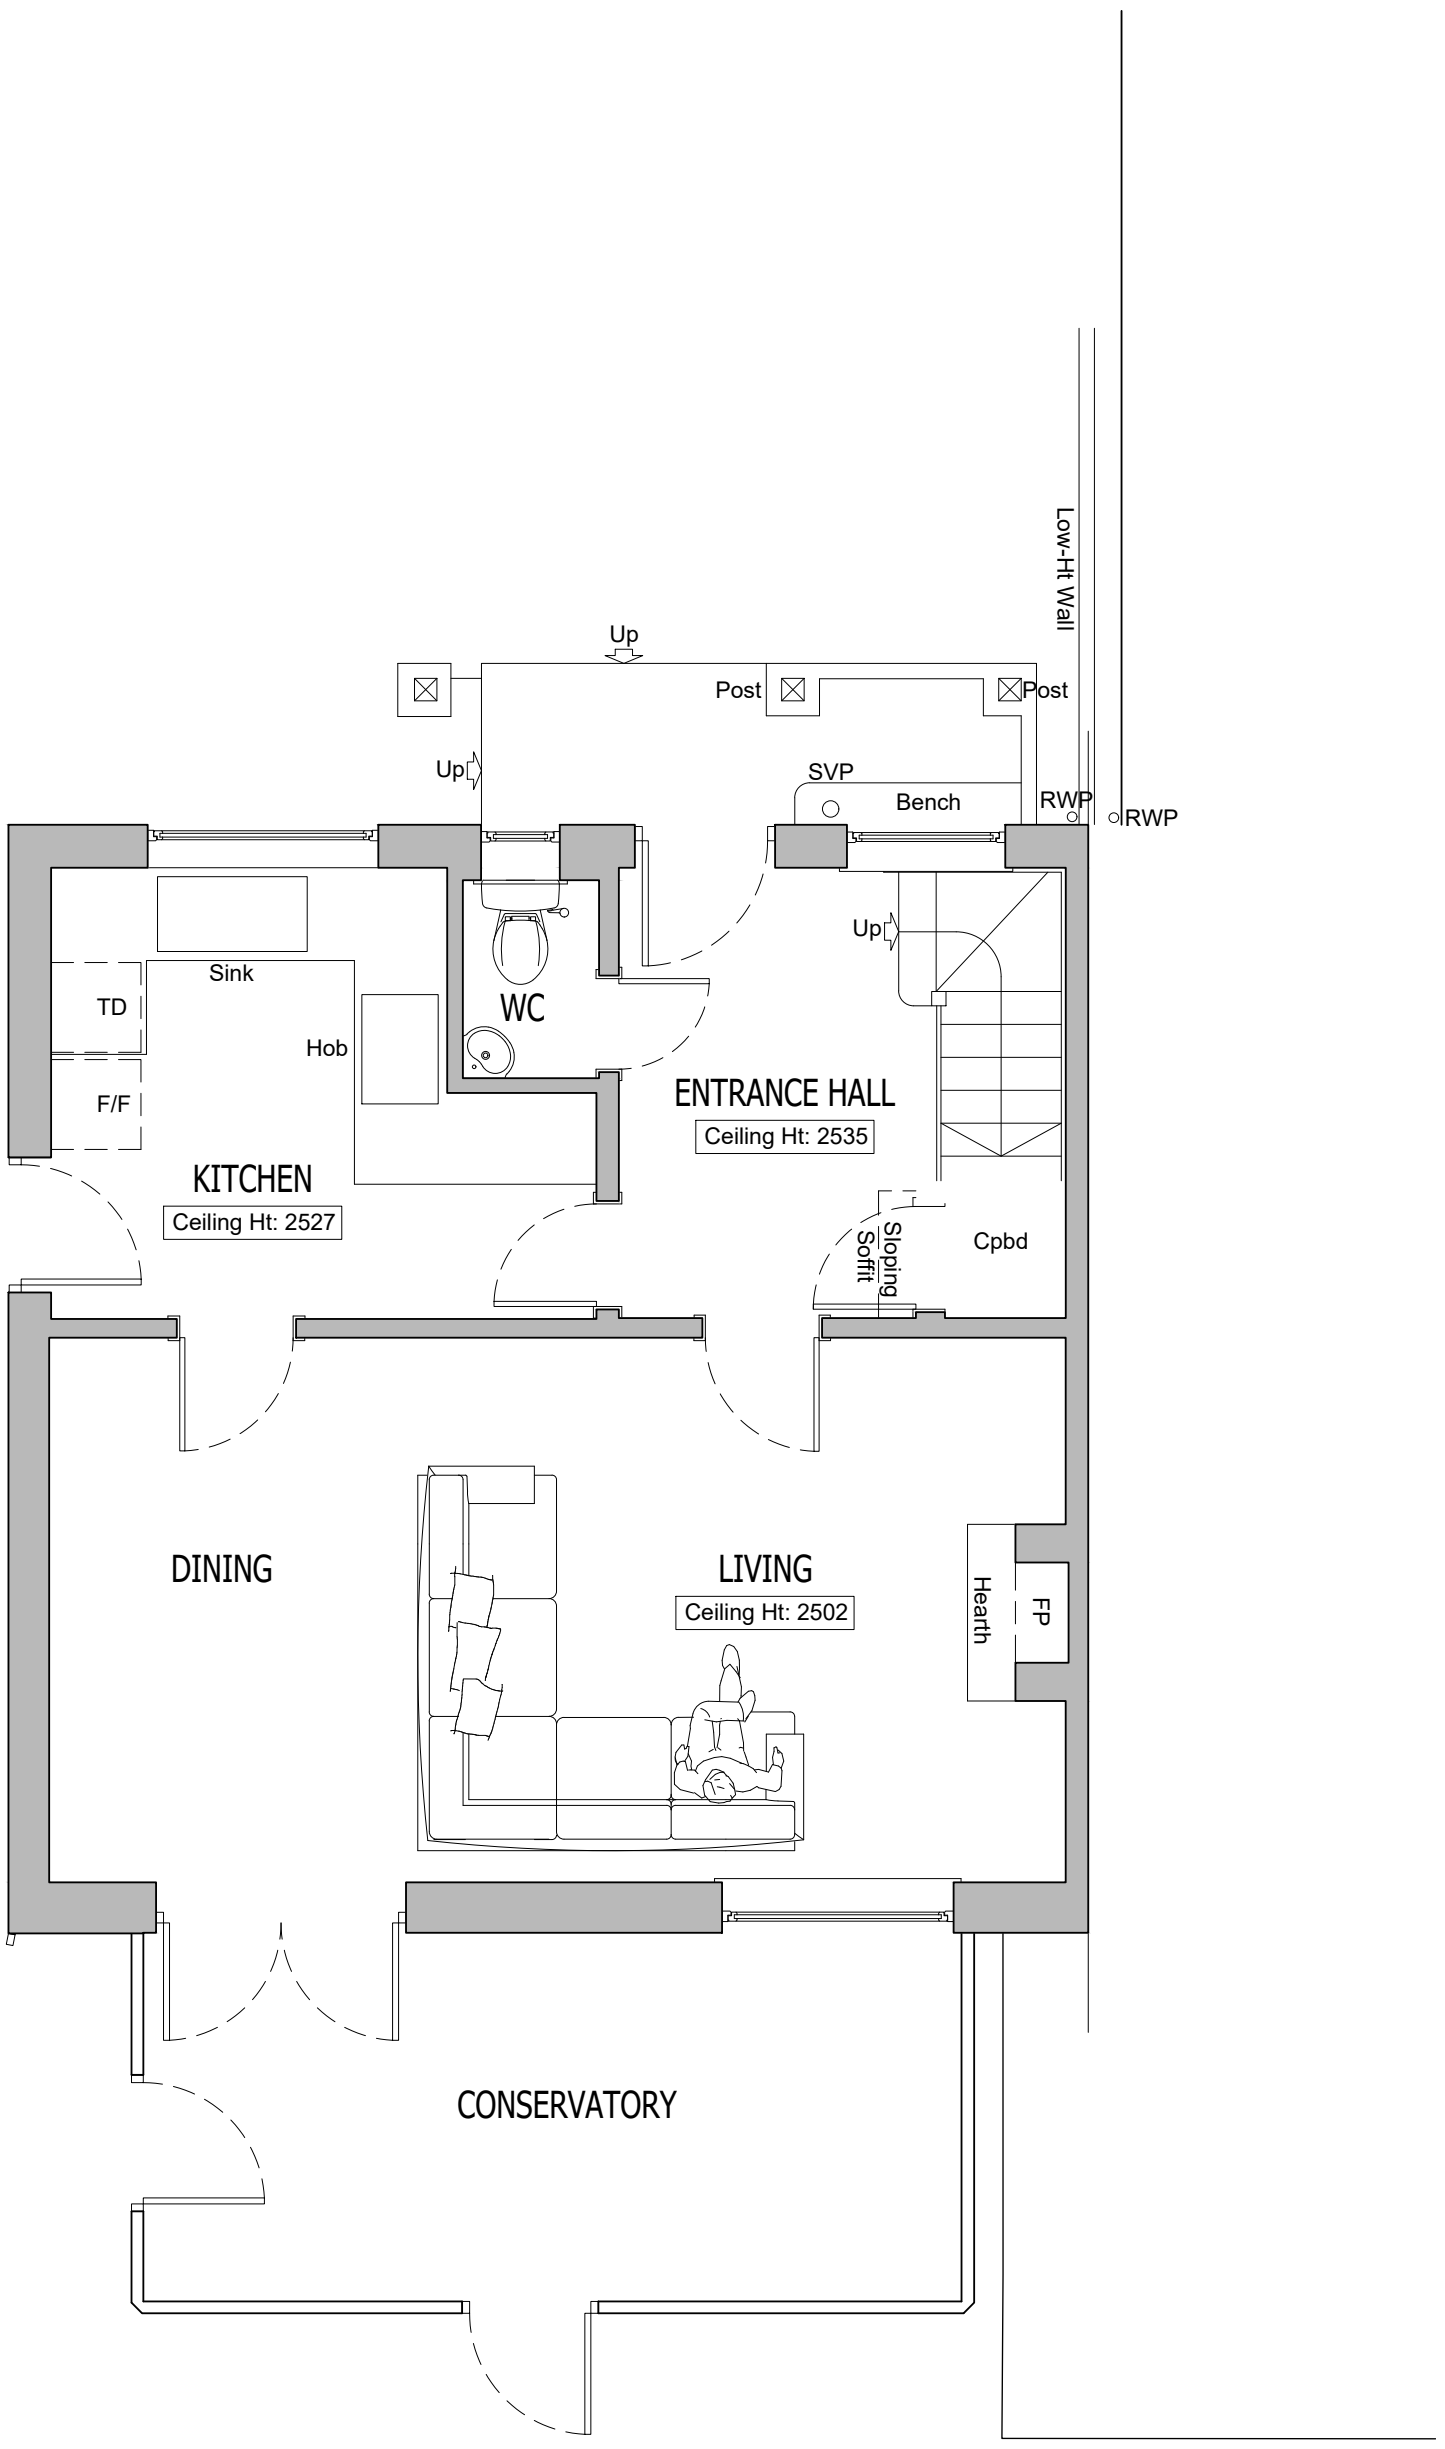


All dimensions are to be checked on site before work commences.
Figured dimensions to be taken in preference to scaled dimensions.
If in doubt please ask.
© Copyright reserved.

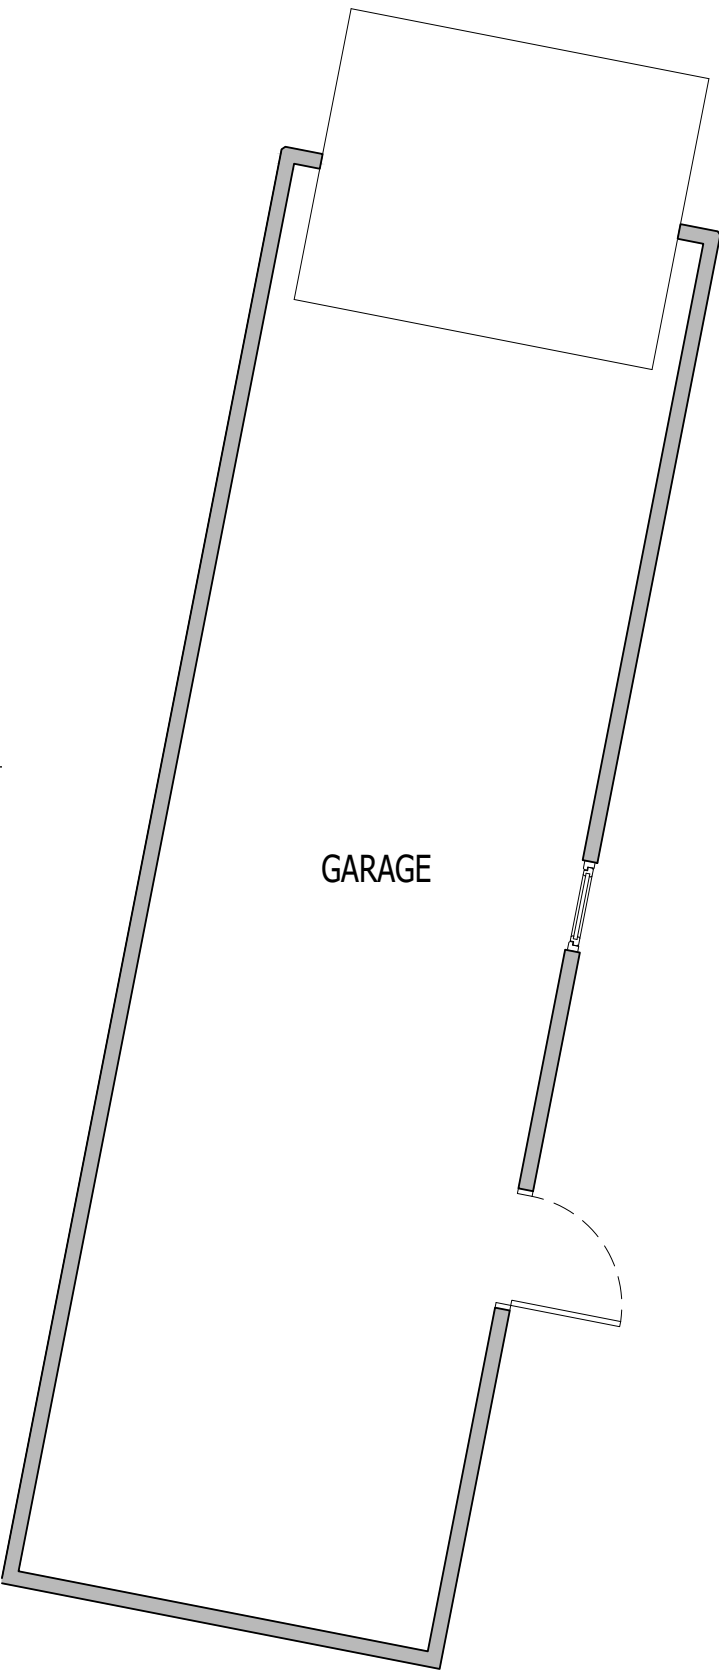

GROUND FLOOR PLAN As Proposed
Scale 1:50

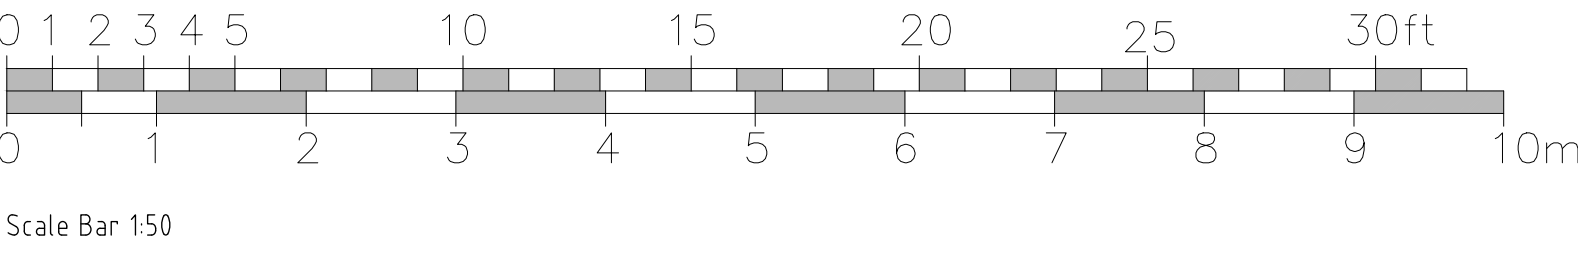

GROUND FLOOR PLAN As Existing
Scale 1:50

Rev	Description	Date	Initials
FOR PLANNING SUBMISSION			
HOLTHAM+NEWMAN  ARCHITECTS			
The Old Dairy 282a Hyde End Road, Spencer's Wood, Reading, Berkshire, RG7 1DN			
Project: 84, Old Bath Road Charvil Reading RG10 9QL			
Client Mr. and Mrs. T. Loudon			
Drawing Title: General Arrangement Floor Plans Ground Floor Level			
As Existing and Proposed			
Scale:	1:50 @A1	Dwg. No.:	Rev.:
-		2519-P100	
Drawn by: DH		-	
Date: July 2025		-	