

All dimensions are to be checked on site before work commences.
Figured dimensions to be taken in preference to scaled dimensions.
If in doubt please ask.
© Copyright reserved.



FRONT ELEVATION As Proposed
Scale 1:50



SIDE ELEVATION As Proposed



REAR ELEVATION As Proposed




FRONT ELEVATION As Existing
Scale 1:50




SIDE ELEVATION As Existing



REAR ELEVATION As Existing

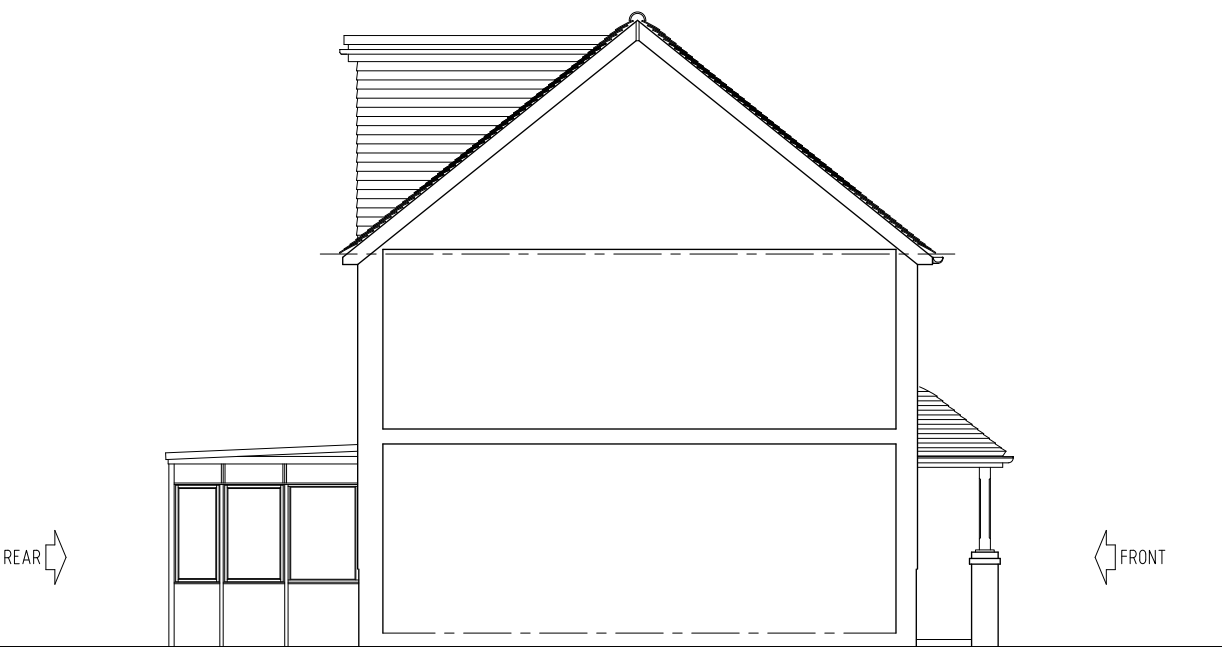

SIDE ELEVATION As Existing

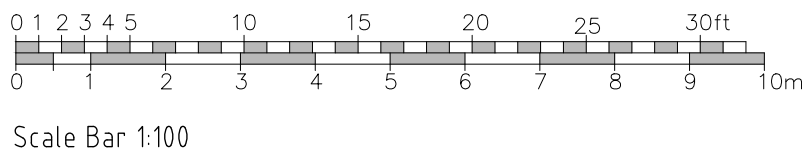

Rev	Description	Date	Initials
FOR PLANNING SUBMISSION			
HOLTHAM+NEWMAN ARCHITECTS The Old Dairy 282a Hyde End Road, Spencer's Wood, Reading, Berkshire, RG7 1DN T: 07971 316499 E: hello@hnarchitects.co.uk			
Project: 84, Old Bath Road Charvil Reading RG10 9QL			
Client Mr. and Mrs. T. Loudon			
Drawing Title: External Elevations Inc. Front, Rear and Side Views -			
As Existing and Proposed			
Scale: 1:100 @A1		Dwg. No.: 2519-P101	
-		-	
Drawn by: DH		-	
Date: July 2025		-	