



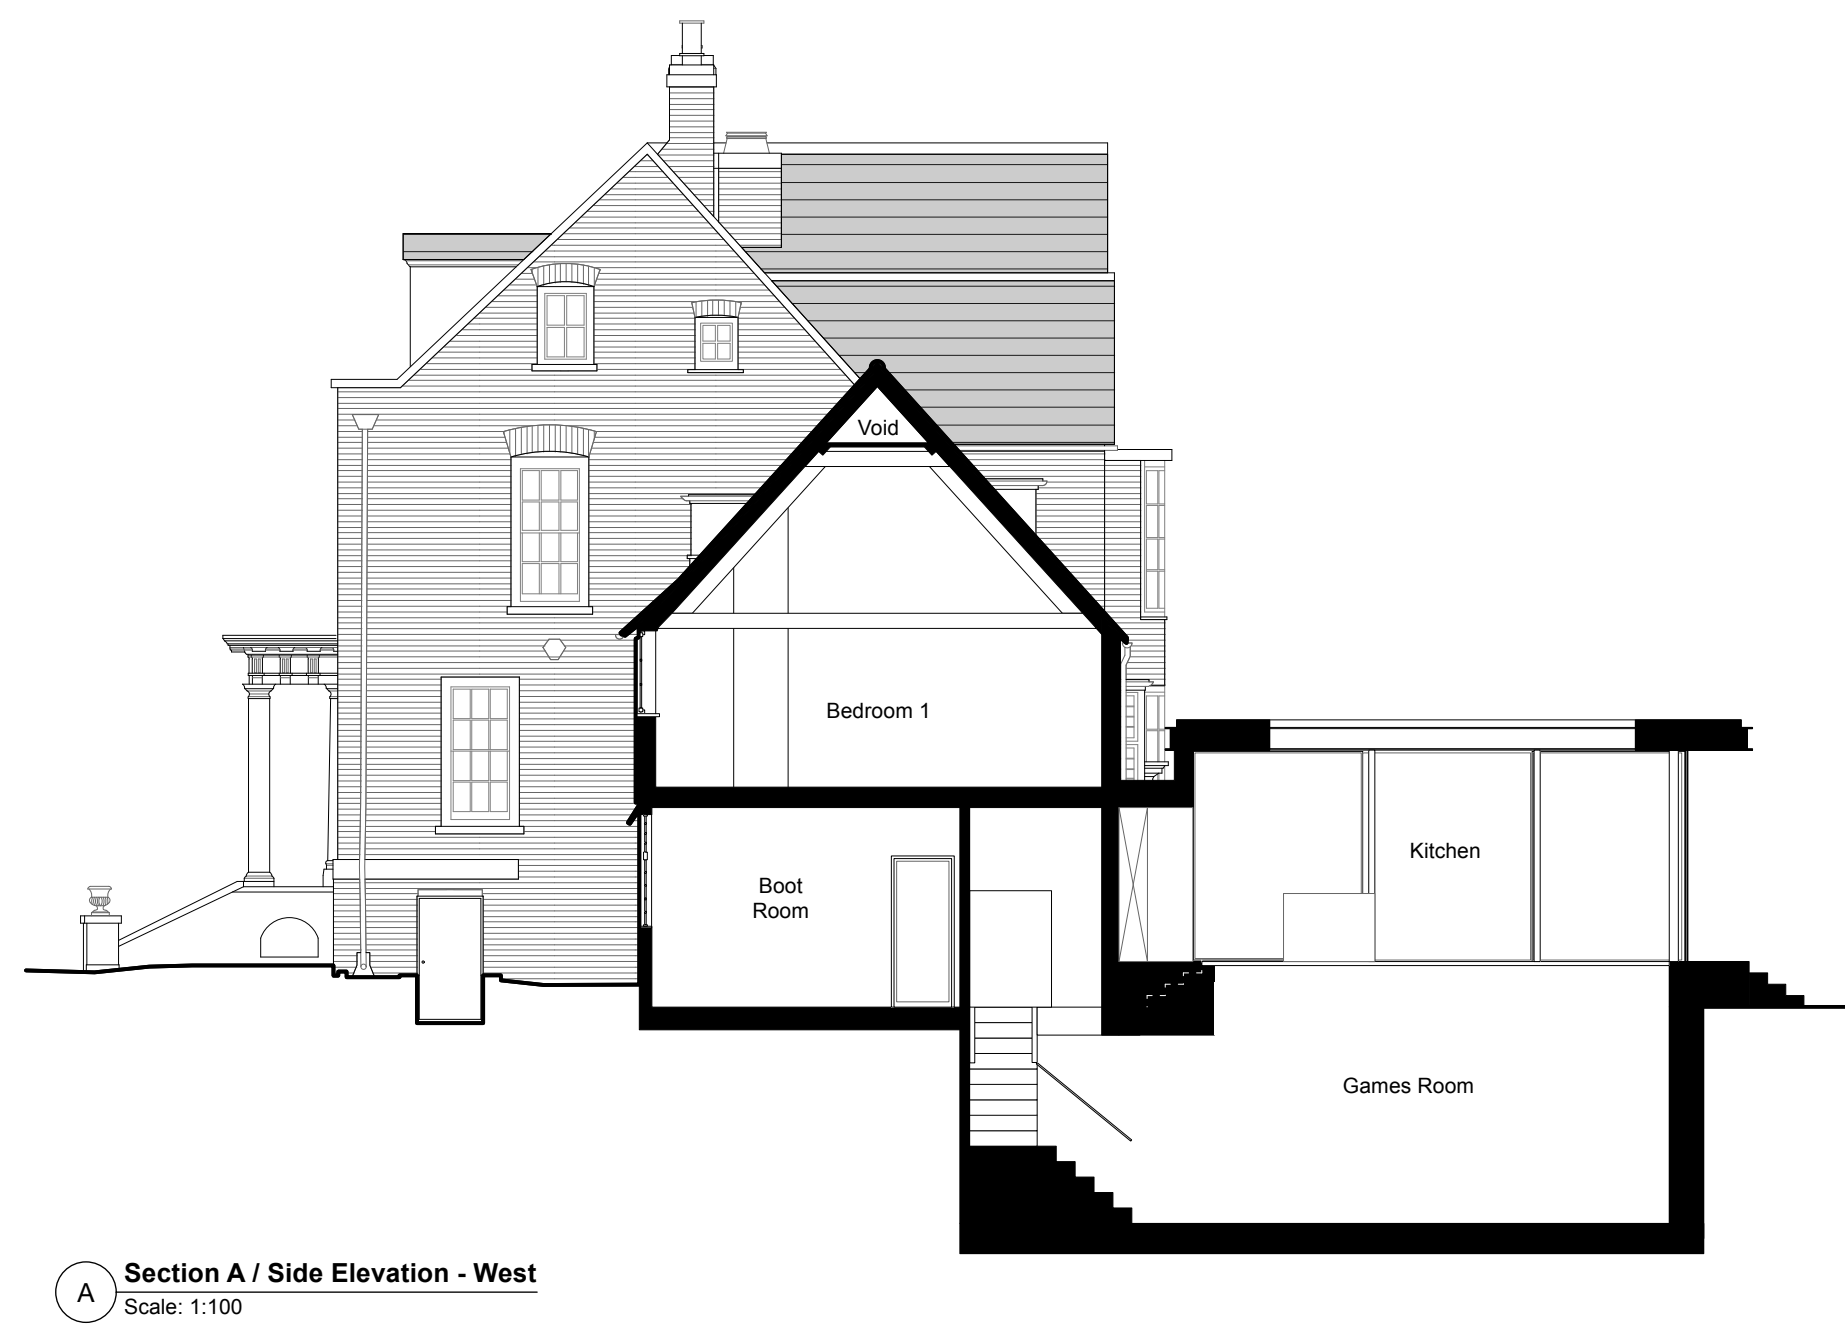

A Section A / Side Elevation - West
Scale: 1:100

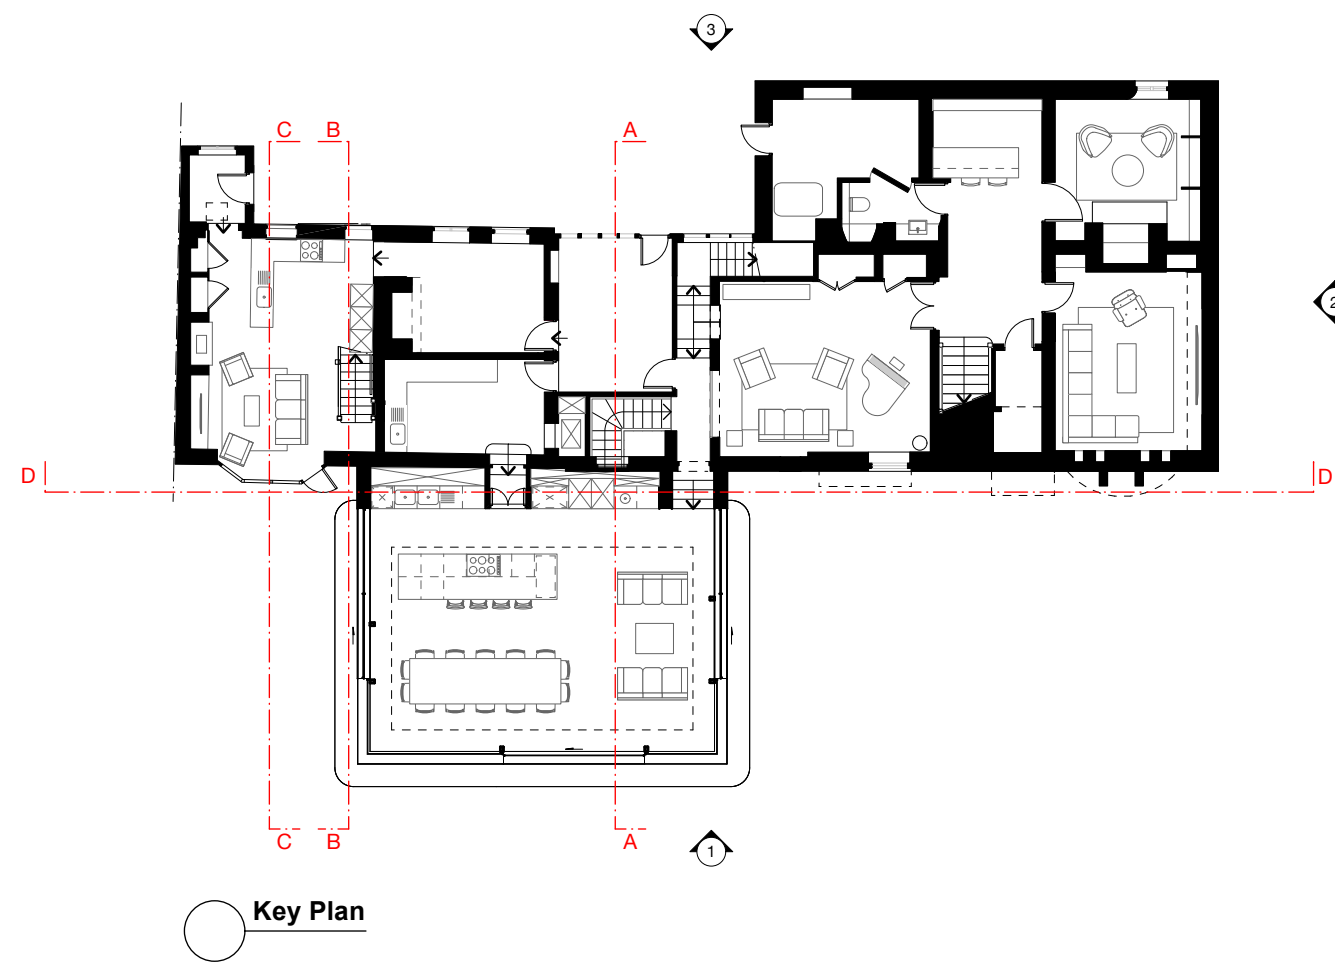

D Section D / Rear Elevation - South
Scale: 1:100

LEGEND

- ① Brickwork
- ② Plain Roof Tiles
- ③ Slate Roof Tiles
- ④ Render
- ⑤ Timber Framed Window & Door
- ⑥ Metal Framed Window & Door
- ⑦ Metal Cladding



PL2 13/10/2025 Section notes amended
PL1 25/09/2025 Planning Application issue

Rev	Date	Note	
Client Mr & Mrs Fawcitt			PL2
Project Title Bird Place			
Project Address Henley Bridge, Henley-On-Thames RG9 2LN			
Drawing No. PA-10		Rev. No.	
Drawing Title Proposed Elevations & Sections		Scale 1:100 @ A1	
Drawn by: GG		Checked by: PS	Project ID: SC013
Shack Group Ltd West Villbridge Fourth House, Penn Road, Kinty Green HP9 2TW +44 (0) 1494 258 181 hello@shackgroup.com www.shackgroup.com		shack.	