





3 **Front Elevation - North**
Scale: 1:100

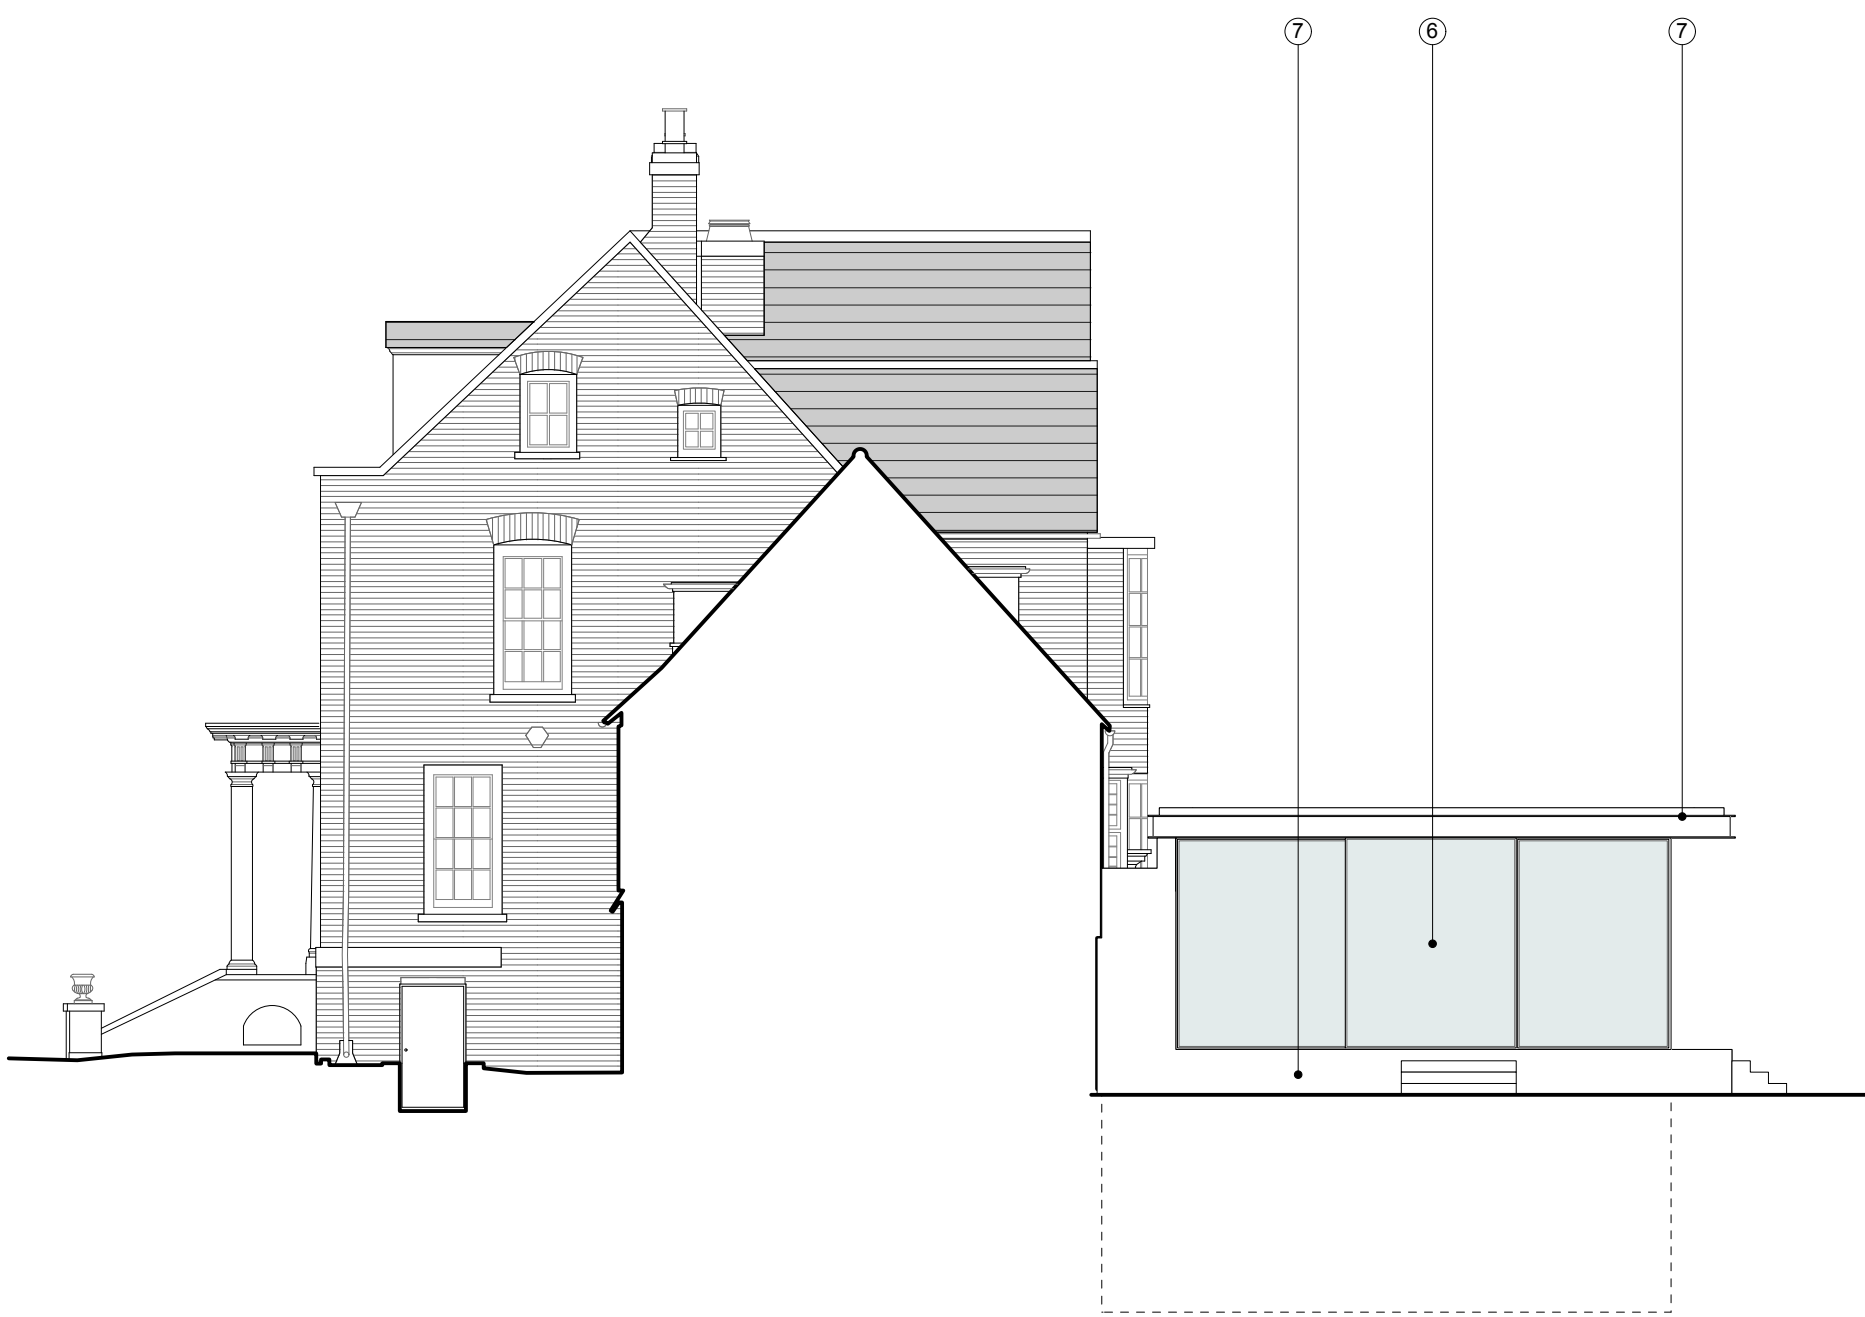

C **Section C / Side Elevation - West**
Scale: 1:100

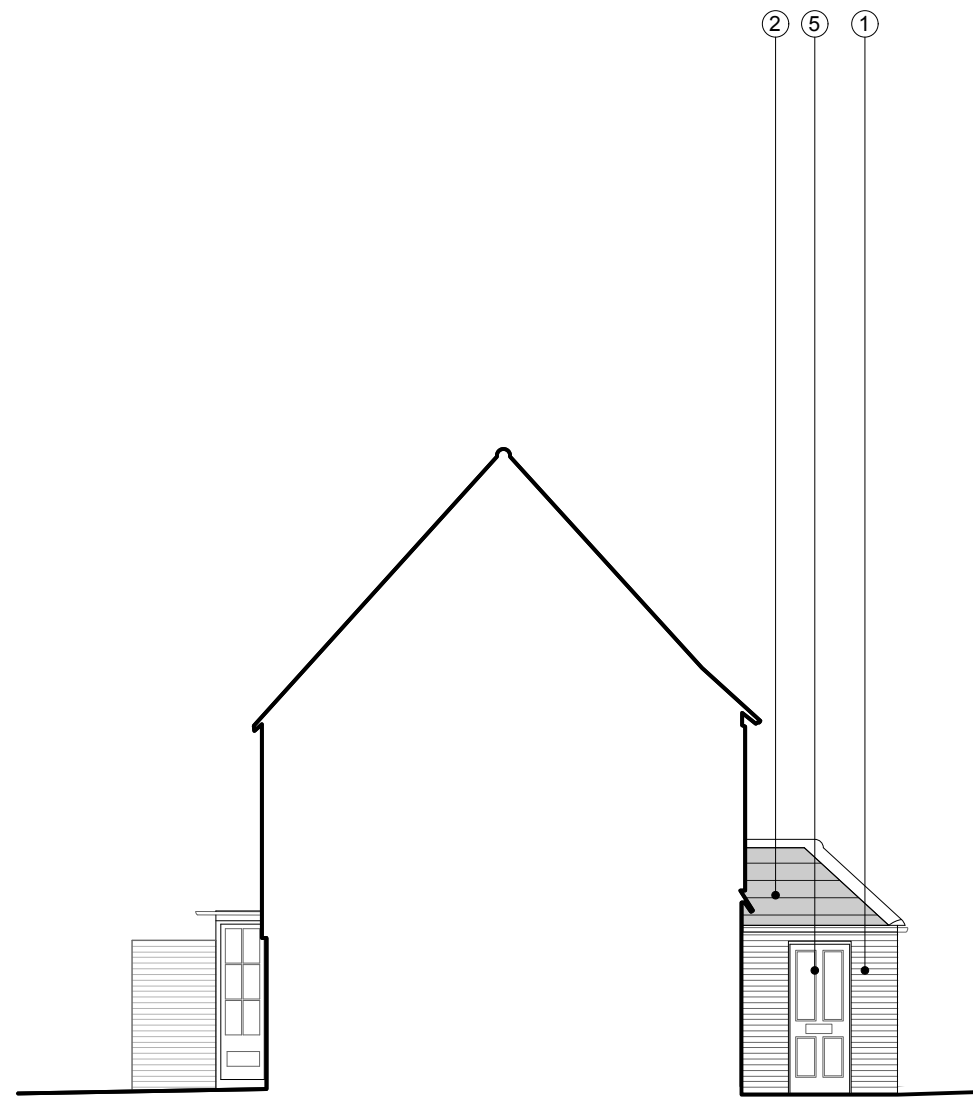


B **Section B / Side Elevation - East**
Scale: 1:100



1 **Rear Elevation - South**
Scale: 1:100



2 **Side Elevation - East**
Scale: 1:100

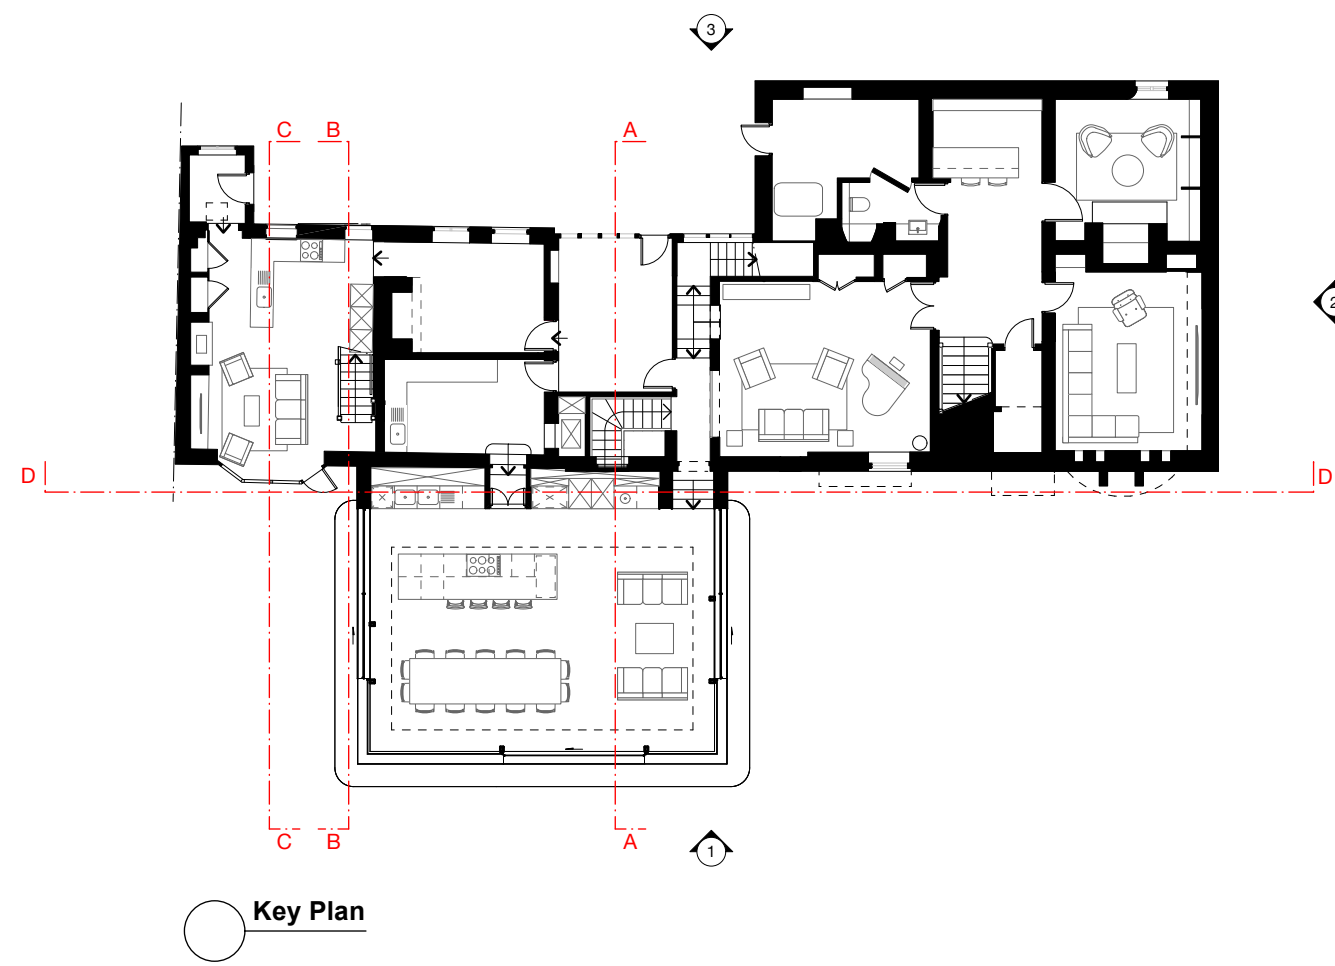

Key Plan

LEGEND

- 1 Brickwork
- 2 Plain Roof Tiles
- 3 Slate Roof Tiles
- 4 Render
- 5 Timber Framed Window & Door
- 6 Metal Framed Window & Door
- 7 Metal Cladding

0 1 2 3 4 5 m
1/100

PL2 13/10/2025 Section notes amended
PL1 25/09/2025 Planning Application issue

Rev	Date	Note	Rev. No.
Client	Mr & Mrs Fawcitt		
Project Title	Bird Place		
Project Address	Henley Bridge, Henley-On-Thames RG9 2LN		
Drawing No.	PA-09		PL2
Drawing Title	Proposed Elevations & Sections		
Scale	1:100 @ A1		
Drawn by: GG	Checked by: PS	Project ID: SC013	
Shack Group Ltd West Wilberdige Fourth House, Penn Road, Kinty Green HP9 2TW +44 (0) 1494 258 181 hello@shackgroup.com www.shackgroup.com			shack.