




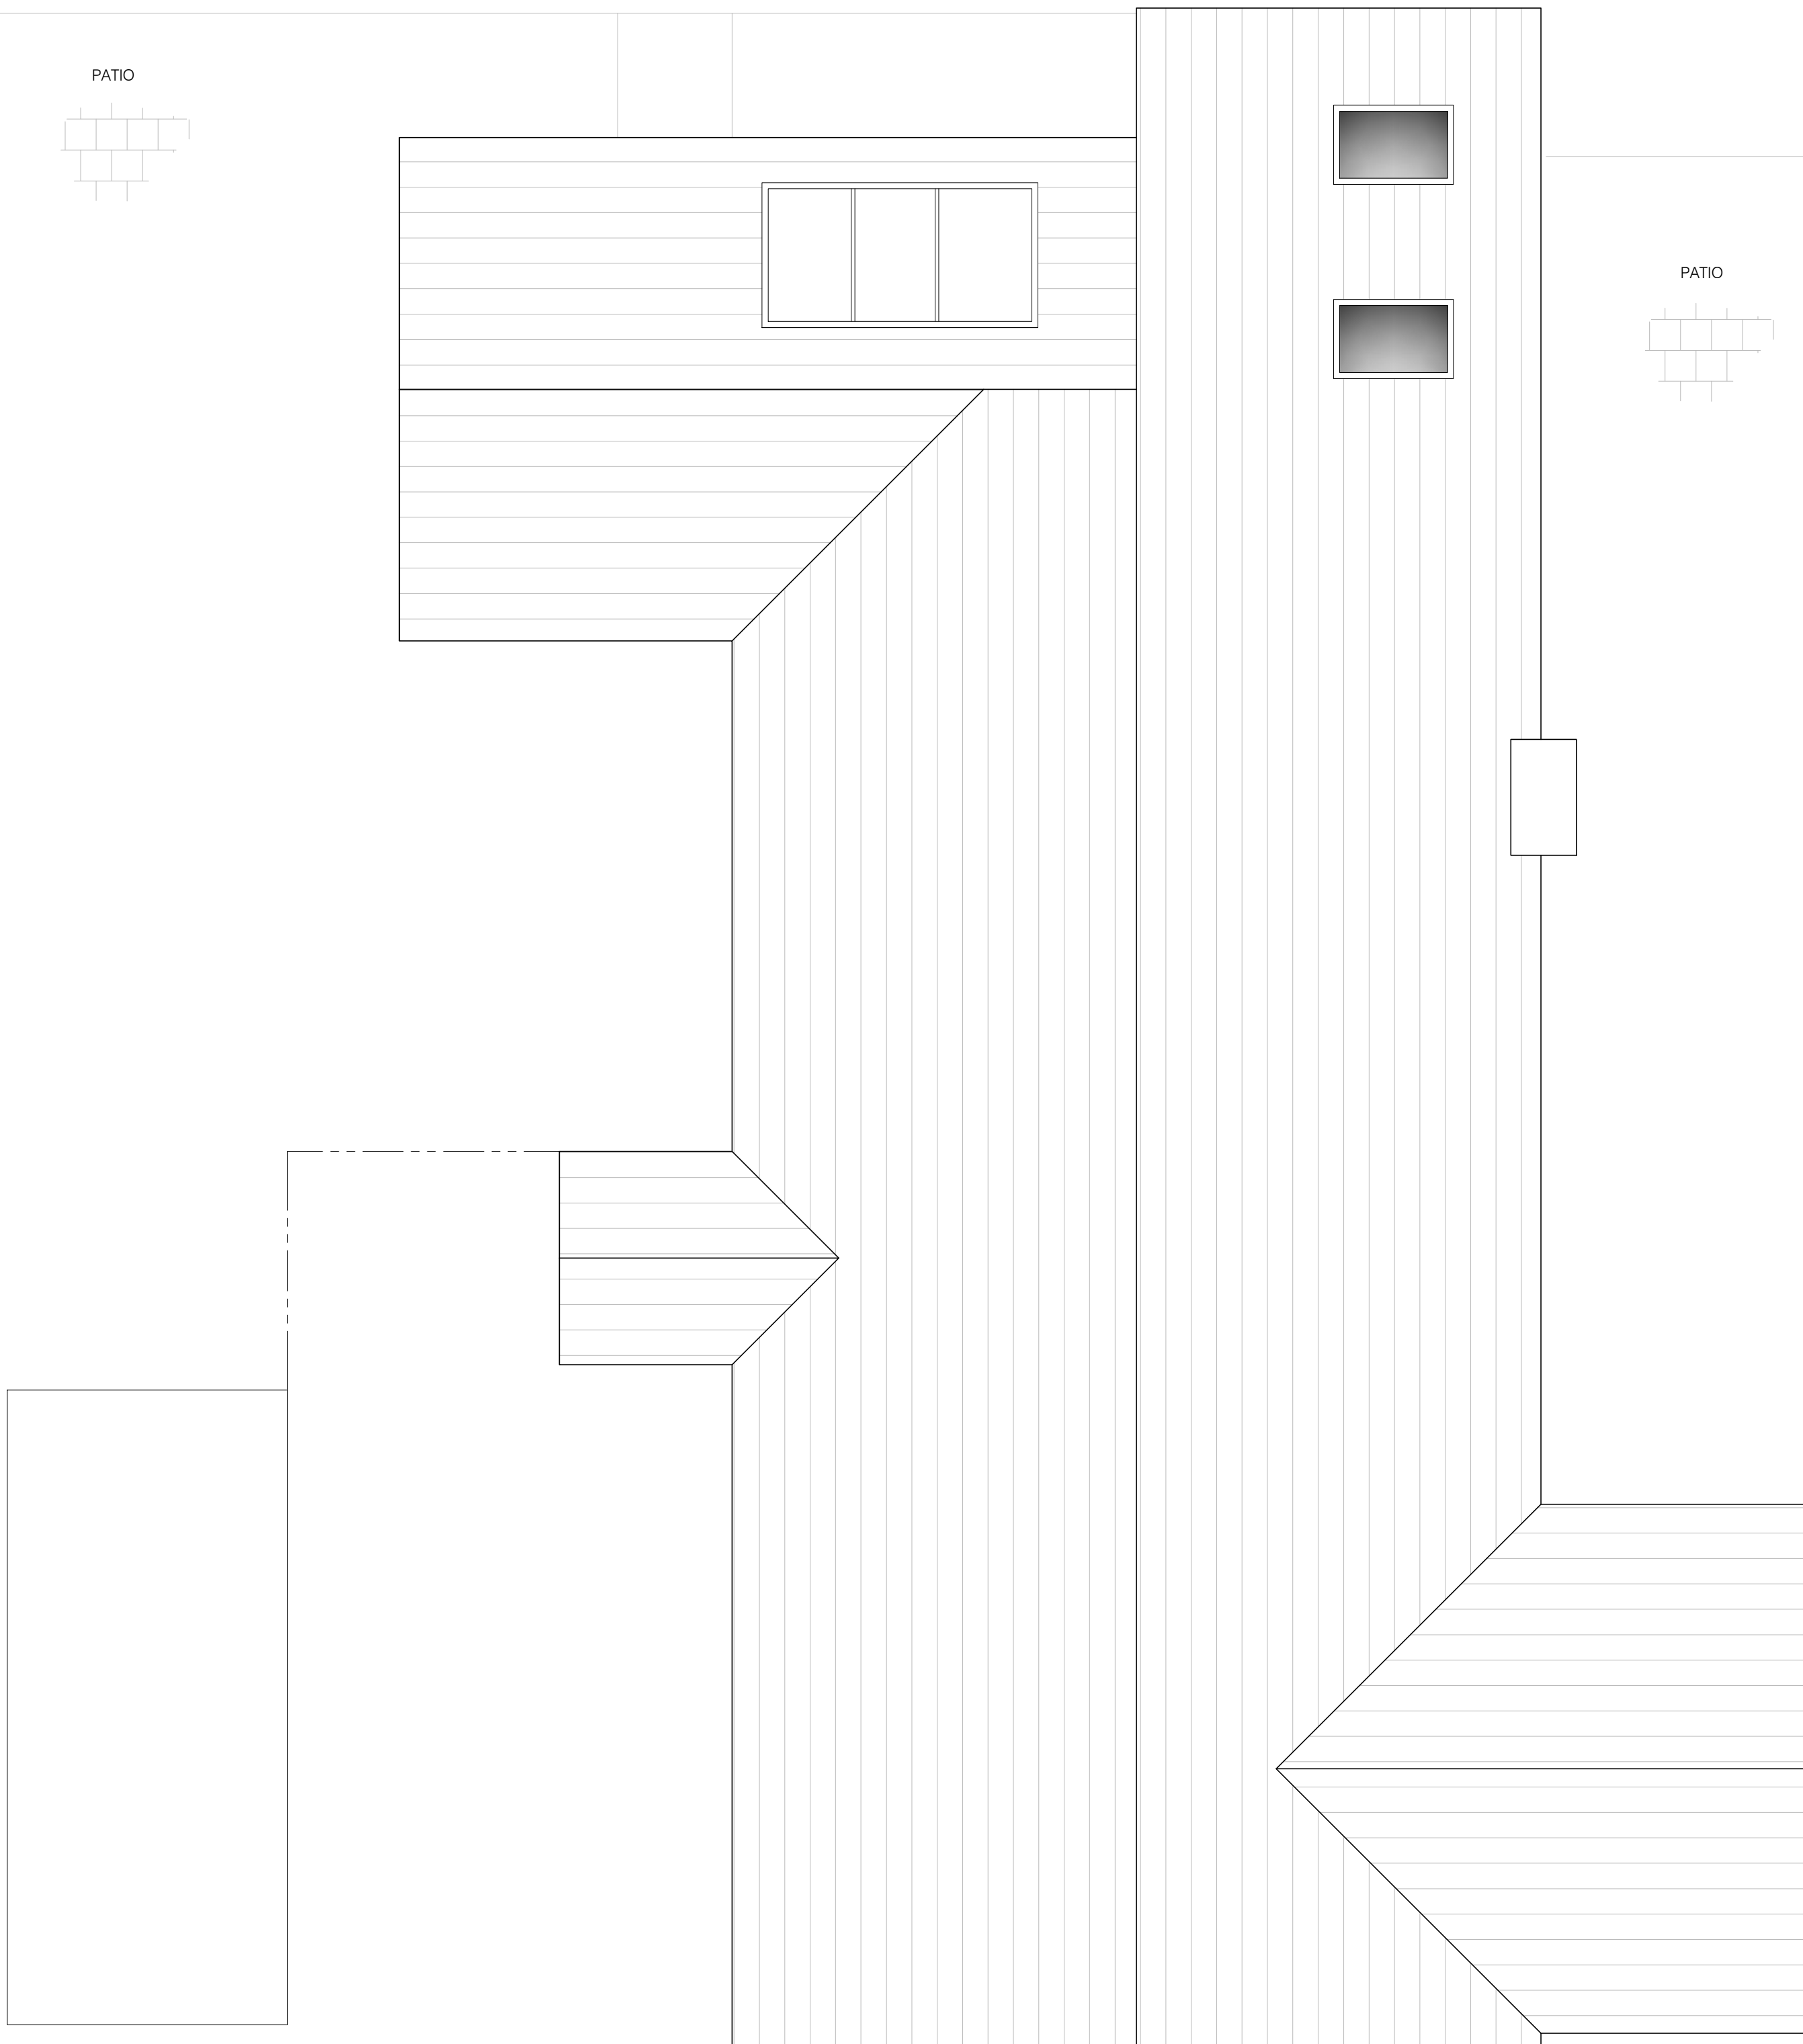

ROOF PLAN
SCALE 1:50

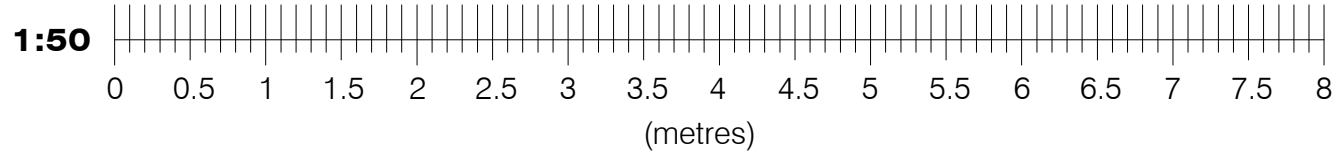

FRONT ELEVATION
SCALE 1:100

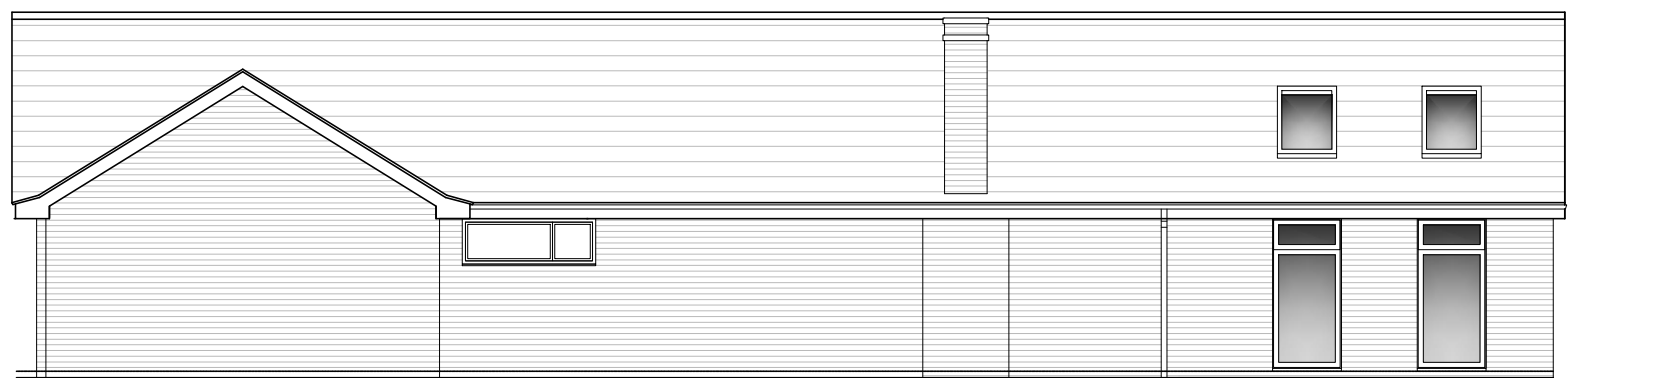

SIDE ELEVATION
SCALE 1:100



REAR ELEVATION
SCALE 1:100



SIDE ELEVATION
SCALE 1:100

- NOTES:
- THIS DRAWING IS TO BE READ IN CONJUNCTION WITH ALL RELEVANT ARCHITECTS, SUB-CONTRACTORS AND ARCHITECTURAL DRAWINGS.
 - THIS DRAWINGS REMAINS THE COPYRIGHT OF JETARCH DESIGN LTD AND MAY NOT BE SHARED OR REPRODUCED WITHOUT THEIR KNOWLEDGE



100 Berkshire Place
Winnersh Triangle
Wokingham, Berkshire RG41 5RD
Tel: 07787296792
email: info@jetarchdesign.co.uk

Client
MR & MRS SPENCE

Property:
20 KILN RIDE
FINCHAMPSTEAD
RG40 3PL

Drawing Title:
DETAILS OF PROPOSED
ROOF PLAN & ELEVATIONS

Rev.	Date	Revisions

Drawing No.
A1/434/03

Plot Date: MARCH 25

Scale 1:50 @ A1

Date MARCH 25 Drawn JT