






A	M Harrison	08.05.2025	First Issue			
ISSUE	BY	DATE	DESCRIPTION		APPROVED	DATE
Scale	1:50	Dimensions mm	Tolerance	Mass	Projection 3rd Angle	
Drawing Owner			Title			
 T : 01189 770404			52 Matthewsgreen Road, Wokingham, Berkshire RG41 1JU, Existing Part Ground Floor Plan			
Drawn by			Drawing Number		Sheet	Issue
			25/MRW/01		1/1	A

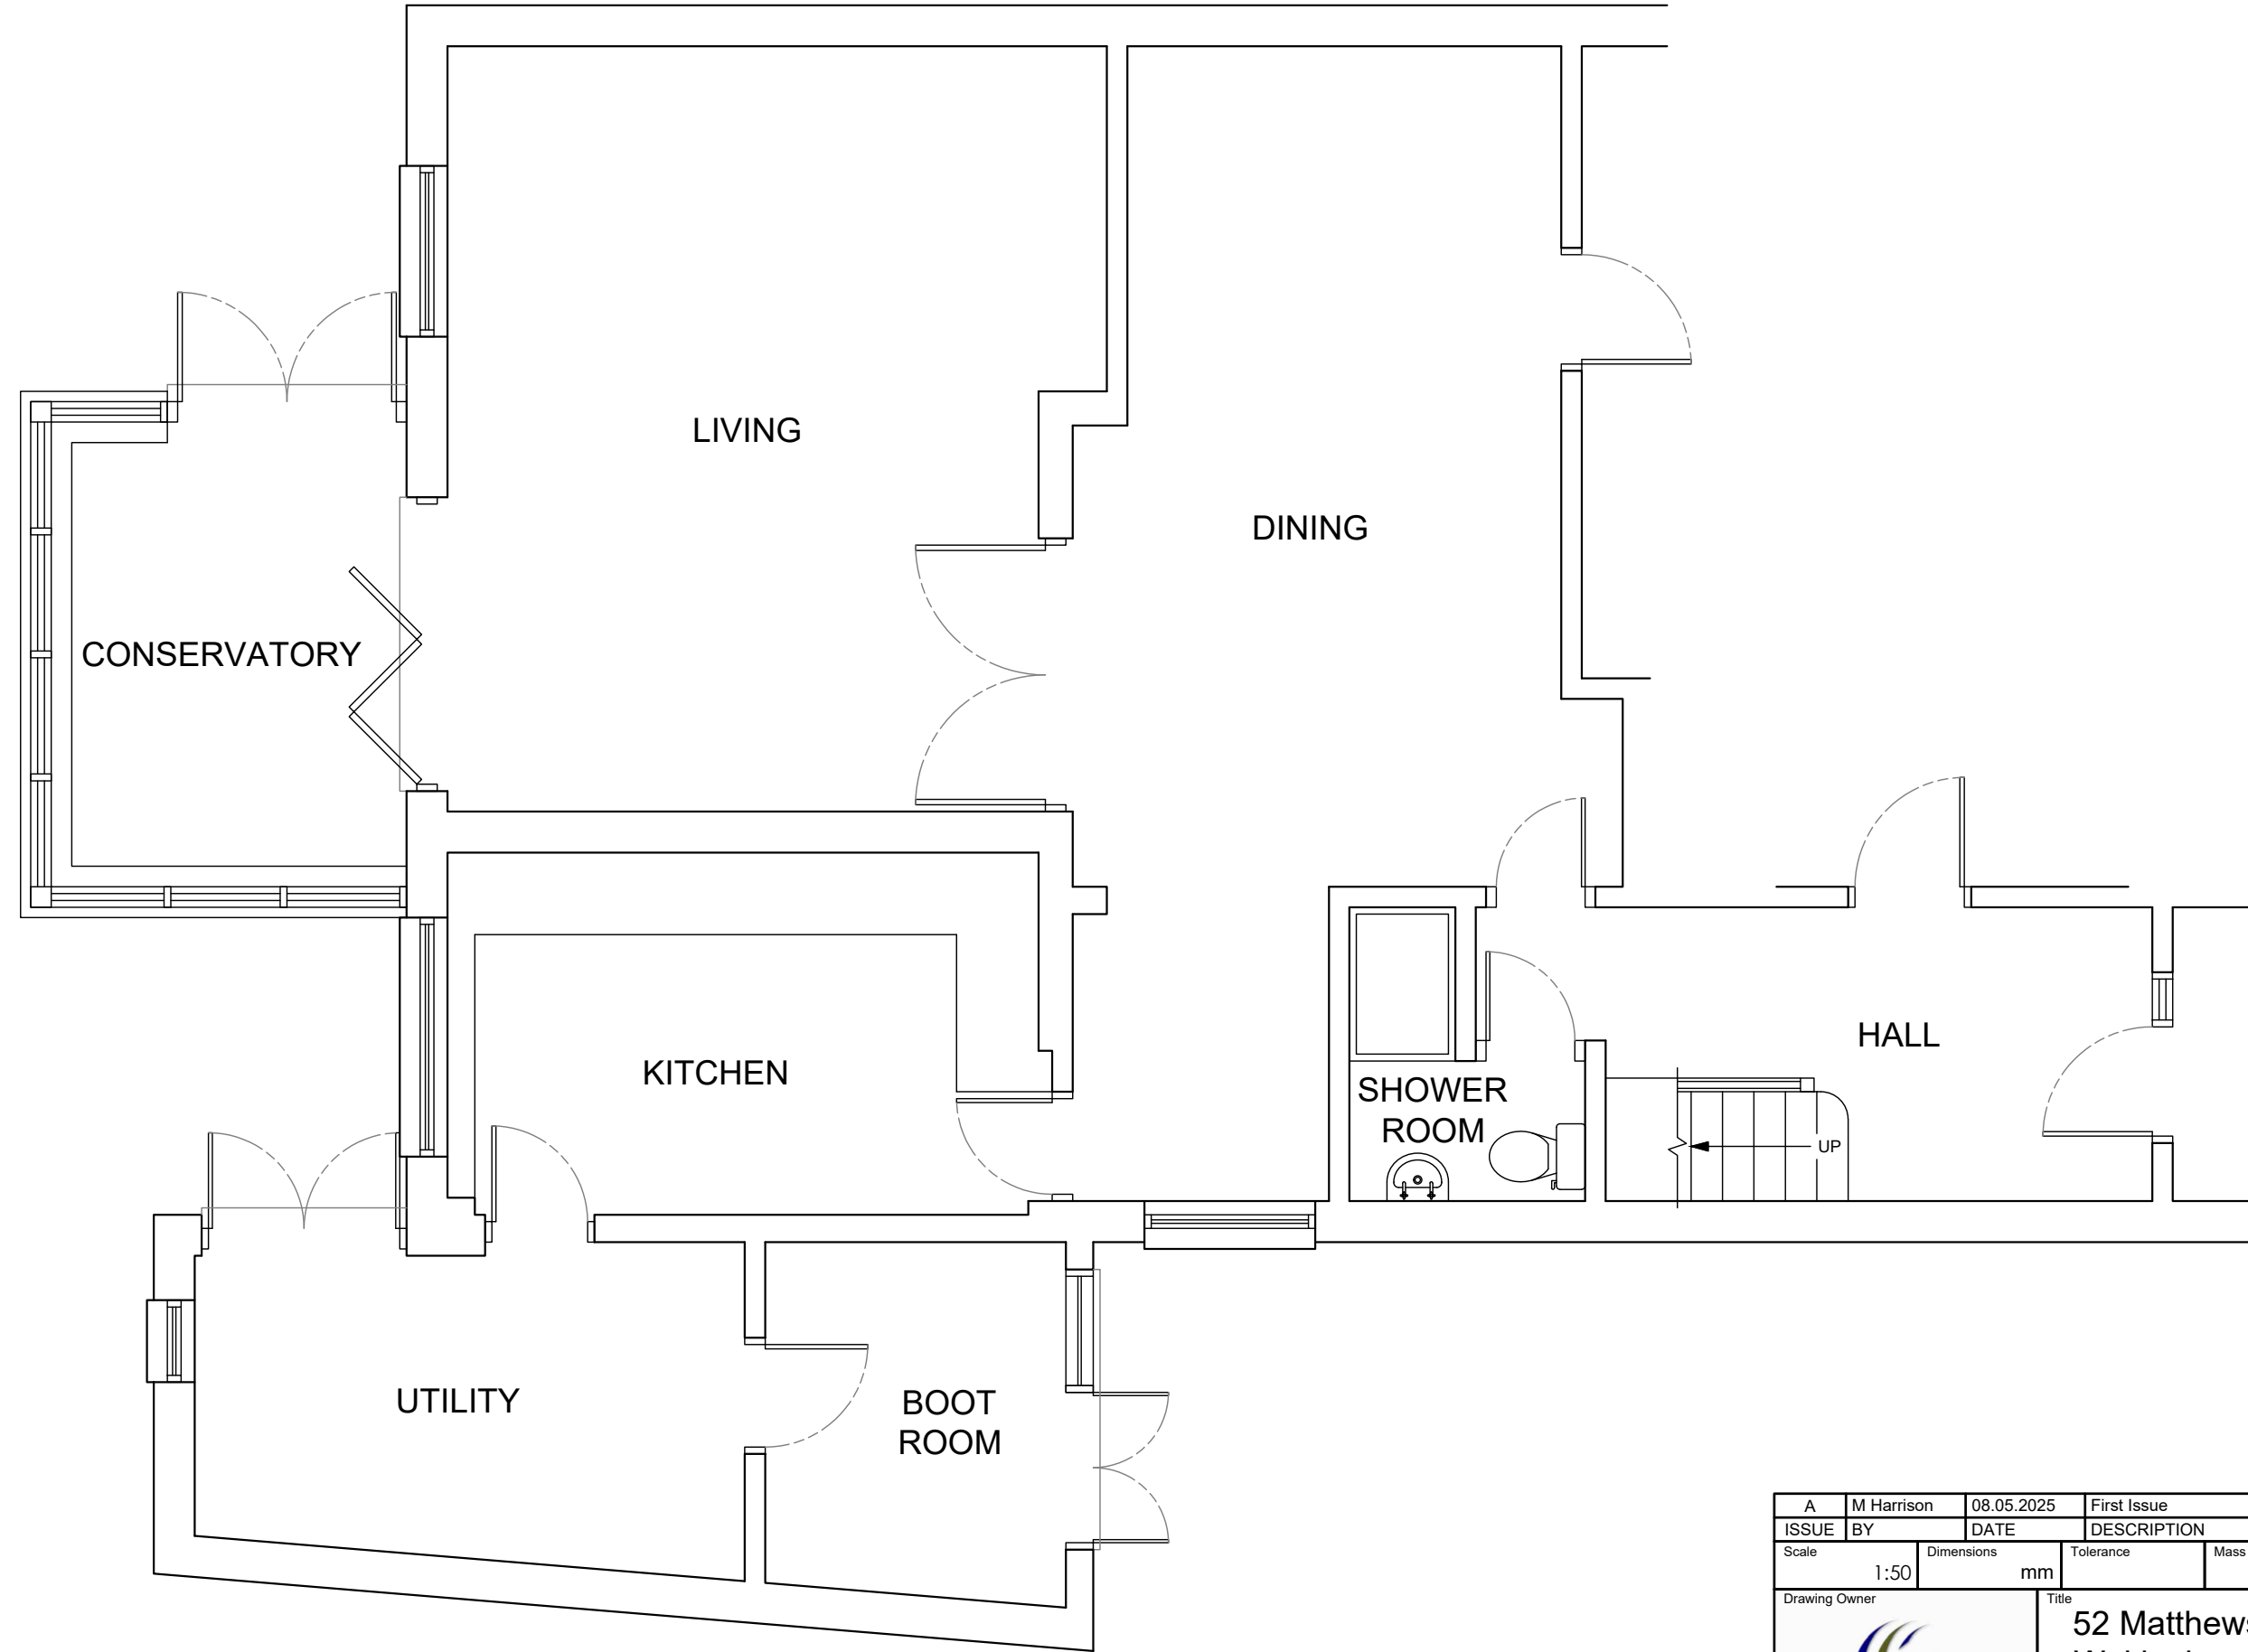



A		M Harrison	08.05.2025	First Issue			
ISSUE	BY	DATE	DESCRIPTION		APPROVED	DATE	
Scale		1:50	Dimensions	mm	Tolerance	Mass	Projection 3rd Angle
Drawing Owner		Title					
 T : 01189 770404		52 Matthewsgreen Road, Wokingham, Berkshire RG41 1JU, Existing & Proposed North East Elevation					
Drawn by				Drawing Number		Sheet	Issue
				25/MRW/021		1/1	A

 



A		M Harrison	08.05.2025	First Issue			
ISSUE	BY	DATE	DESCRIPTION		APPROVED	DATE	
Scale		1:50	Dimensions	mm	Tolerance	Mass	Projection 3rd Angle 
Drawing Owner			Title				
 T : 01189 770404			52 Matthewsgreen Road, Wokingham, Berkshire RG41 1JU, Existing South West Elevation				
Drawn by			Drawing Number		Sheet	Issue	
			25/MRW/022		1/1	A	

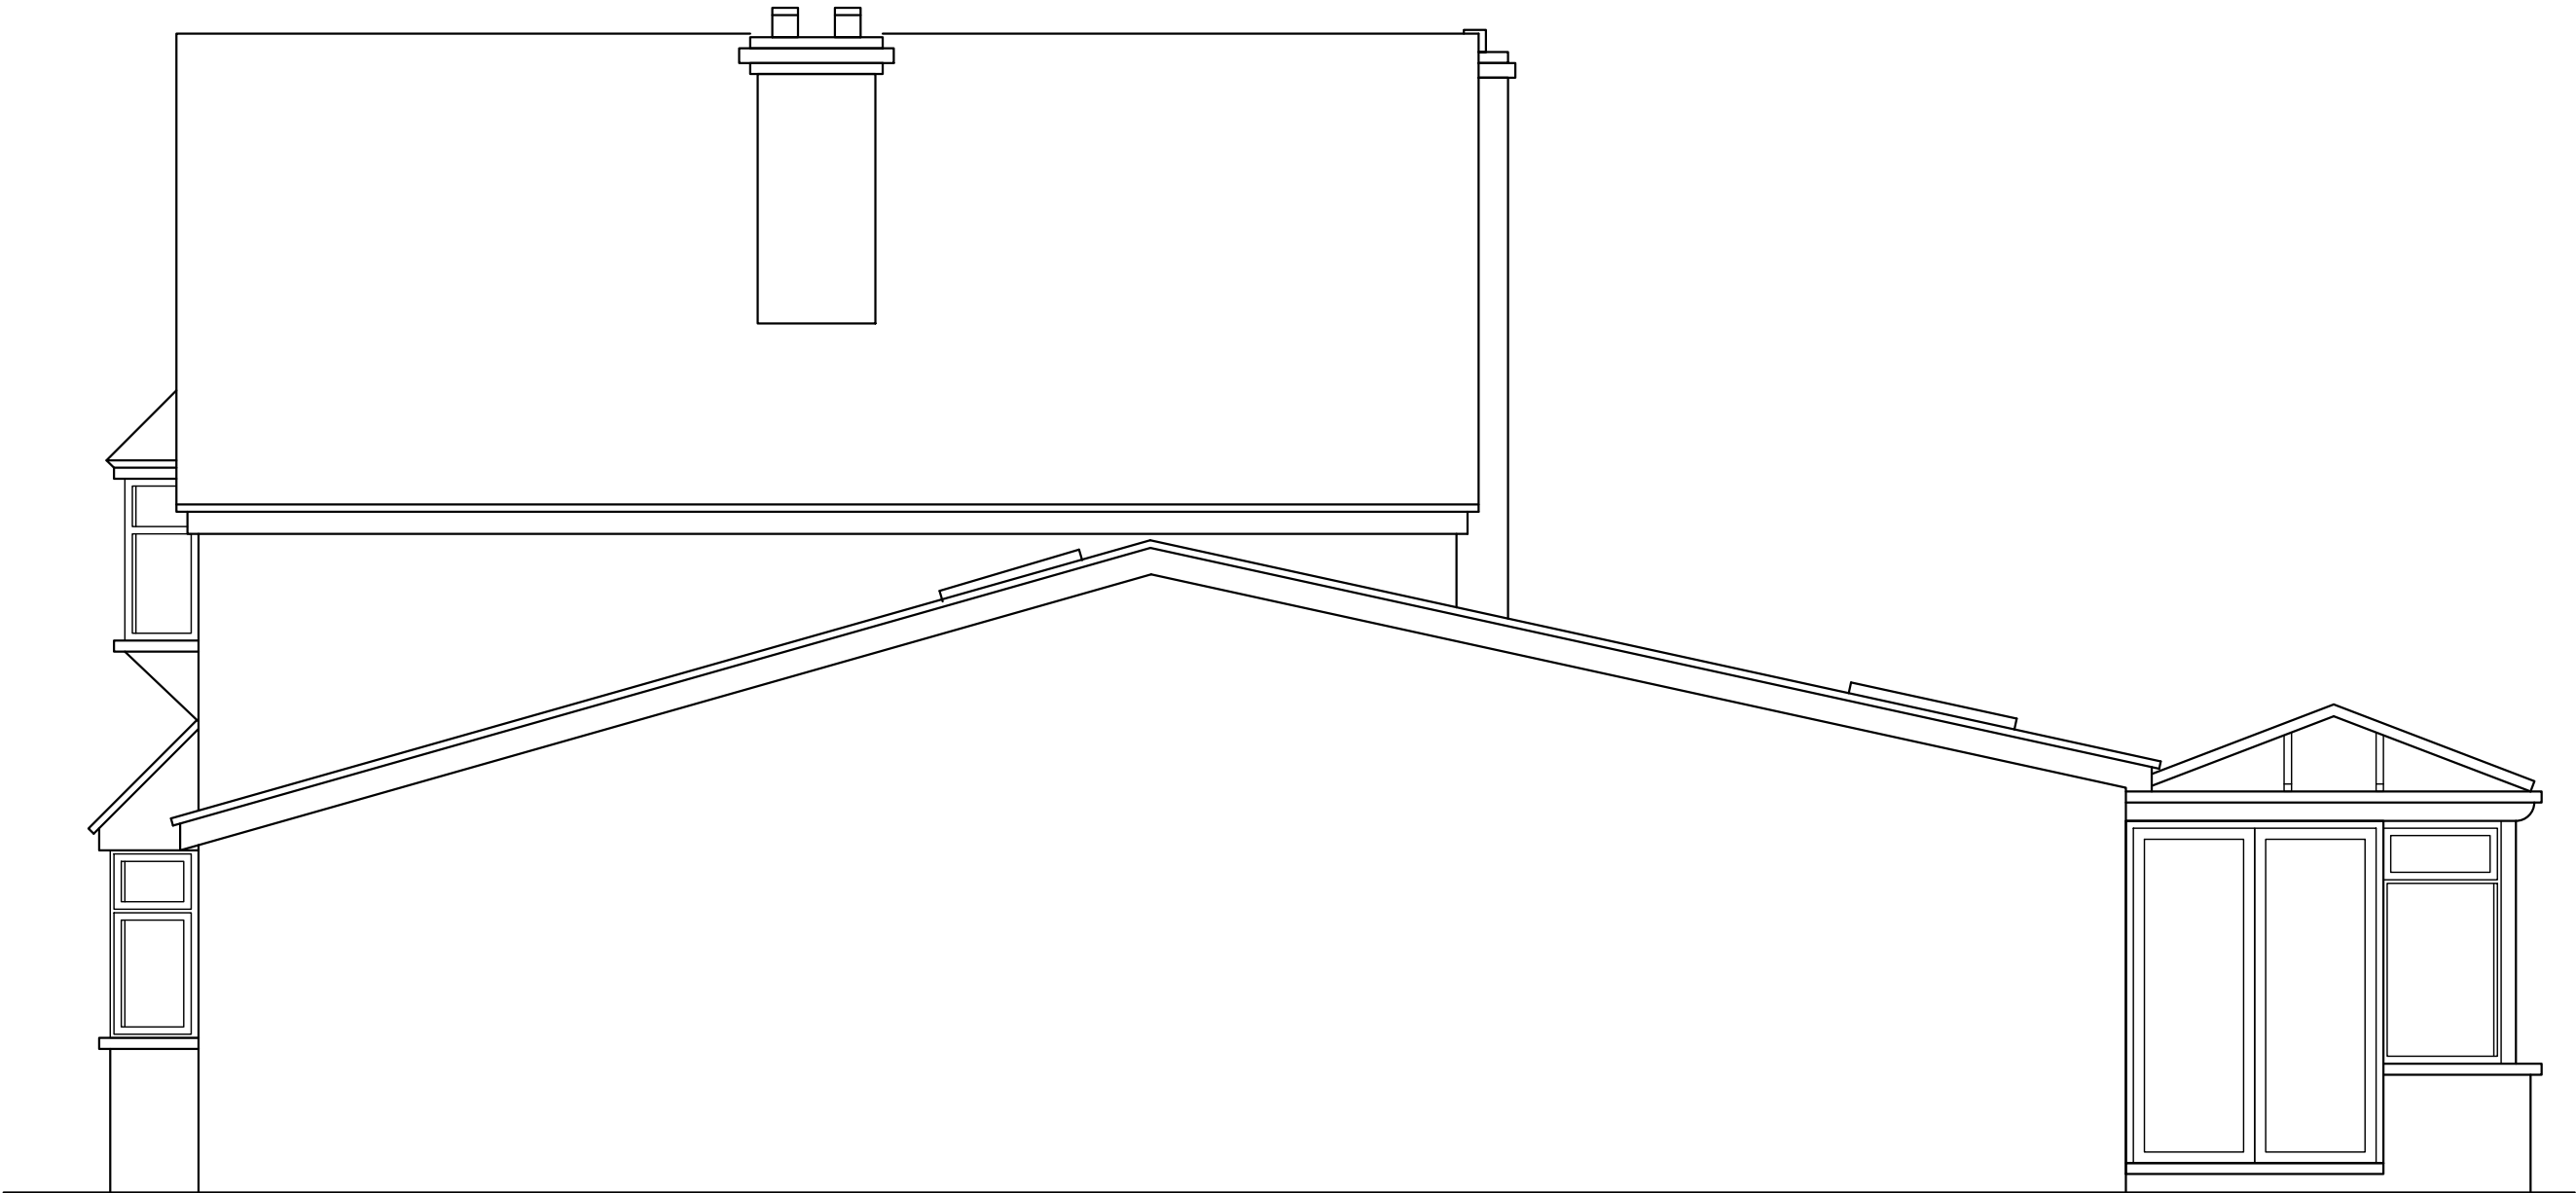


 A		M Harrison	08.05.2025	First Issue			
ISSUE	BY	DATE	DESCRIPTION		APPROVED	DATE	
Scale		1:50	Dimensions	mm	Tolerance	Mass	Projection 3rd Angle
Drawing Owner		Title					
		52 Matthewsgreen Road, Wokingham, Berkshire RG41 1JU, Existing & Proposed North West Elevation					
Drawn by				Drawing Number		Sheet	Issue
				25/MRW/03		1/1	A

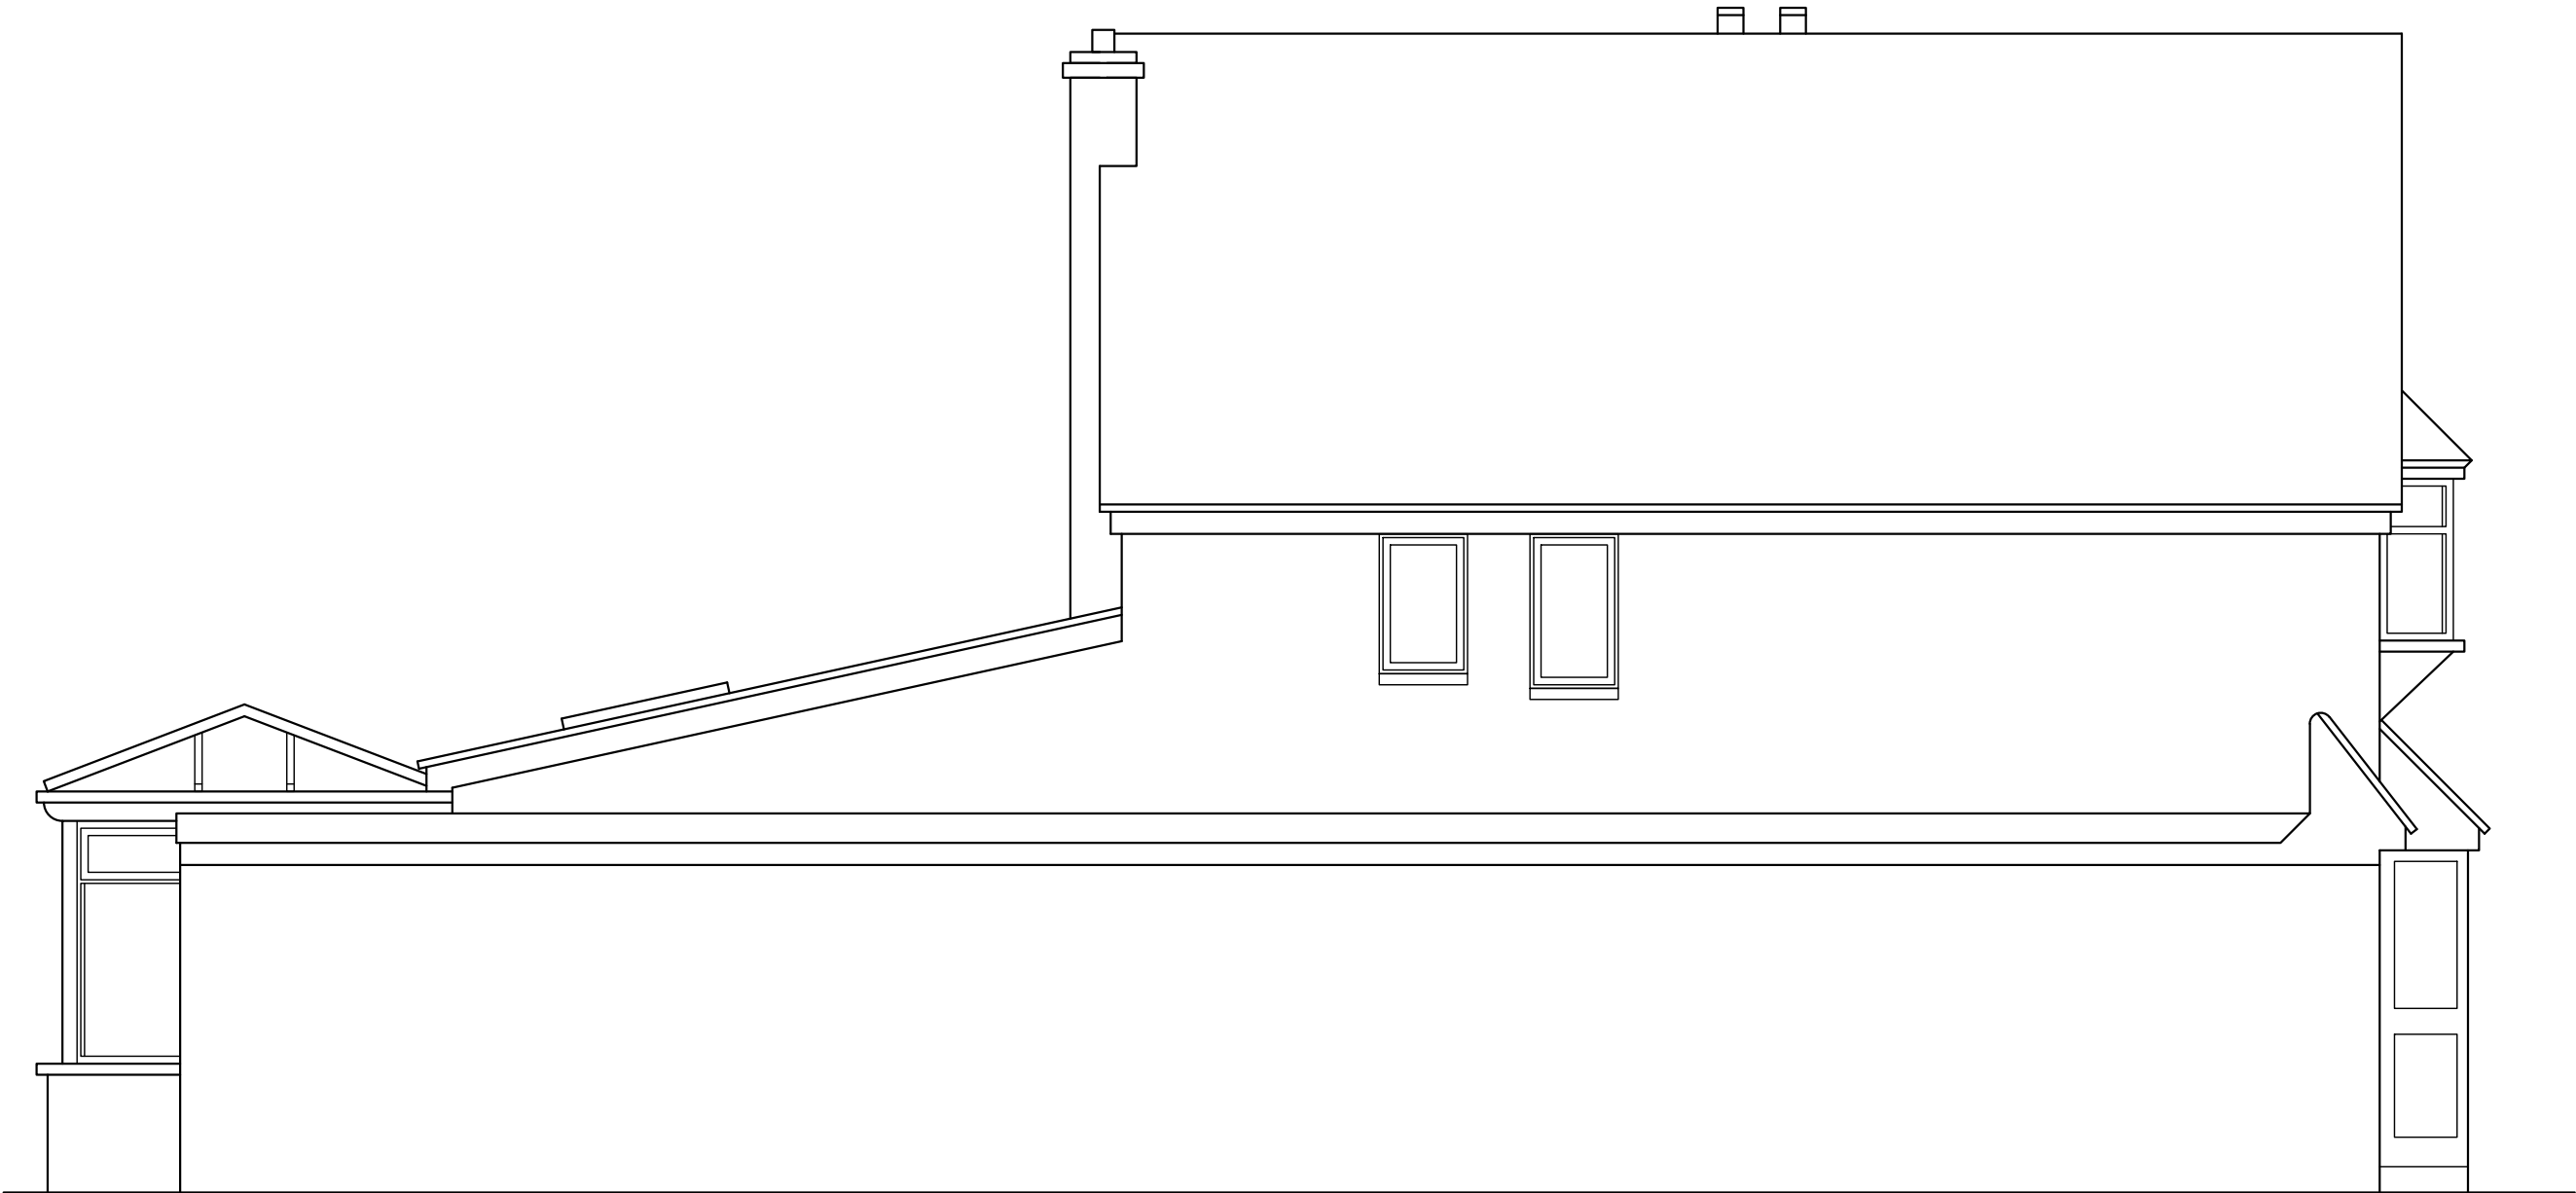

 
A	M Harrison	08.05.2025	First Issue			
ISSUE	BY	DATE	DESCRIPTION		APPROVED	DATE
Scale	1:50	Dimensions	mm	Tolerance	Mass	Projection 3rd Angle
Drawing Owner			Title			
 T : 01189 770404			52 Matthewsgreen Road, Wokingham, Berkshire RG41 1JU, Existing South East Elevation			
Drawn by			Drawing Number		Sheet	Issue
			25/MRW/04		1/1	A

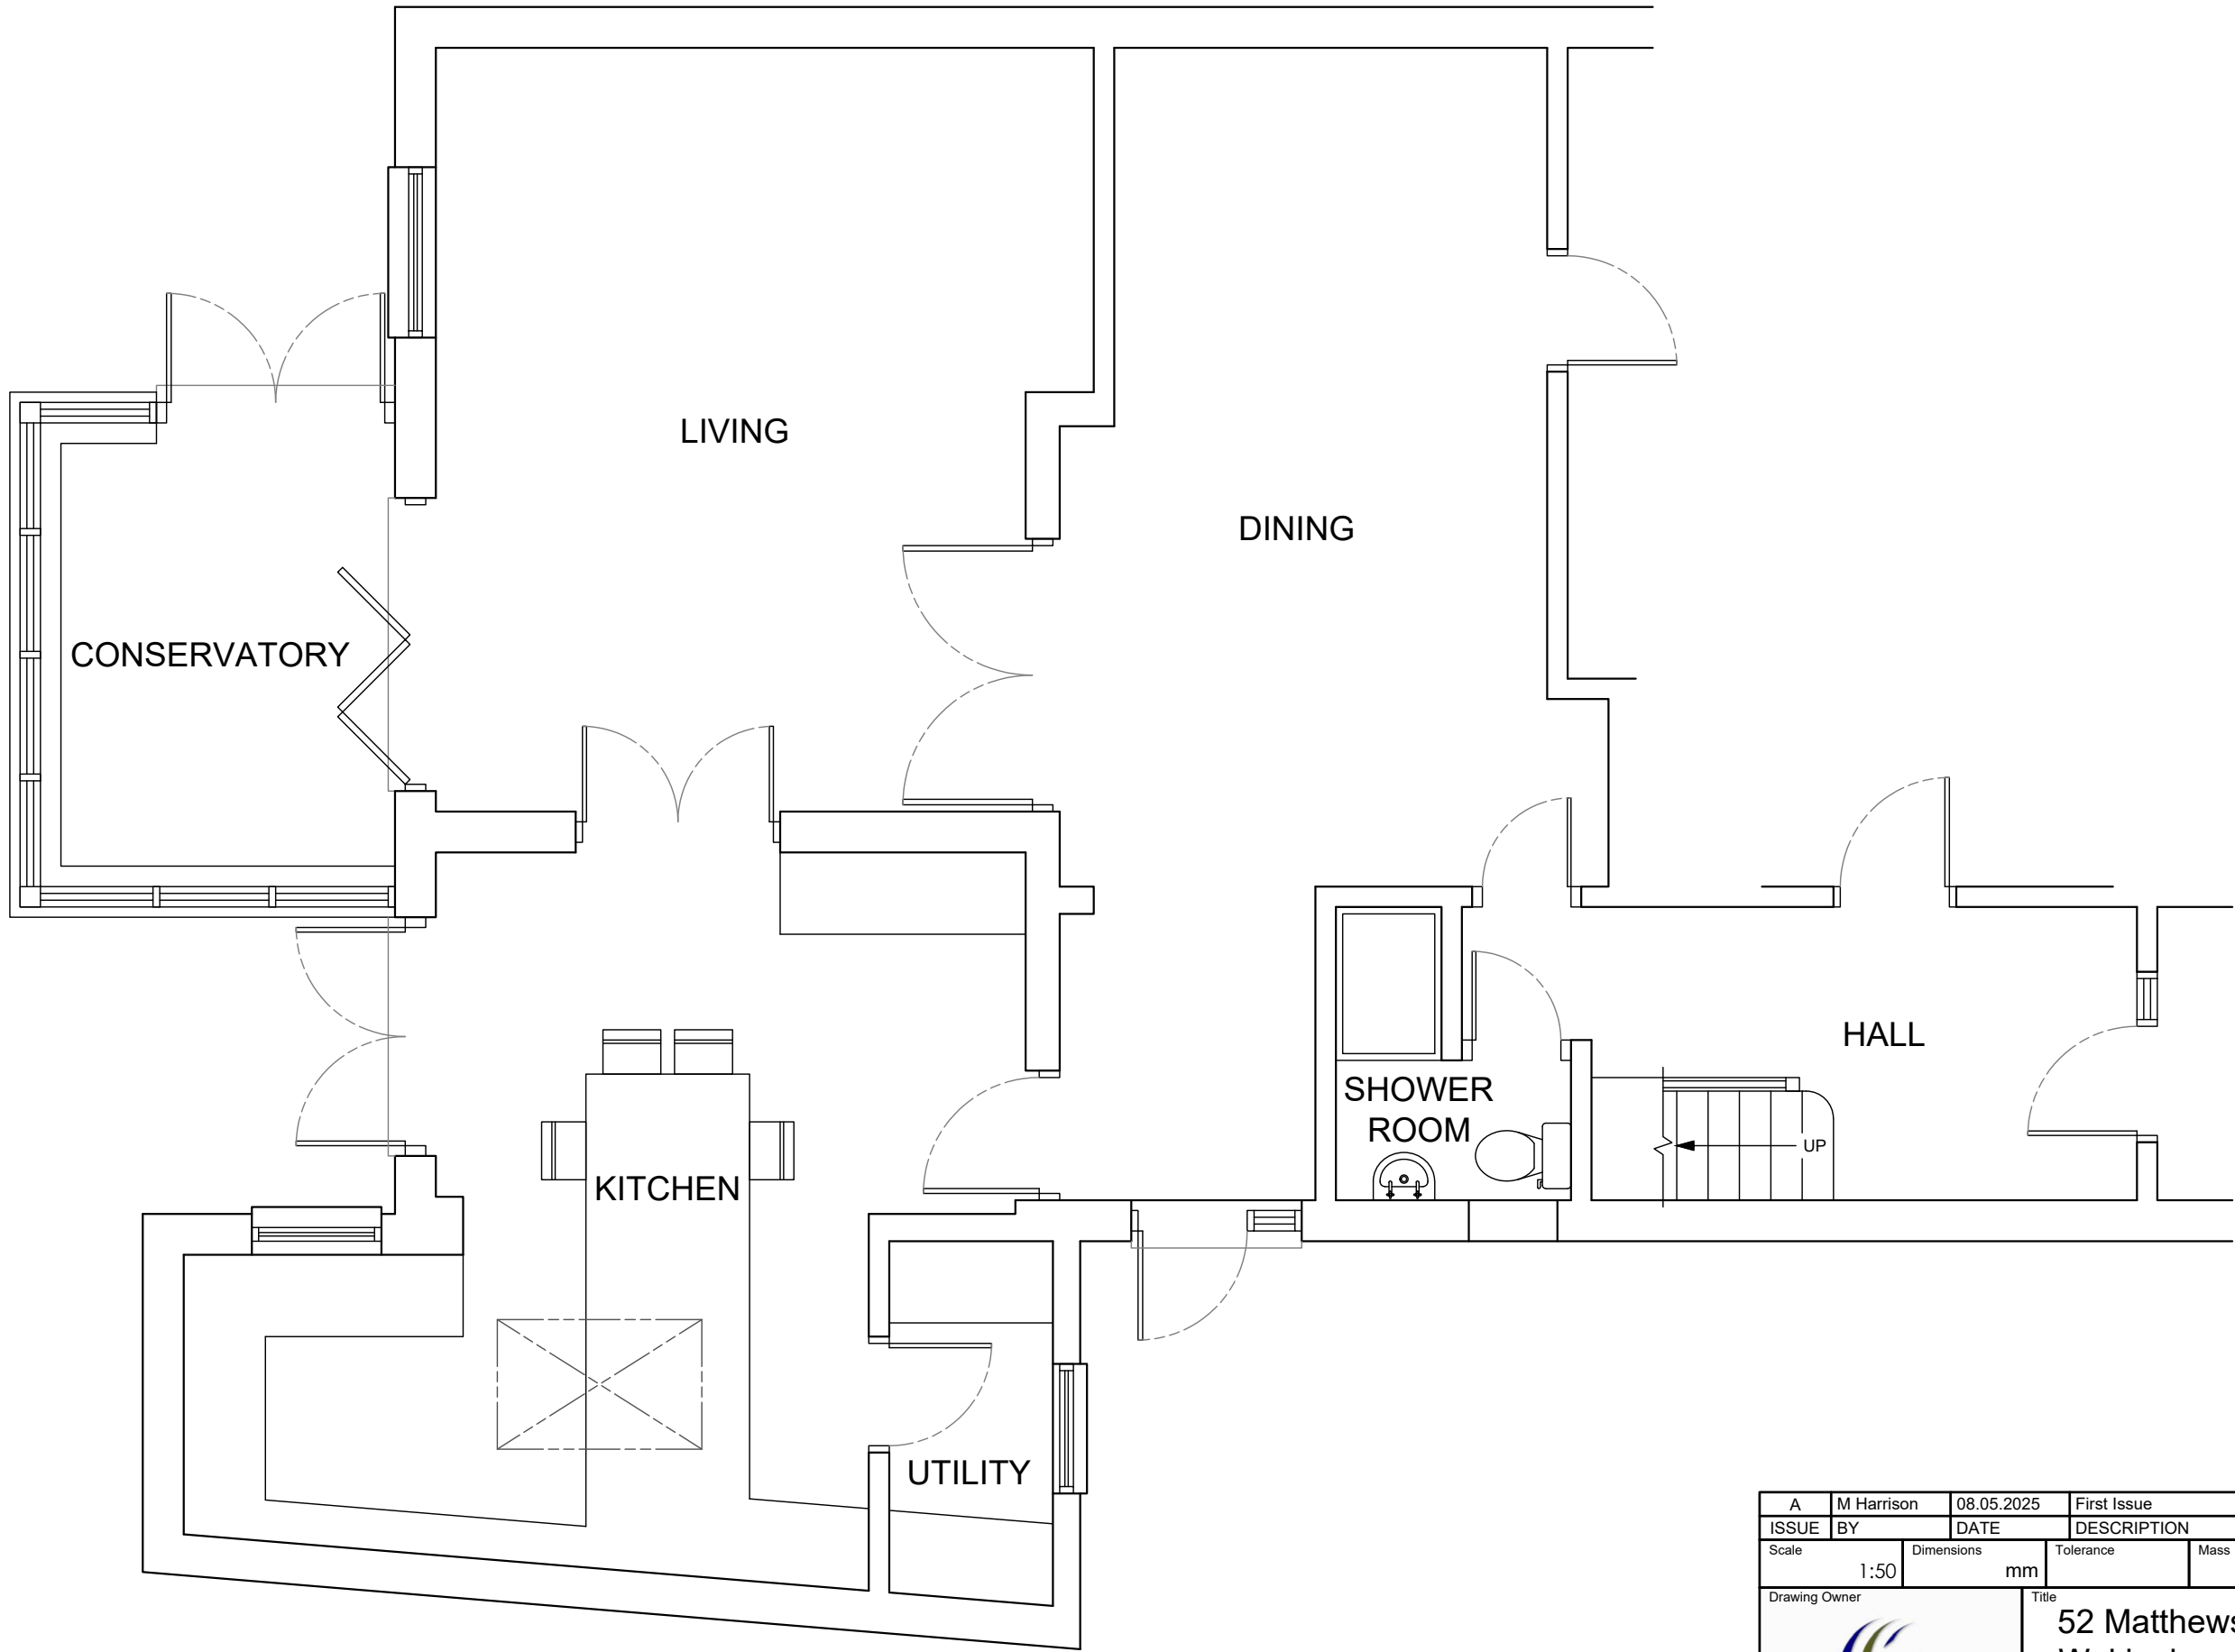

 
A	M Harrison	08.05.2025	First Issue			
ISSUE	BY	DATE	DESCRIPTION		APPROVED	DATE
Scale	1:50	Dimensions	mm	Tolerance	Mass	Projection 3rd Angle
Drawing Owner			Title			
 T : 01189 770404			52 Matthewsgreen Road, Wokingham, Berkshire RG41 1JU, Proposed Part Ground Floor Plan			
Drawn by			Drawing Number		Sheet	Issue
			25/MRW/05		1/1	A



A	M Harrison	08.05.2025	First Issue			
ISSUE	BY	DATE	DESCRIPTION		APPROVED	DATE
Scale	1:50	Dimensions	mm	Tolerance	Mass	Projection 3rd Angle 
Drawing Owner			Title			
 T : 01189 770404			52 Matthewsgreen Road, Wokingham, Berkshire RG41 1JU, Proposed South West Elevation			
Drawn by			Drawing Number		Sheet	Issue
			25/MRW/062		1/1	A

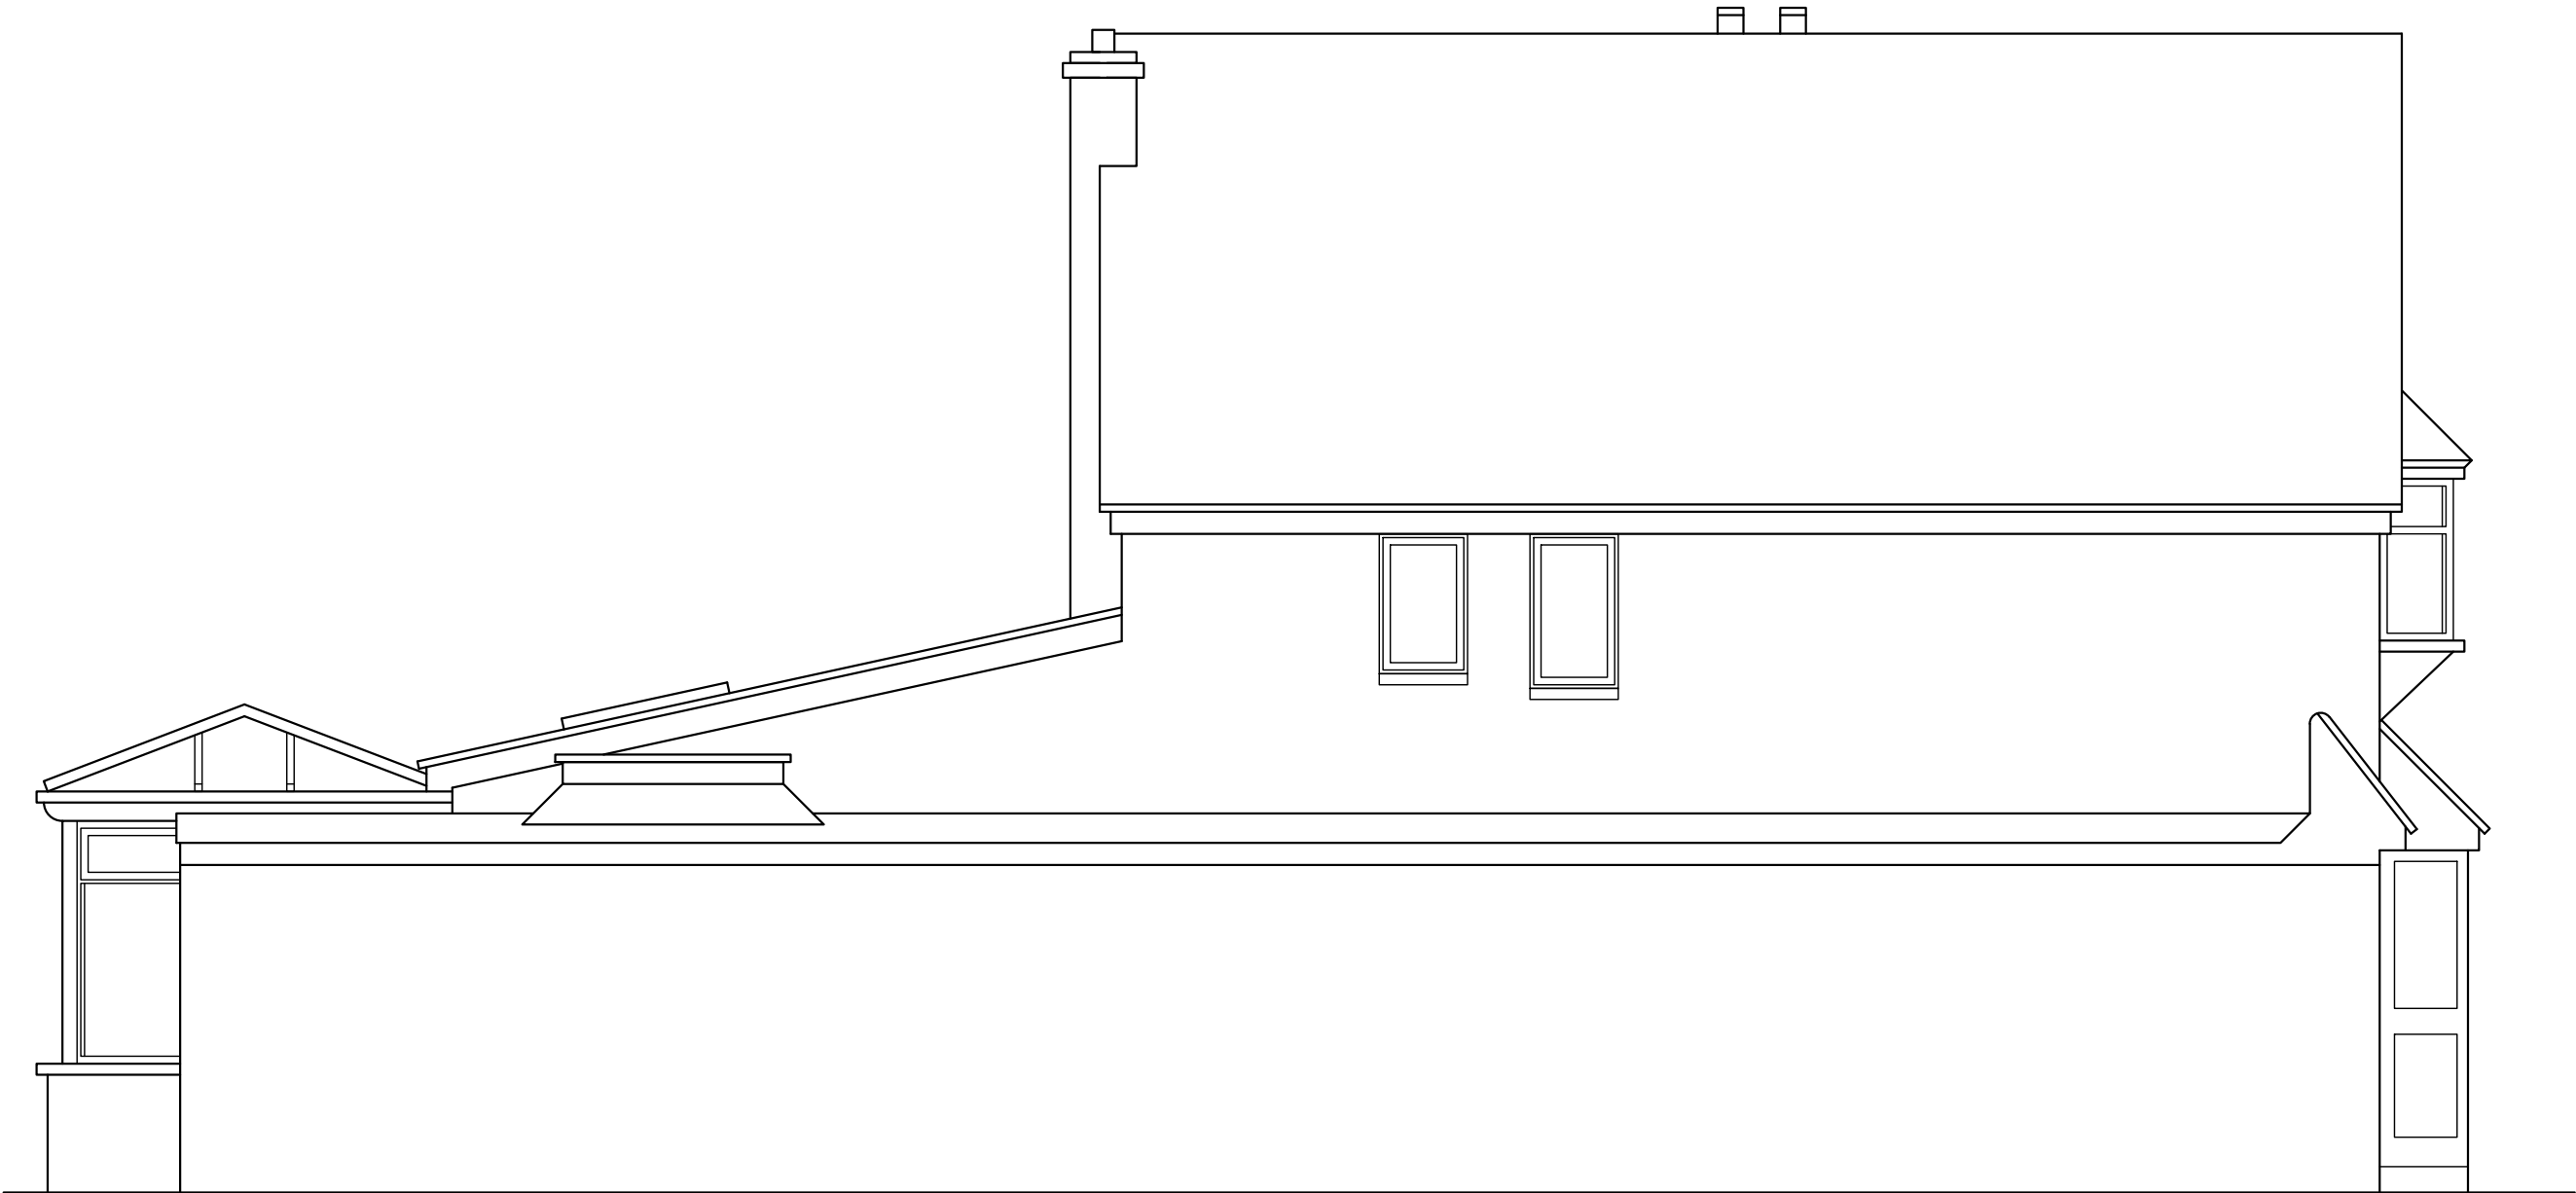



A	M Harrison	08.05.2025	First Issue			
ISSUE	BY	DATE	DESCRIPTION		APPROVED	DATE
Scale	1:50	Dimensions	mm	Tolerance	Mass	Projection 3rd Angle 
Drawing Owner			Title			
 T : 01189 770404			52 Matthewsgreen Road, Wokingham, Berkshire RG41 1JU, Proposed South East Elevation			
Drawn by					Drawing Number	Issue
					25/MRW/07	A
					Sheet	1/1

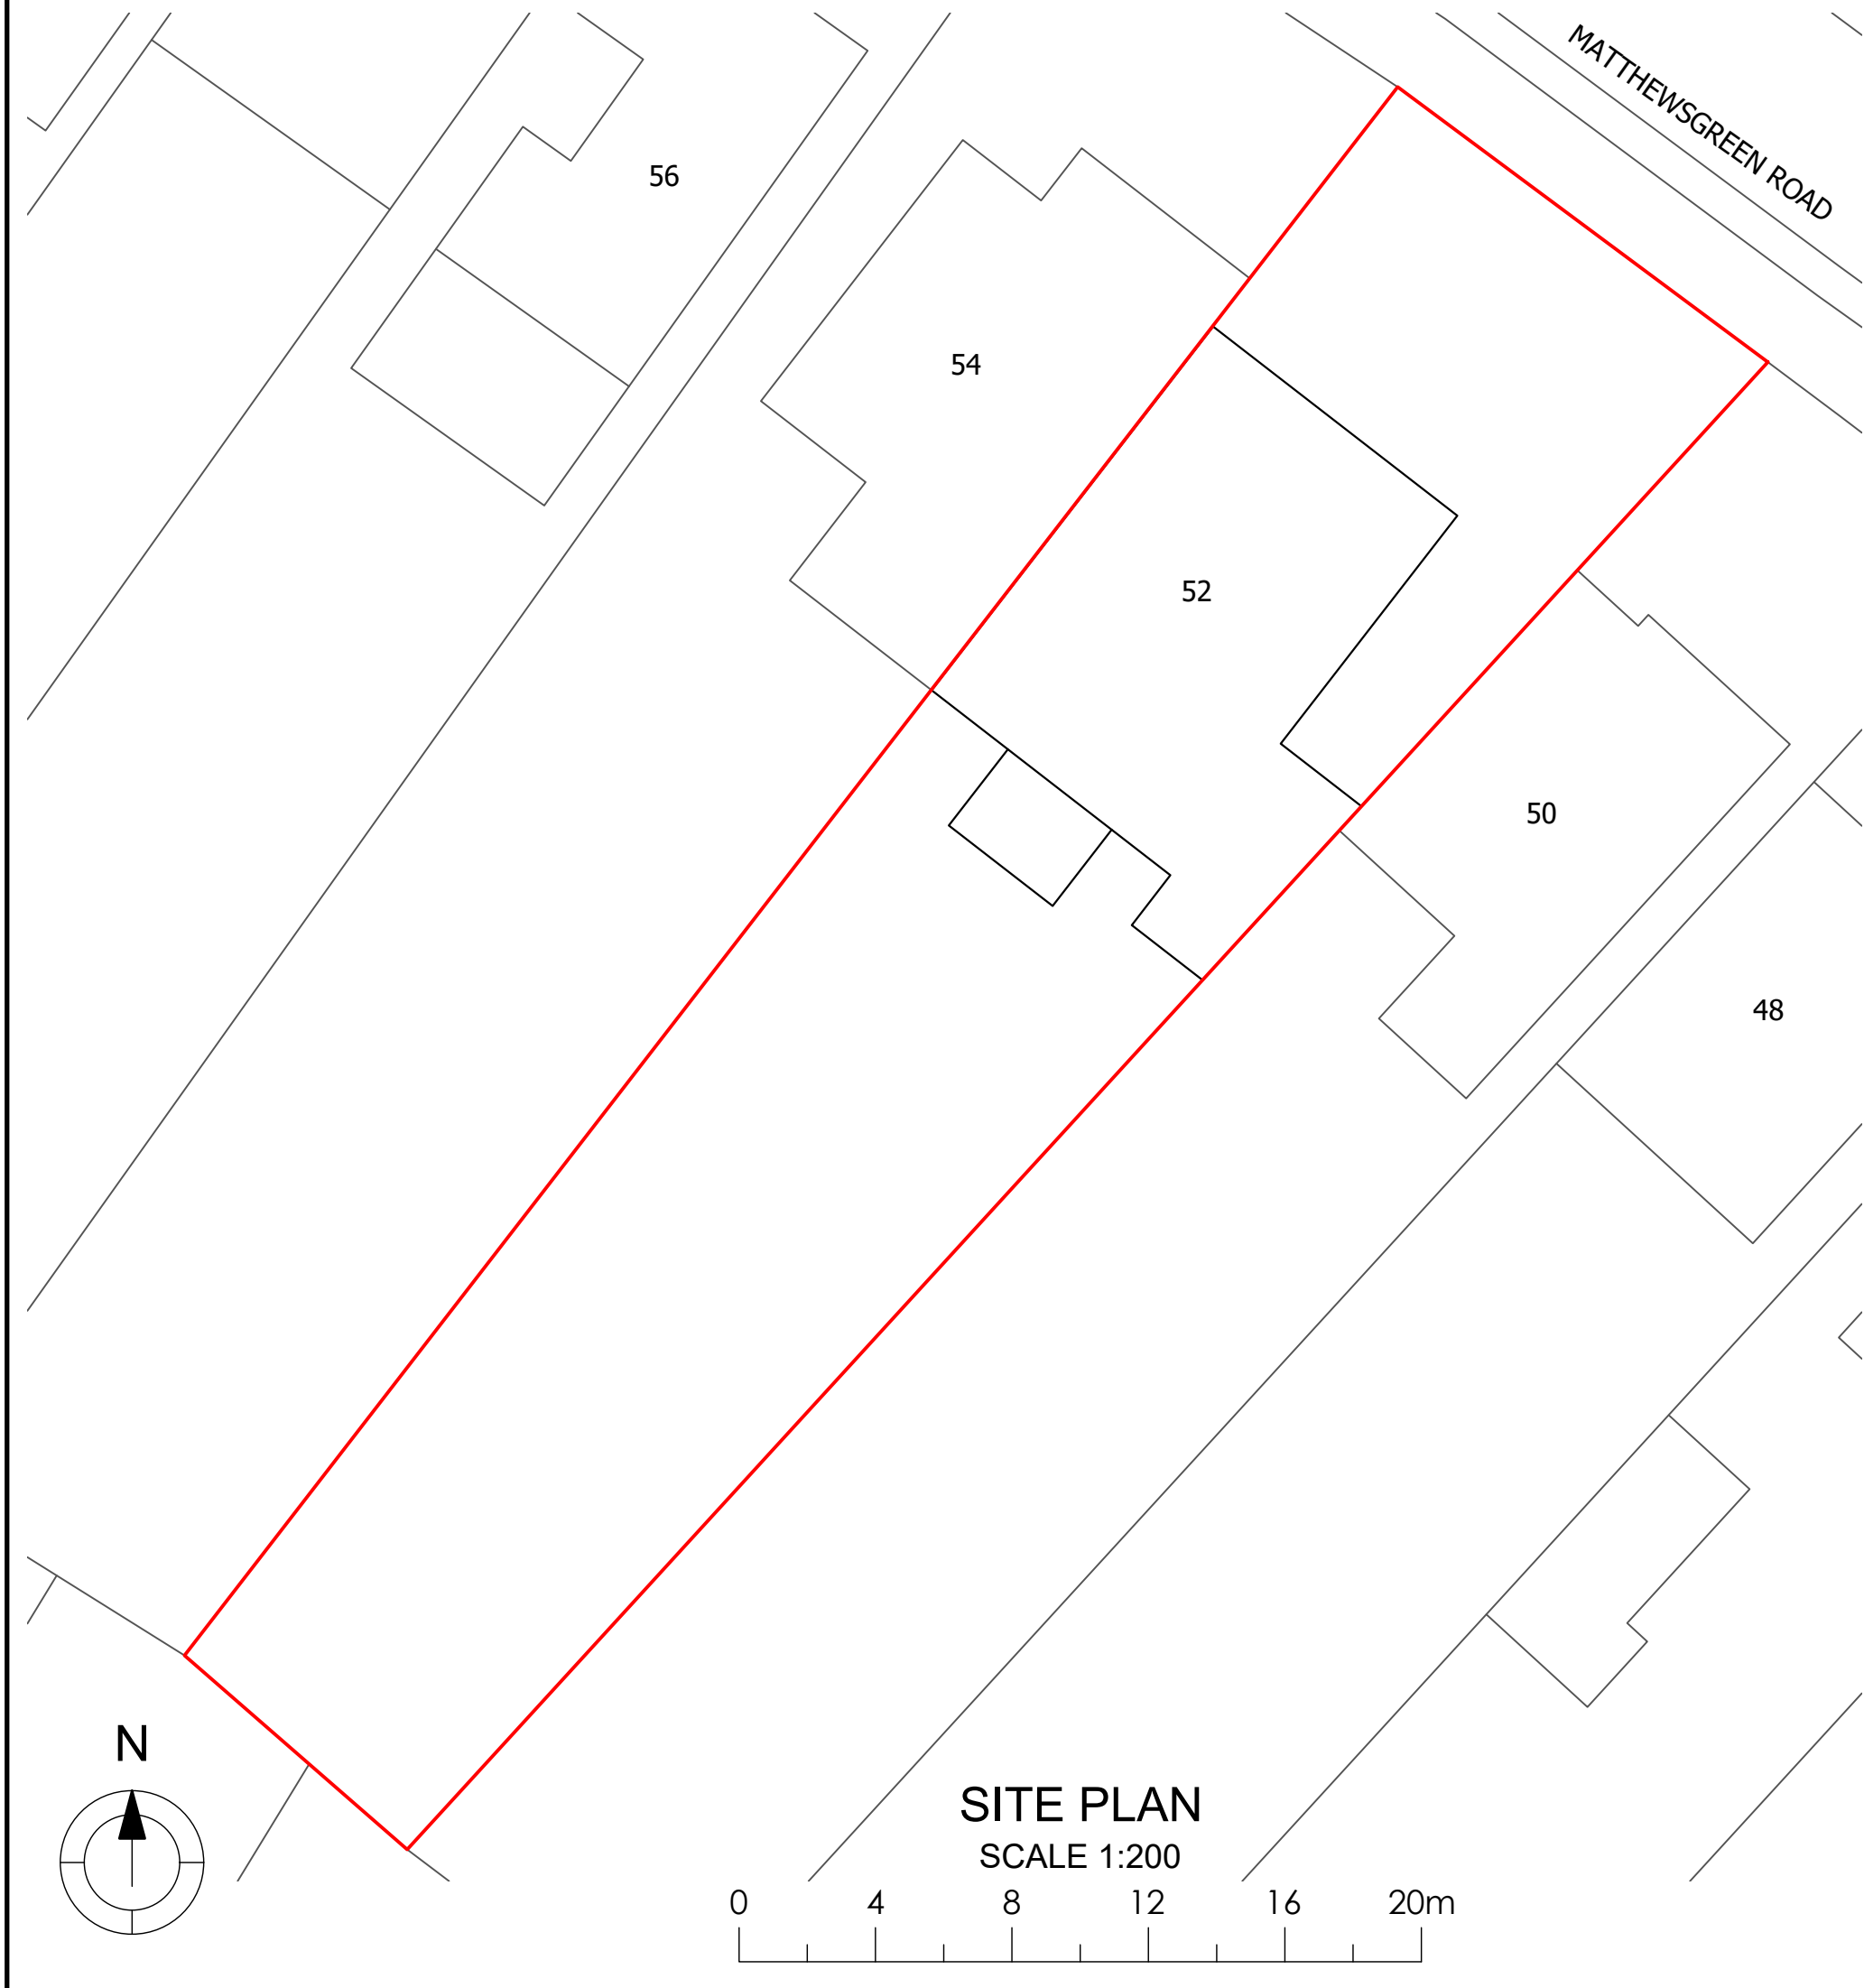

SITE PLAN
SCALE 1:200



LOCATION PLAN
SCALE 1:1250

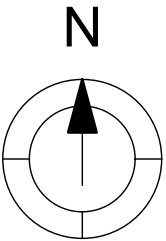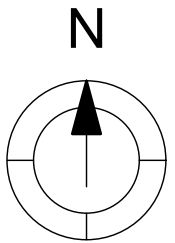

A	M Harrison	08.05.2025	First Issue		
ISSUE	BY	DATE	DESCRIPTION	APPROVED	DATE
Scale	As stated	Dimensions	mm	Tolerance	Mass
Drawing Owner	Title				
 T : 01189 770404		52 Matthewsgreen Road, Wokingham, Berkshire RG41 1JU, Proposed Site & Location Plans			
Drawn by		Drawing Number	25/MRW/08	Sheet	1/1
				Issue	A