


2541/SK.1 - Site plan for 5, Aldbourne Avenue, Earley, Reading

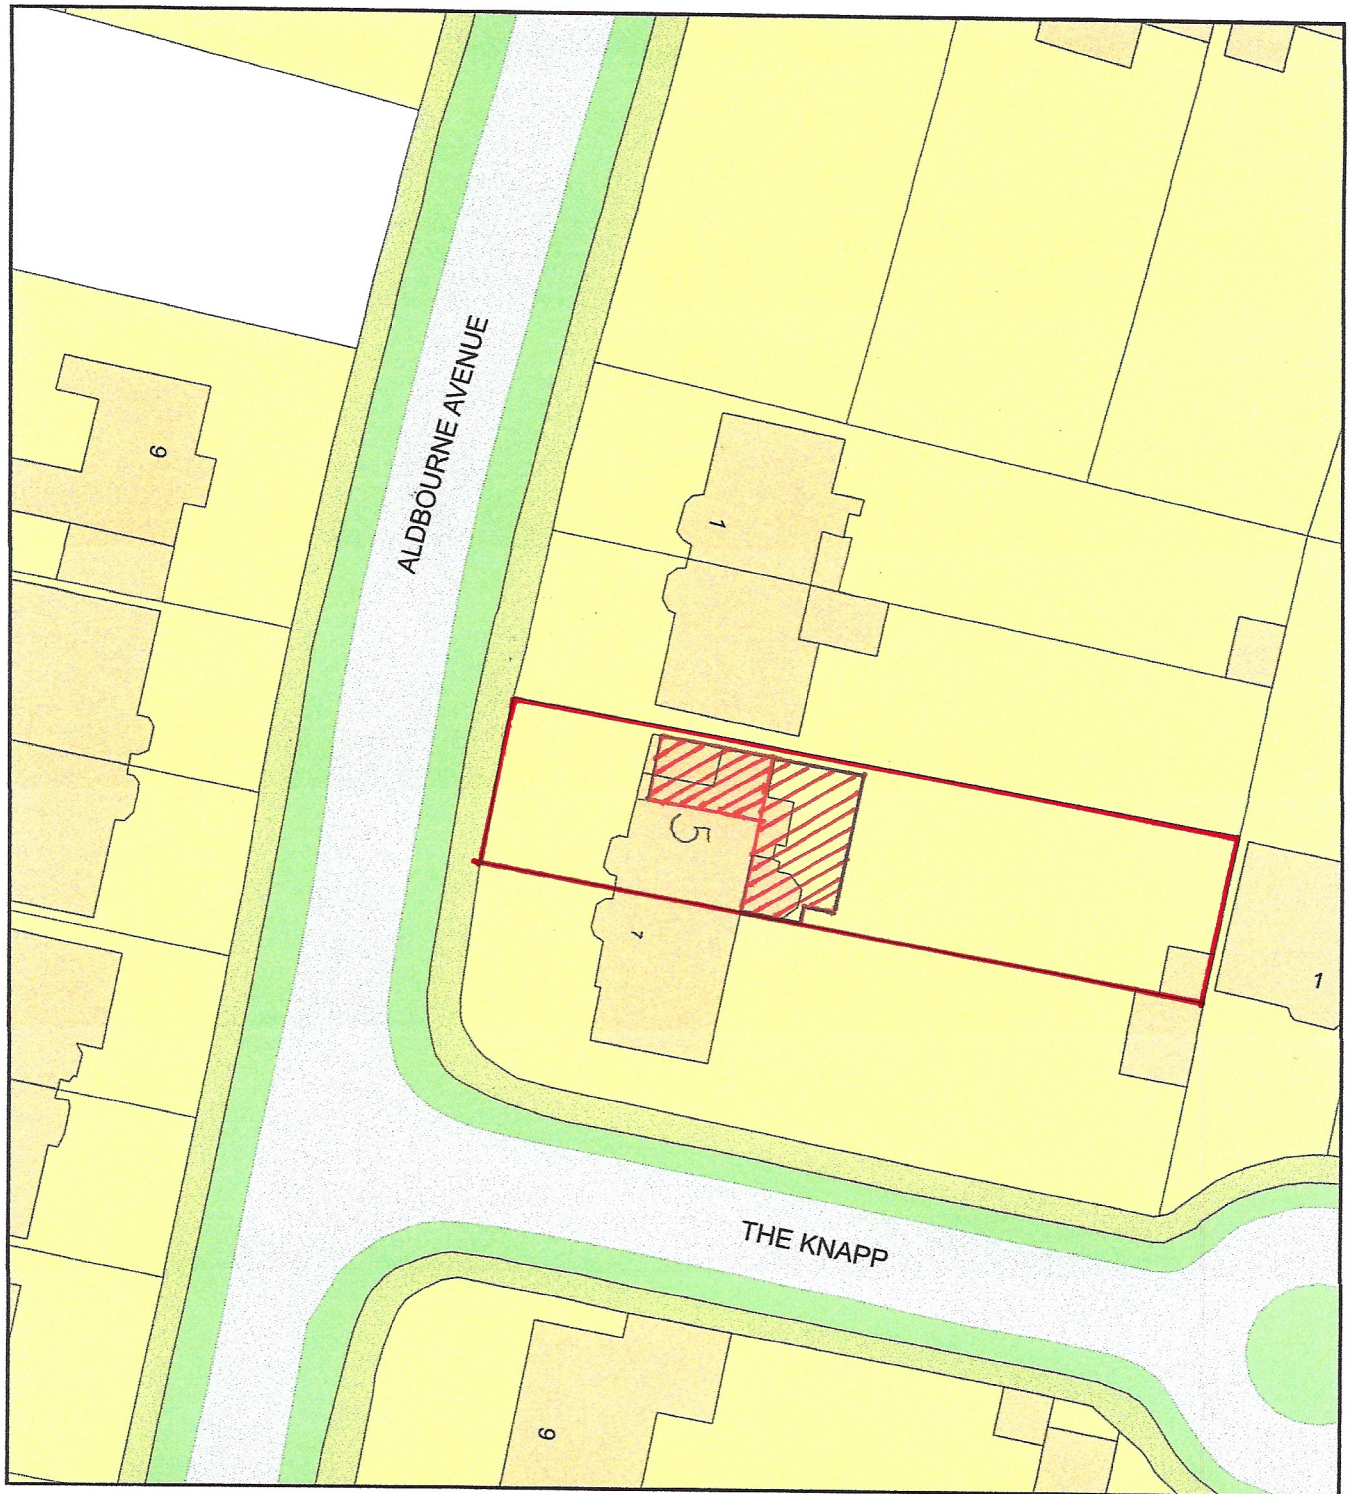

0 20
Metres



Plan Produced for: Wallace Bacon Consultants

Date Produced: 08 May 2025

Plan Reference Number / Project ID: TQRQM25128112001928 / 2541

Scale: 1:500 @ A4

