



~~Typical Close Board Fence
Elevation (N.T.S)~~

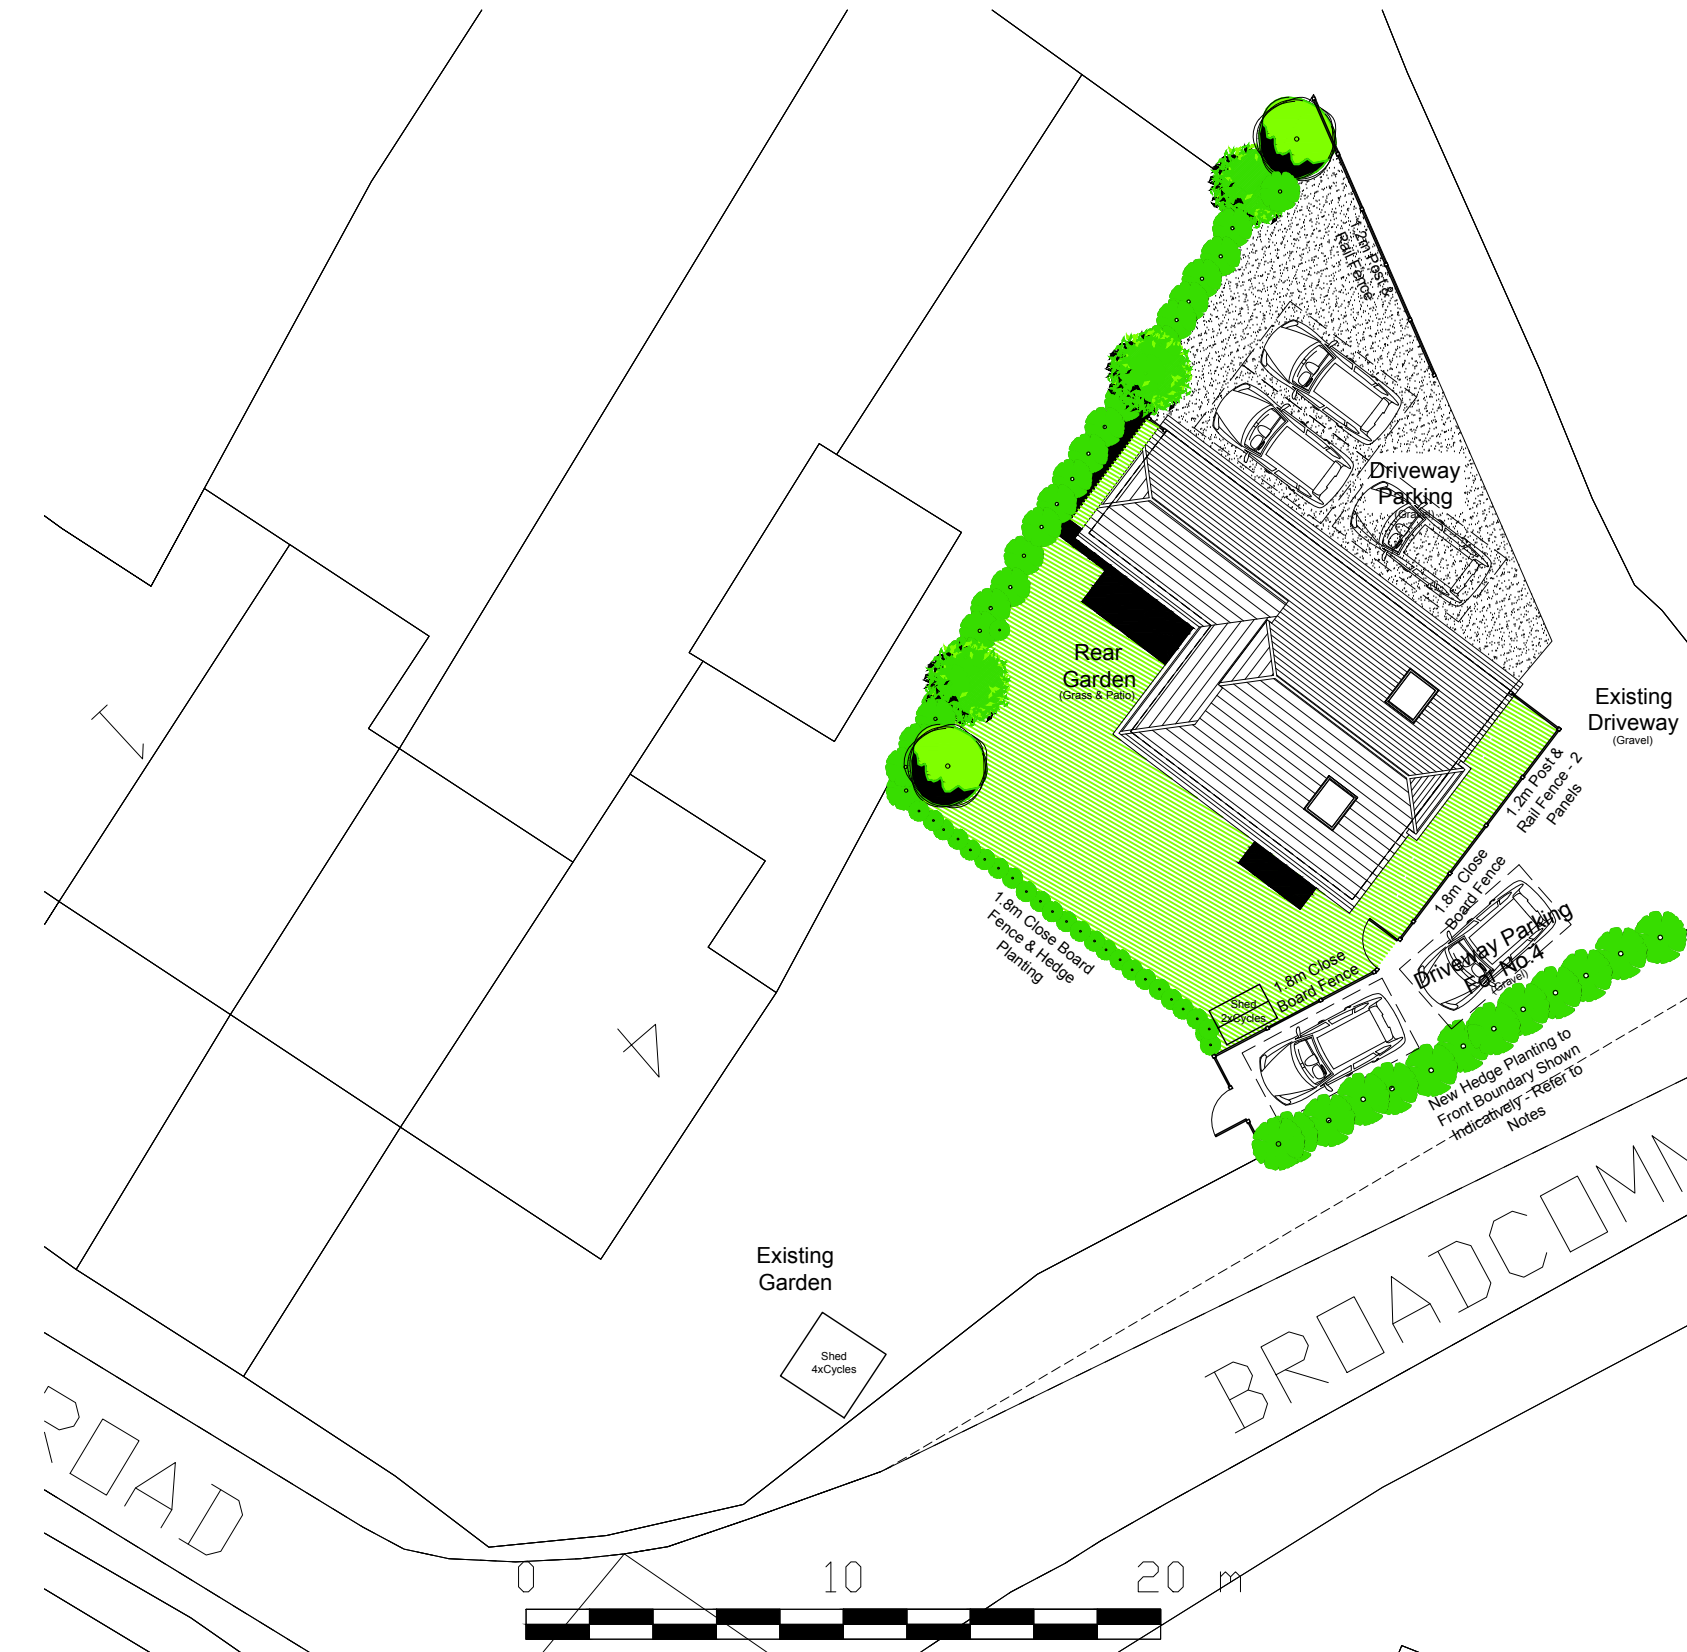

Site Plan (1:250)

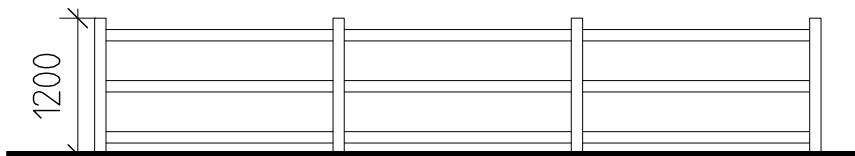

Typical Post & Rail Fence
Elevation (N.T.S)

Studio
Cottage

1.8m Close Board Fence

Driveway Parking

1 to 2 (Car)

1 to 2 (Car)



2.00

BROAD COMMON LANE

Grange Cottages

NEW HEDGE PLANTING

Hedge Planting to front boundary facing Broadcommon Lane consisting of Hawthorn, Buckthorn, Guelder Rose and Yew. Yew to be 1x10 litre pot per 1m squared . Other plants to be min. 5l pots, planted randomly at circa 50cm spacings around Yews.

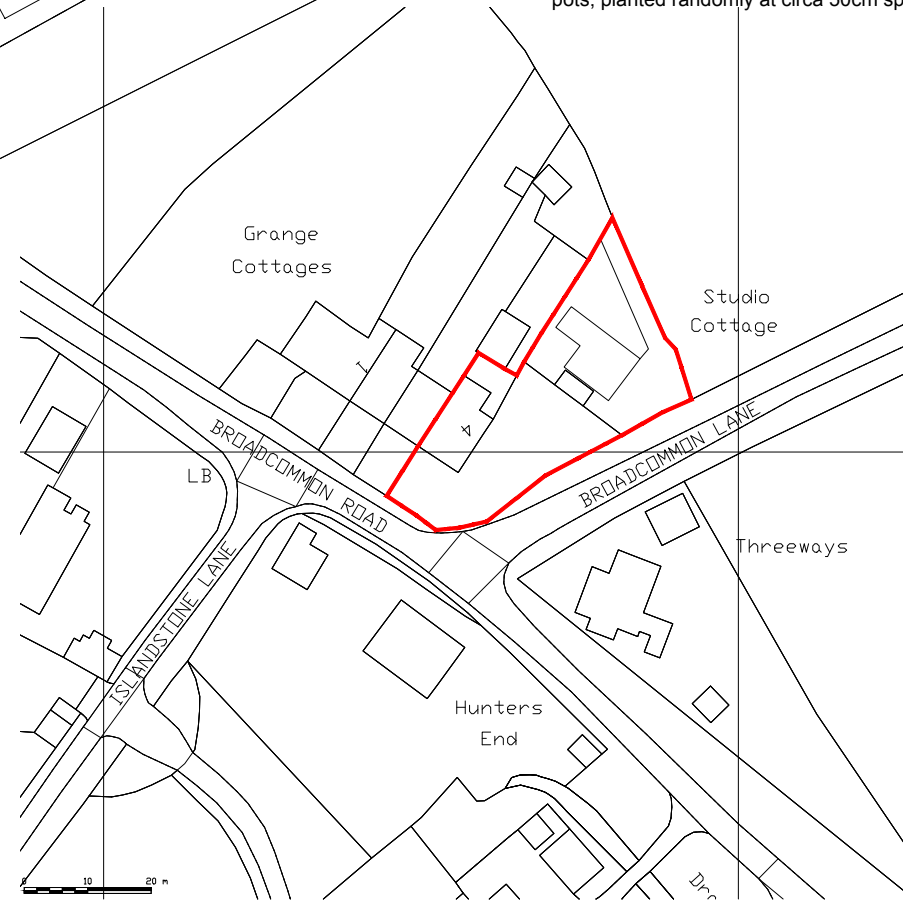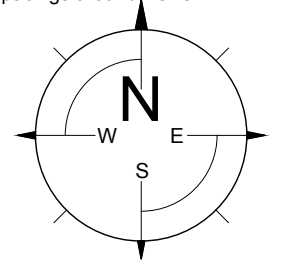

Location Plan (1:1250)

4 Grange Cottages
Broadcommon Road
Hurst RG10 0RD

project :

Studio Building Location & Site Plans

title :

Amy May

client :

Lee Norris Design

27 Eden Way, Winnersh
Wokingham, Berkshire RG41 5PQ

Tel: 01189 787226
Mob: 07795 058193

E-mail: lee@leenorrisdesign.co.uk
Web: www.leenorrisdesign.co.uk

LN

Aug'23

scale : As shown @ A3

Project: 23-563

003/D

Planning and building regulations drawings for residential extensions, new build, renovation and conversion projects.