



Plans


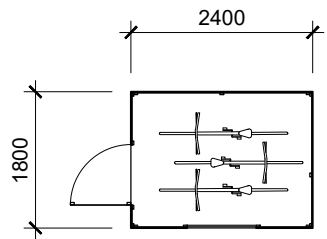


Shed Floor Plan
Garden sheds to provide bike storage for up to 3no. bikes

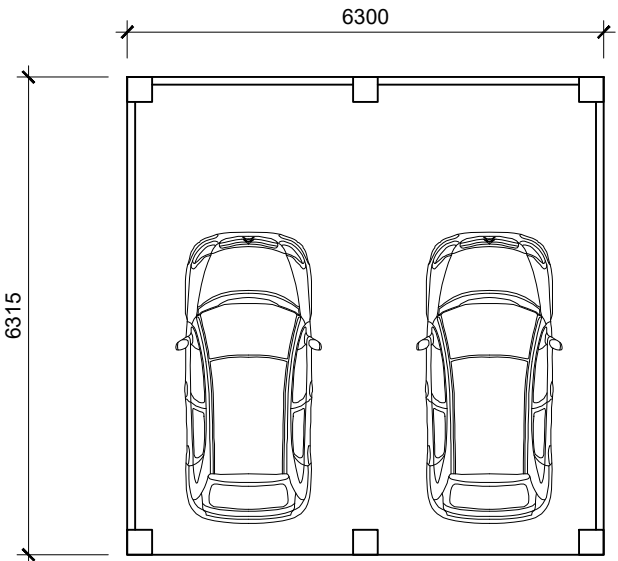

Double Car Port Floor Plan

Elevations

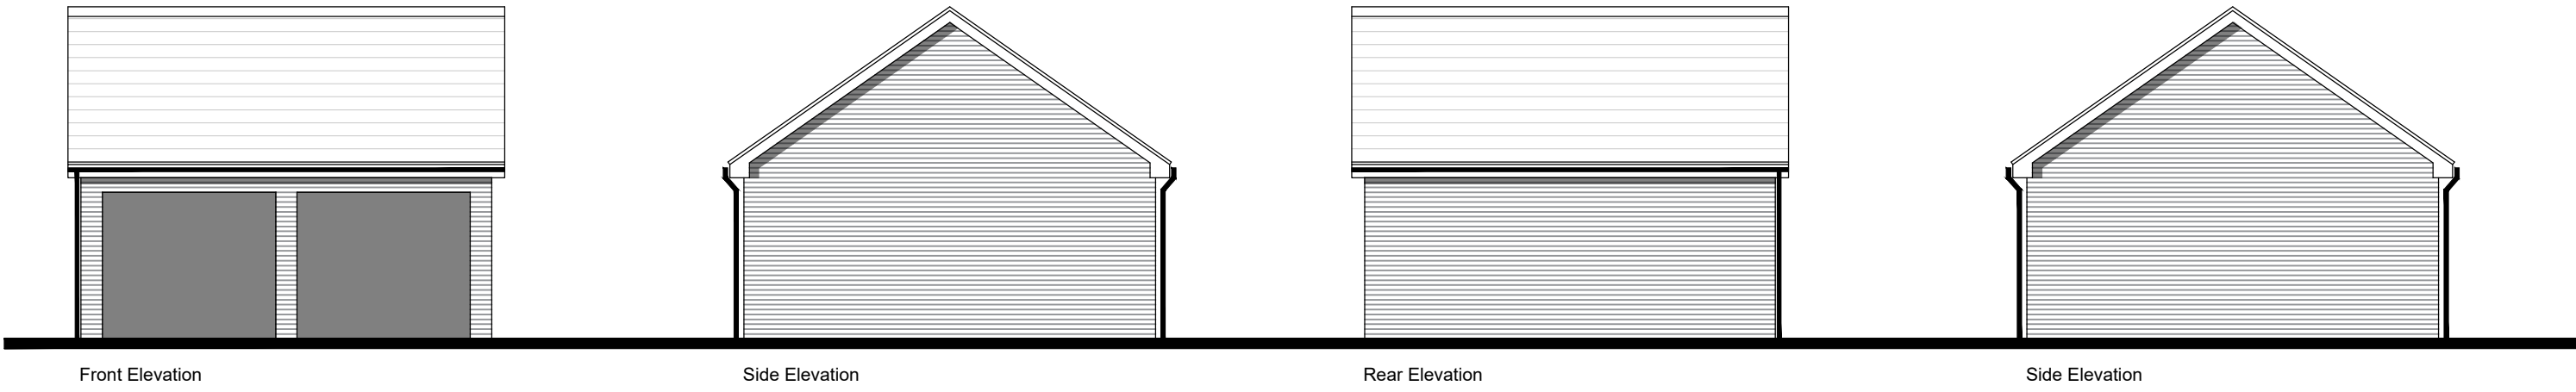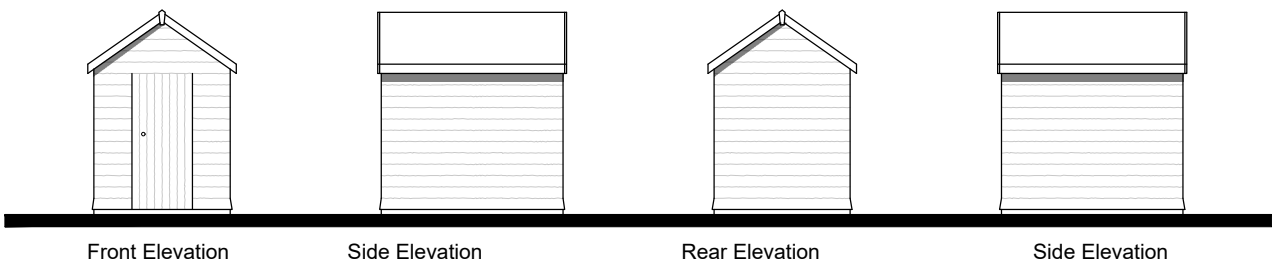

B	04.03.25	Double car port amended	KB	DP
A	12.02.25	Issued for comment	KB	DP
/	17.01.25	Pre-app issue	KB	DP

Rev	Date	Revision Details	Dr	Ch
-----	------	------------------	----	----



London: 76 Great Suffolk Street
London, SE1 0BL
T 0207 928 2773 E london@ecearchitecture.com

Sussex: 64 - 68 Brighton Road, Worthing
West Sussex, BN11 2EN
T 01903 248777 E sussex@ecearchitecture.com

Bristol: Westworks, Beacon Tower
Colston Street, Bristol, BS1 4XE
T 0117 214 1101 E bristol@ecewestworks.com

ECE Architecture
www.ecearchitecture.com

Client's Name
Vistry Group

Job Title
Parcel 13, Finchwood Park

Drawing Title
Ancillary
Proposed Plans and Elevations

Scale
1:100 @ A1 / 1:200 @ A3

metres

2

4

6

8

10

Drawn	Checked	Date
KB	DP	17.01.25

Job No	Drawing No	Rev
7527	PL-1035	B

Status
APPROVAL