




First and Second Floor Plan

Plots 18, 20
1-Bedroom-2-Person Apartment
GIA - 50.5sqm/543sqft (to be used)

Plots 19, 21
1-Bedroom-2-Person Apartment
GIA - 50.5sqm/543sqft (to be used)

Plots 24, 26
2-Bedroom-4-Person Apartment
GIA - 71.5sqm/769sqft (to be used)

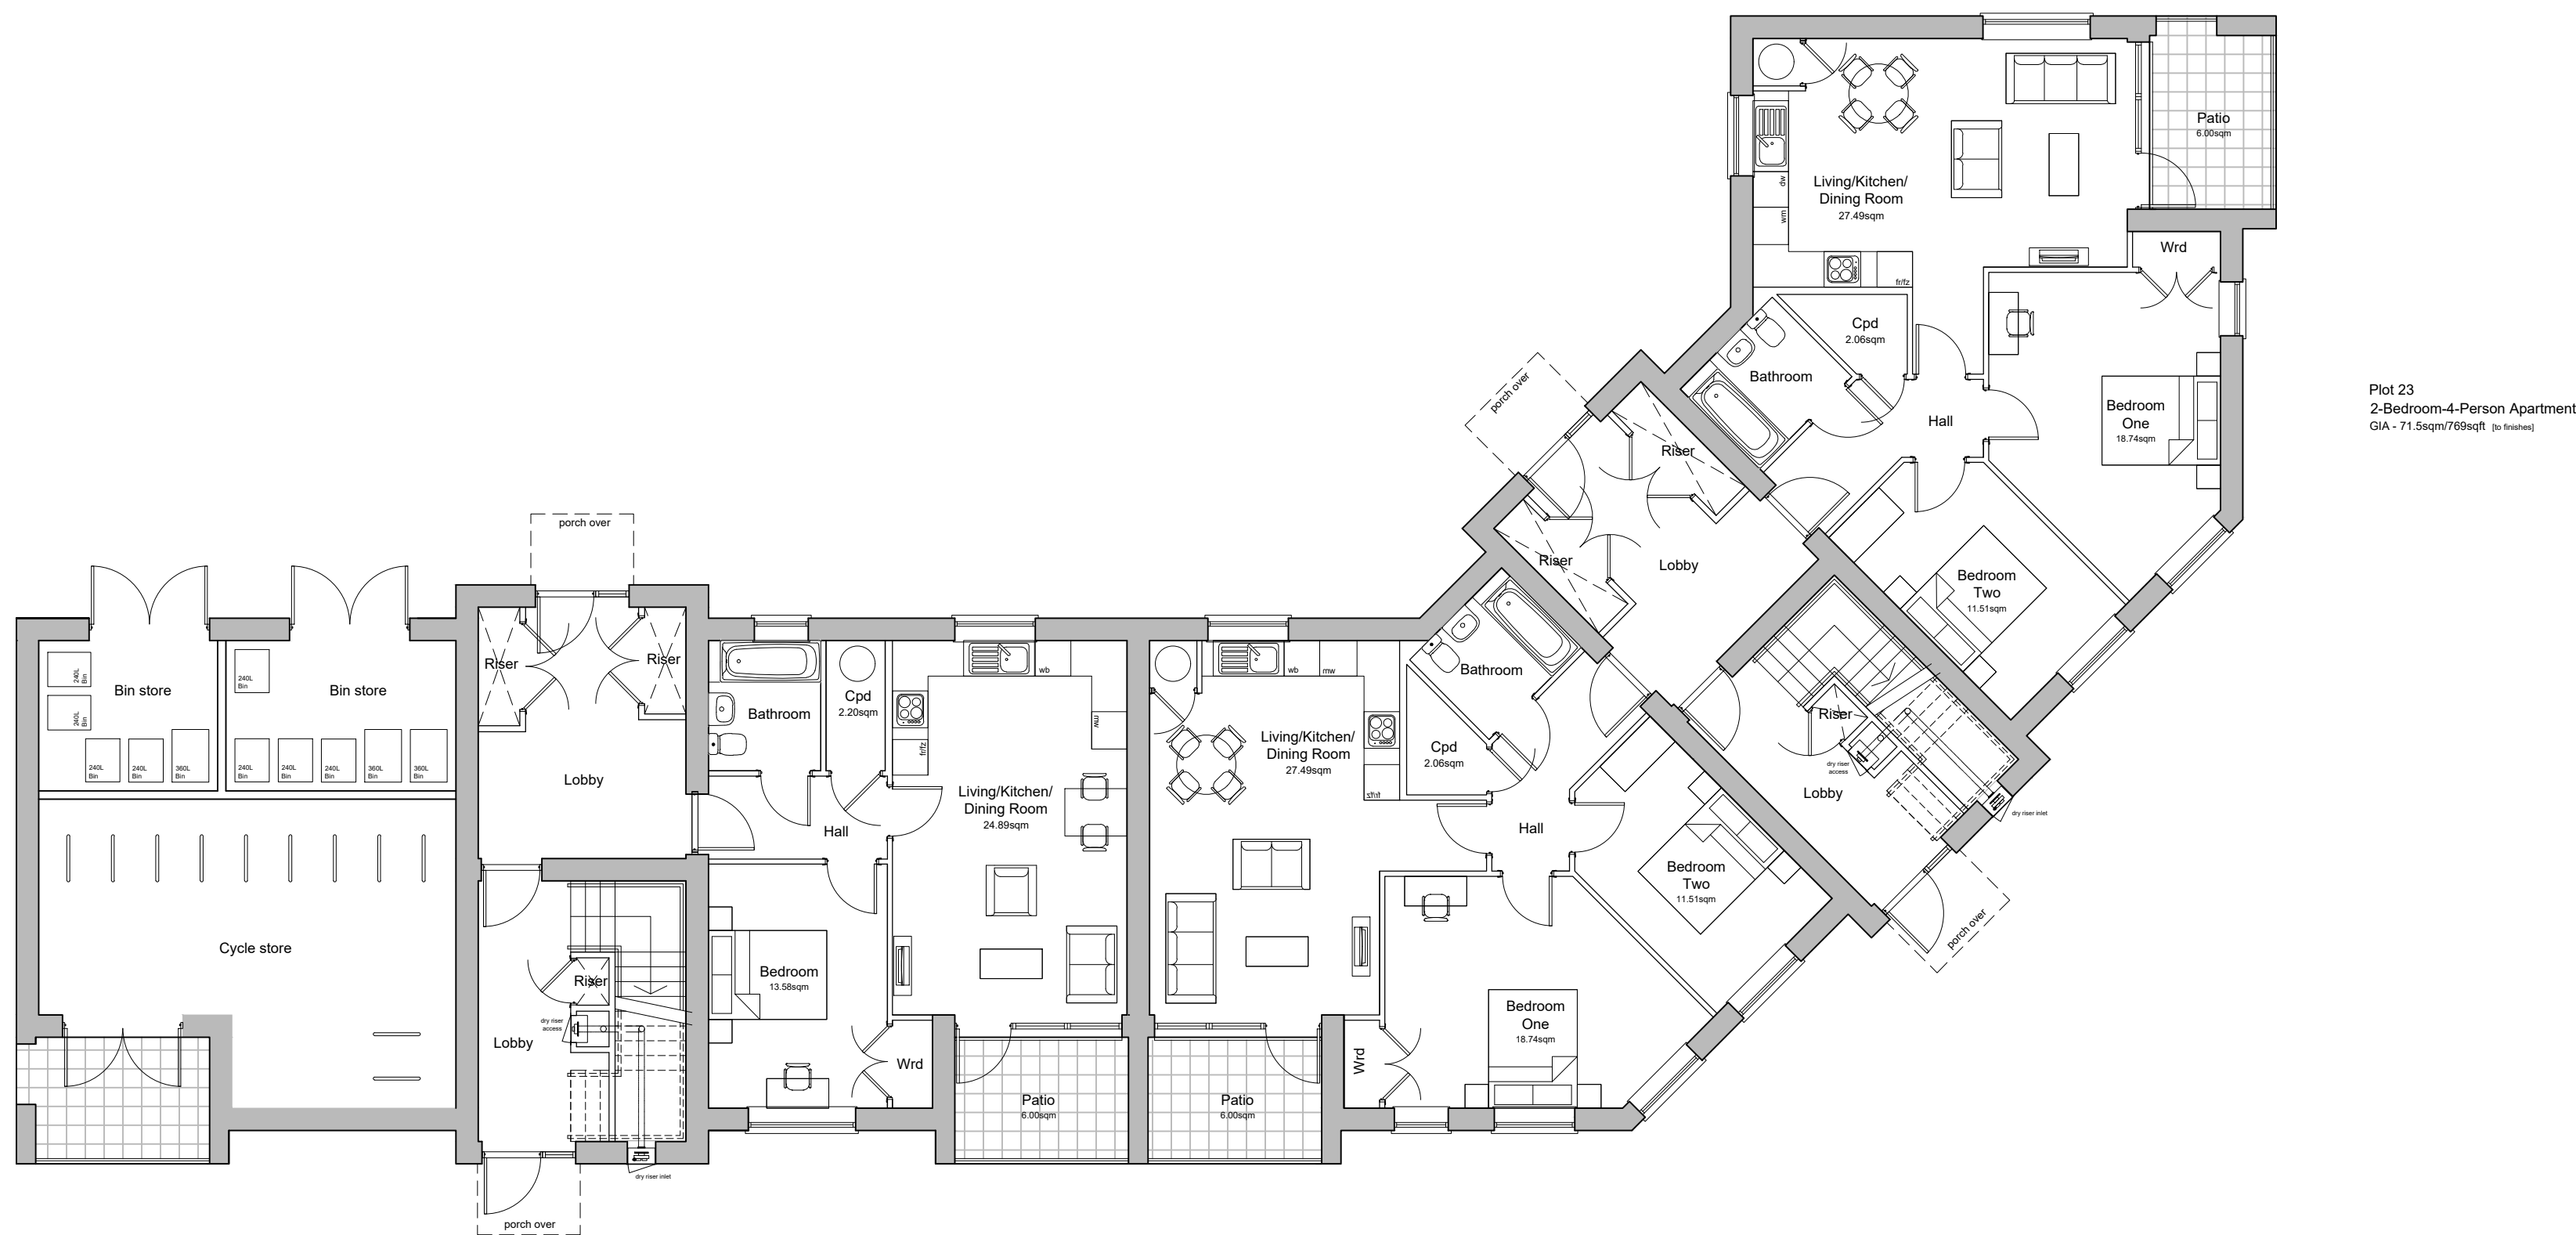

Ground Floor Plan

Plot 17
1-Bedroom-2-Person Apartment
GIA - 50.5sqm/543sqft (to be used)

Plot 22
2-Bedroom-4-Person Apartment
GIA - 71.5sqm/769sqft (to be used)

B	04.03.25	Hot water cylinders added and bin store updated	KB	DP
A	17.01.25	Updates to Apartment Building	KP	DP
V	14.11.24	First Issue	KP	DP

Rev	Date	Revision Details	Dr	Ch
-----	------	------------------	----	----

ECE Architecture
www.ecearchitecture.com

London: 76 Great Suffolk Street
London, SE1 0BL
T 0207 928 2773 E london@ecearchitecture.com

Sussex: 64 - 68 Brighton Road, Worthing
West Sussex, BN11 2EN
T 01903 248777 E sussex@ecearchitecture.com

Bristol: Westworks, Beacon Tower
Colston Street, Bristol, BS1 4XE
T 0117 214 1101 E bristol@ecewestworks.com

Client's Name
Vistry Group

Job Title
Parcel 13, Finchwood Park

Drawing Title
Apartment Building - Plots 17-27
Proposed Floor Plans

Scale
1:100 @ A1 / 1:200 @ A3

Drawn
KB
Checked
DP
Date
14.11.24

Job No
7527
Drawing No
PL-1080
Rev
B

Status
APPROVAL