
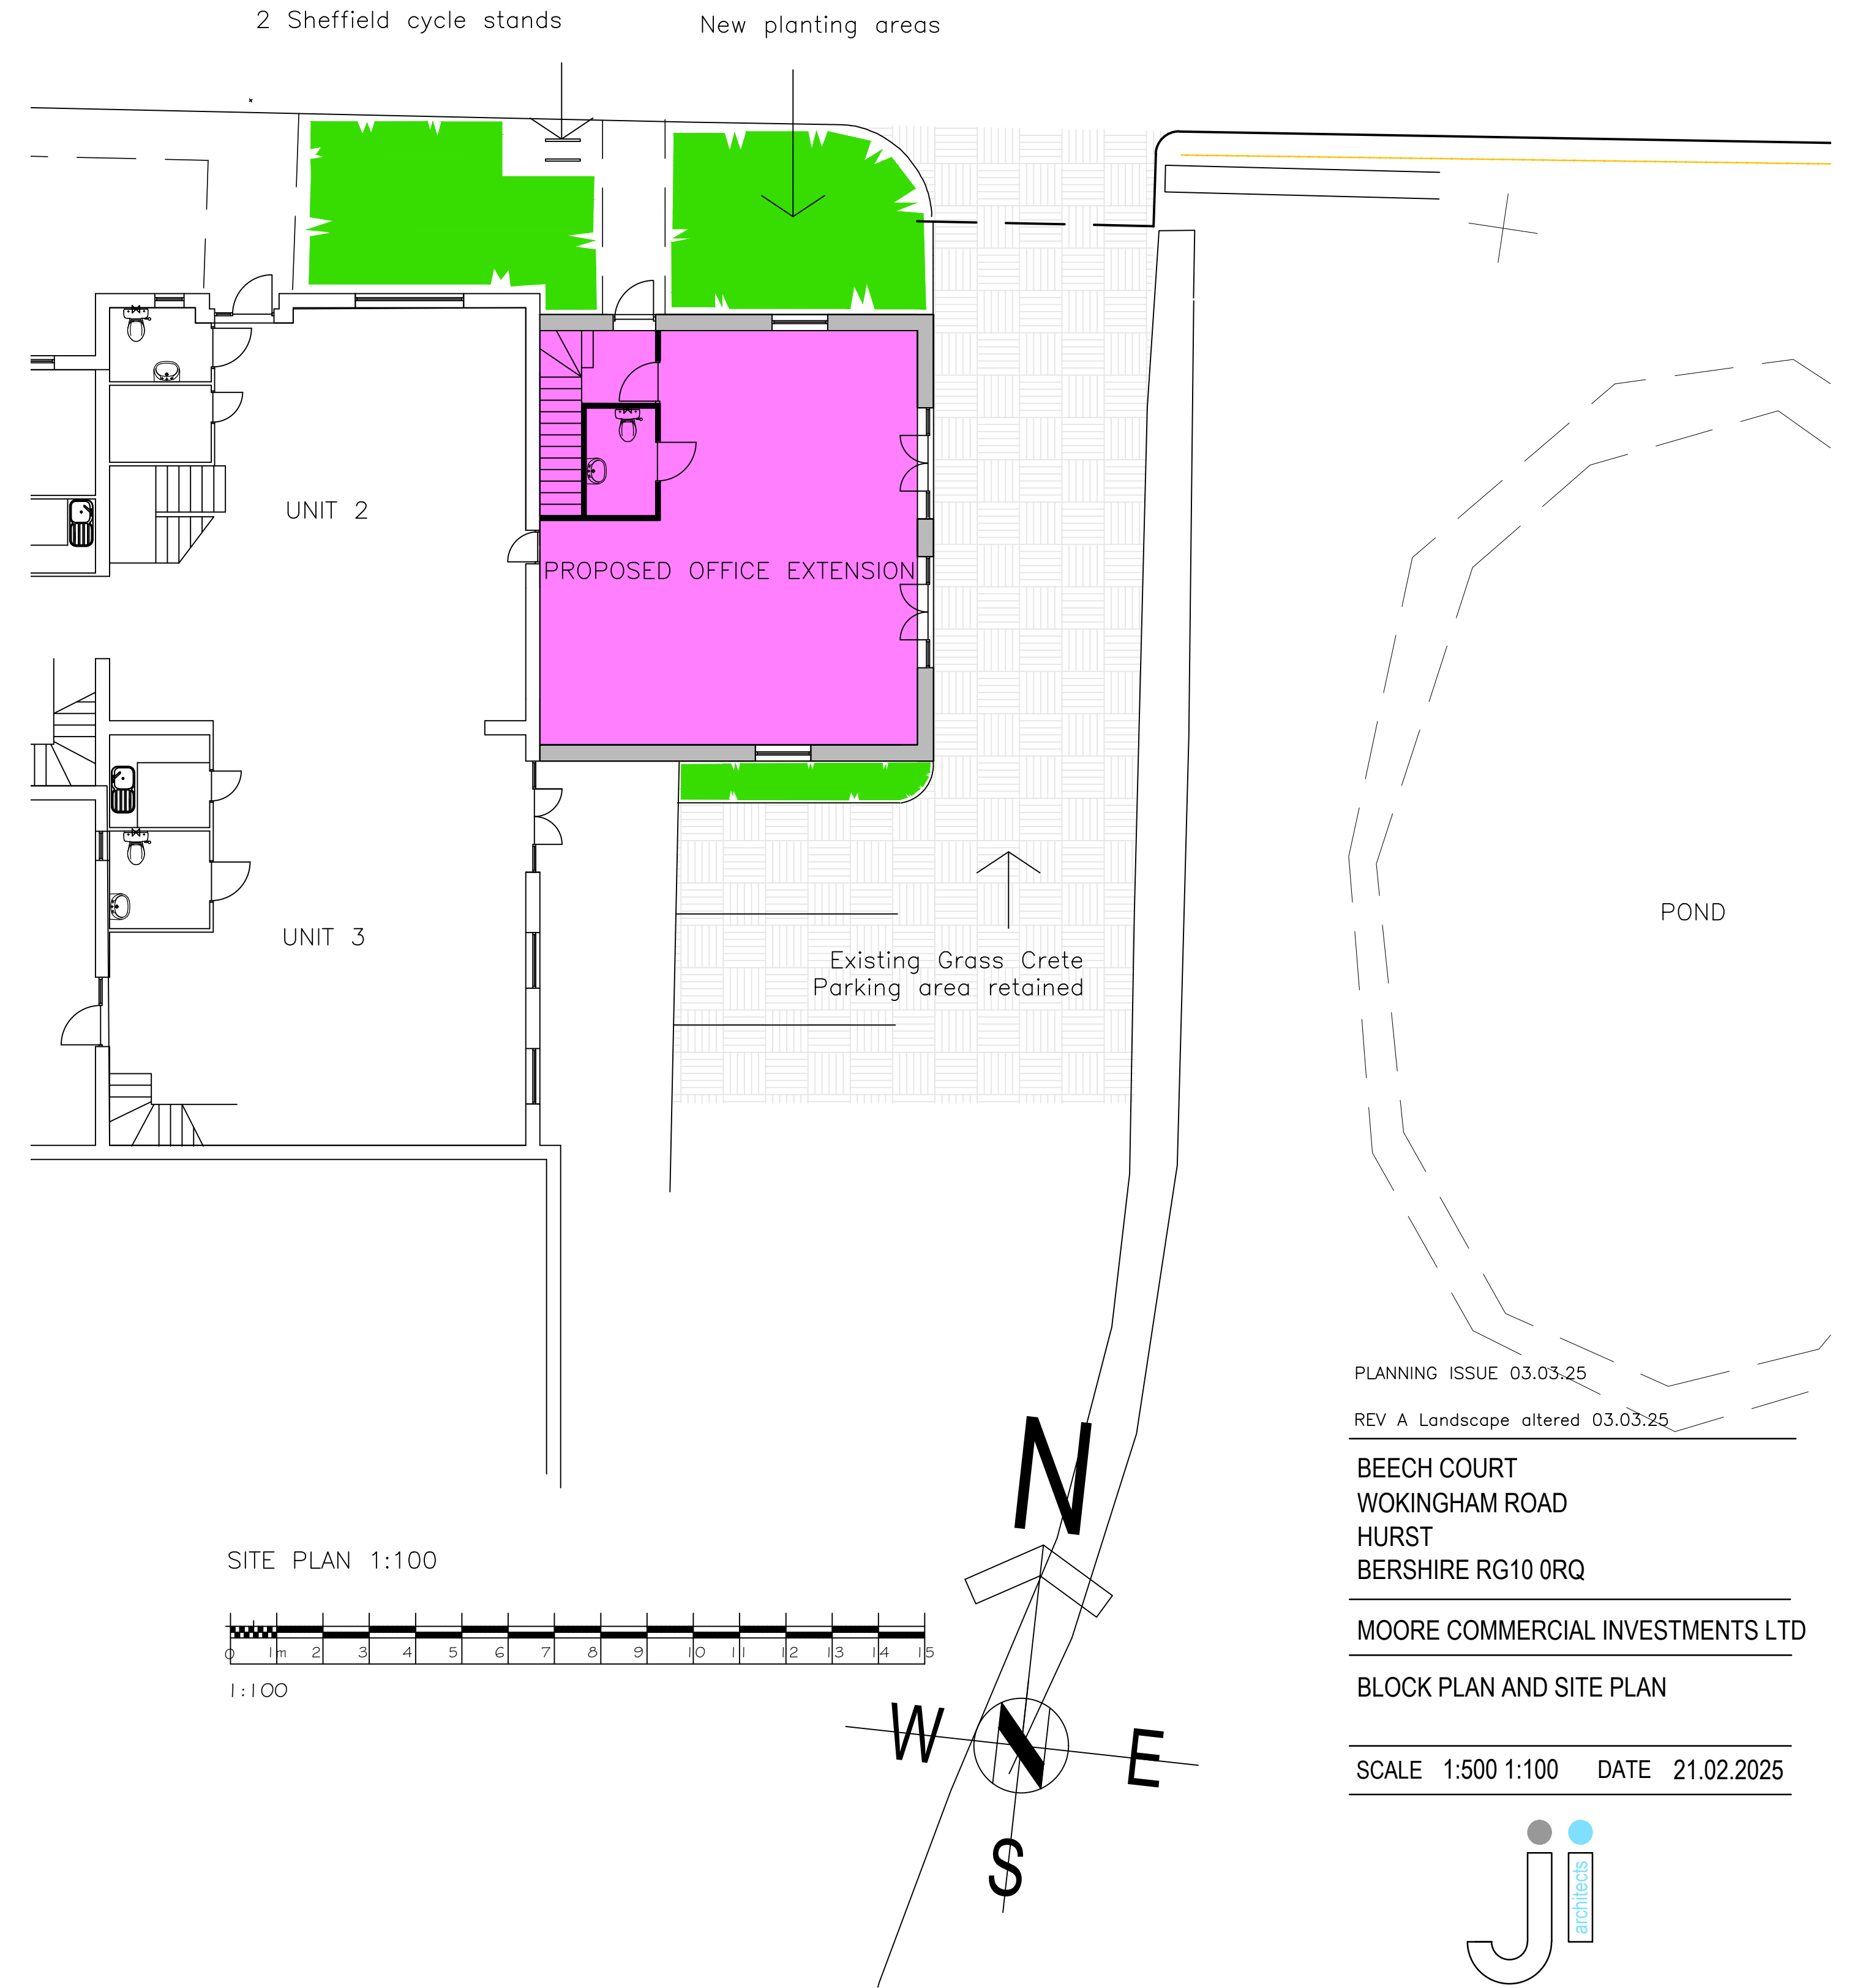


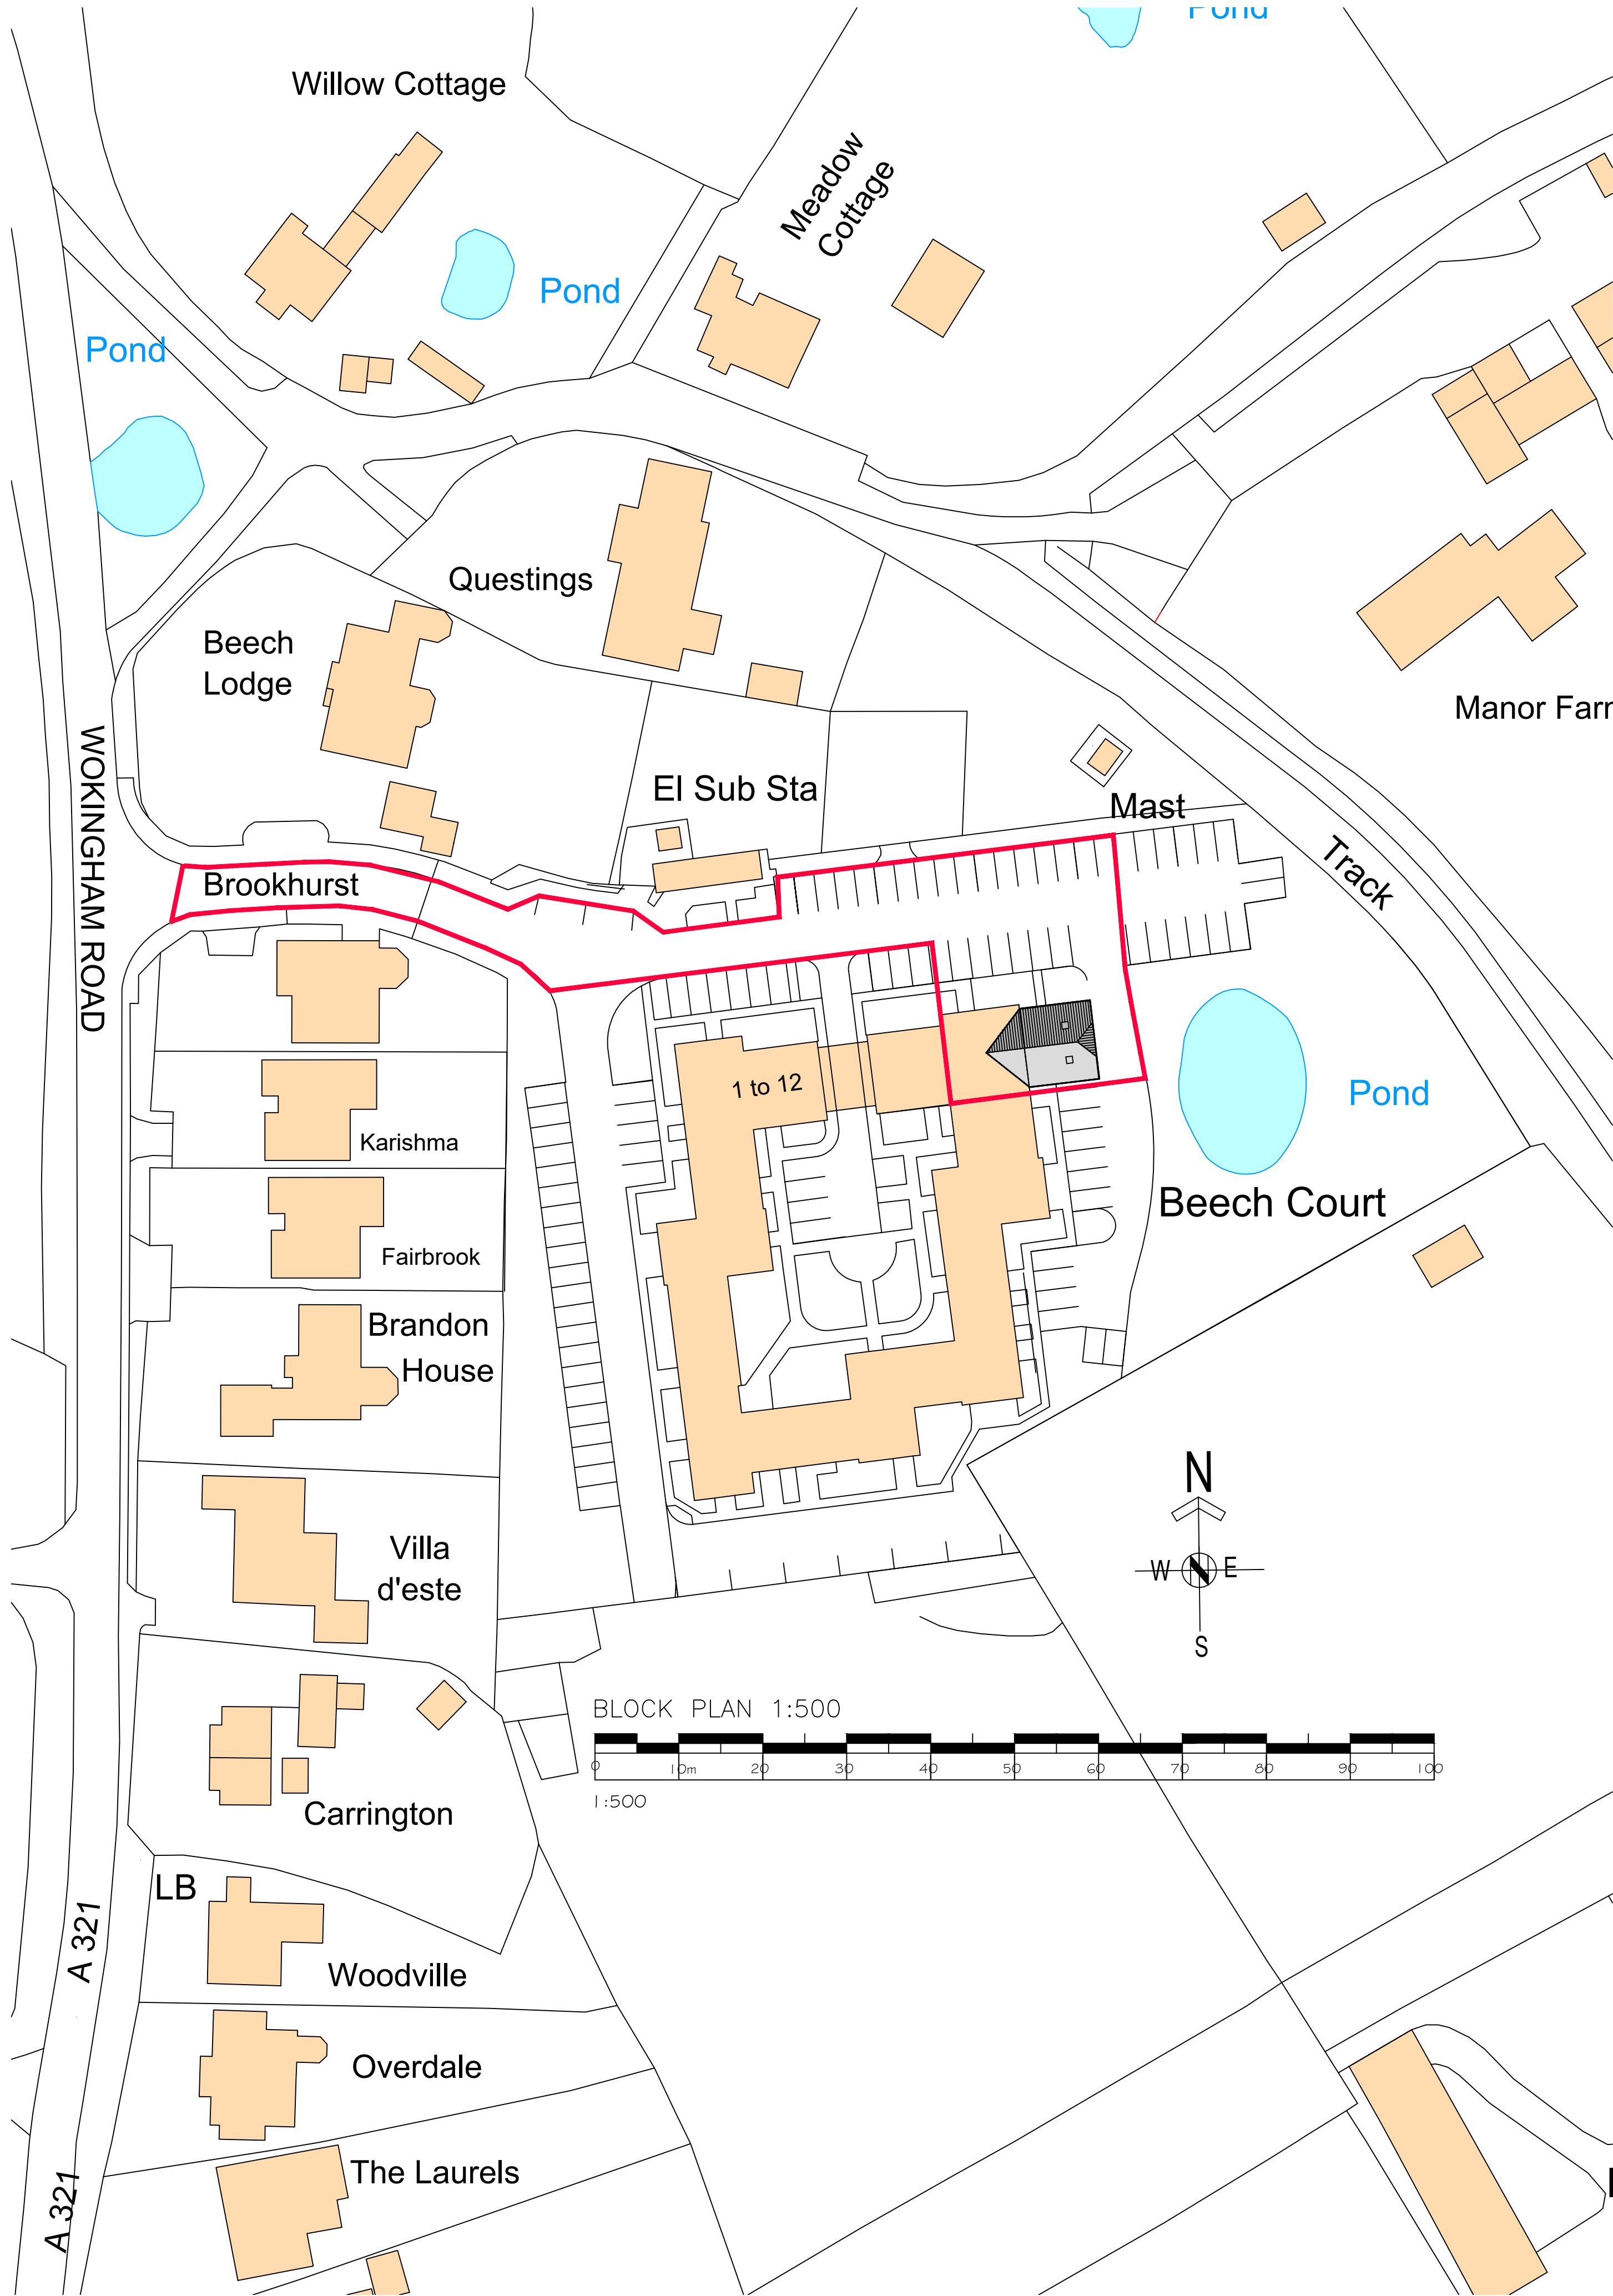

Notes.
All dimensions and levels on site are to be checked prior to commencement of work.
This drawing is the copyright of J I Architects RIBA.

PLANNING ISSUE 03.03.25
REV A Landscape altered 03.03.25
BEECH COURT
WOKINGHAM ROAD
HURST
BERSHIRE RG10 0RQ
MOORE COMMERCIAL INVESTMENTS LTD
BLOCK PLAN AND SITE PLAN
SCALE 1:500 1:100 DATE 21.02.2025

J I architects
J I Architects
5 Butt Street
Minchinhampton
Gloucestershire GL6 9JP
01453 451 457
john@jiarchitects.co.uk