


2

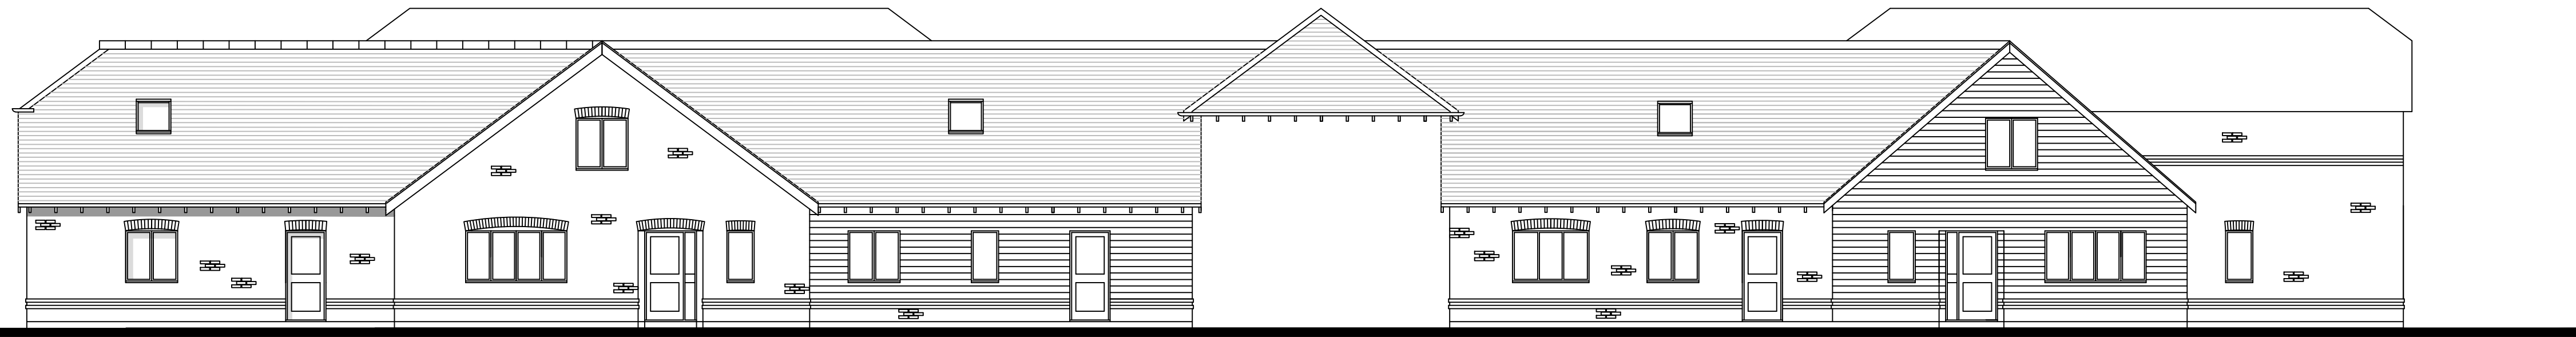

EXTENSION UNIT 2 UNIT 1 ARCHWAY UNIT 12 UNIT 11
NORTH ELEVATION



UNIT 6 UNIT 5 UNIT 4 UNIT 3 EXTENSION
EAST ELEVATION

ROOF TILES TO MATCH EXISTING
BRICKWORK TO MATCH EXISTING
WINDOWS AND EXTERNAL DOORS
TO MATCH EXISTING



UNIT 7 UNIT 6 UNIT 5 UNIT 4 EXTENSION
SOUTH ELEVATION



WEST ELEVATION
0 1m 2 3 4 5 6 7 8 9 10 11 12 13 14 15
1:100

NB. PROPOSED EXTENSION HAS NO
VISIBLE WEST ELEVATION – ELEVATION
REMAINS THE SAME

Notes.
All dimensions and levels on site are to be checked prior to commencement of work.
This drawing is the copyright of J I Architects RIBA.


PLANNING APPLICATION 24.03.25
REV A West elevation added 24.03.25

BEECH COURT
WOKINGHAM ROAD
HURST
BERSHIRE RG10 0RQ

MOORE COMMERCIAL INVESTMENTS LTD

PROPOSED ELEVATIONS

SCALE 1:100 DATE 18.02.2025

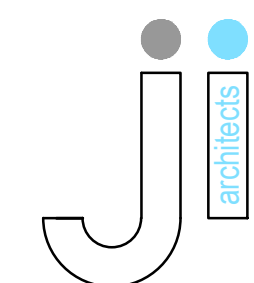

J I Architects
5 Butt Street
Minchinhampton
Gloucestershire GL6 9JP
01453 451 457
john@jiarchitects.co.uk

PROJECT 912 DWG. 08.A