


Notes.
All dimensions and levels on site are to be checked prior to commencement of work.
This drawing is the copyright of J I Architects RIBA.

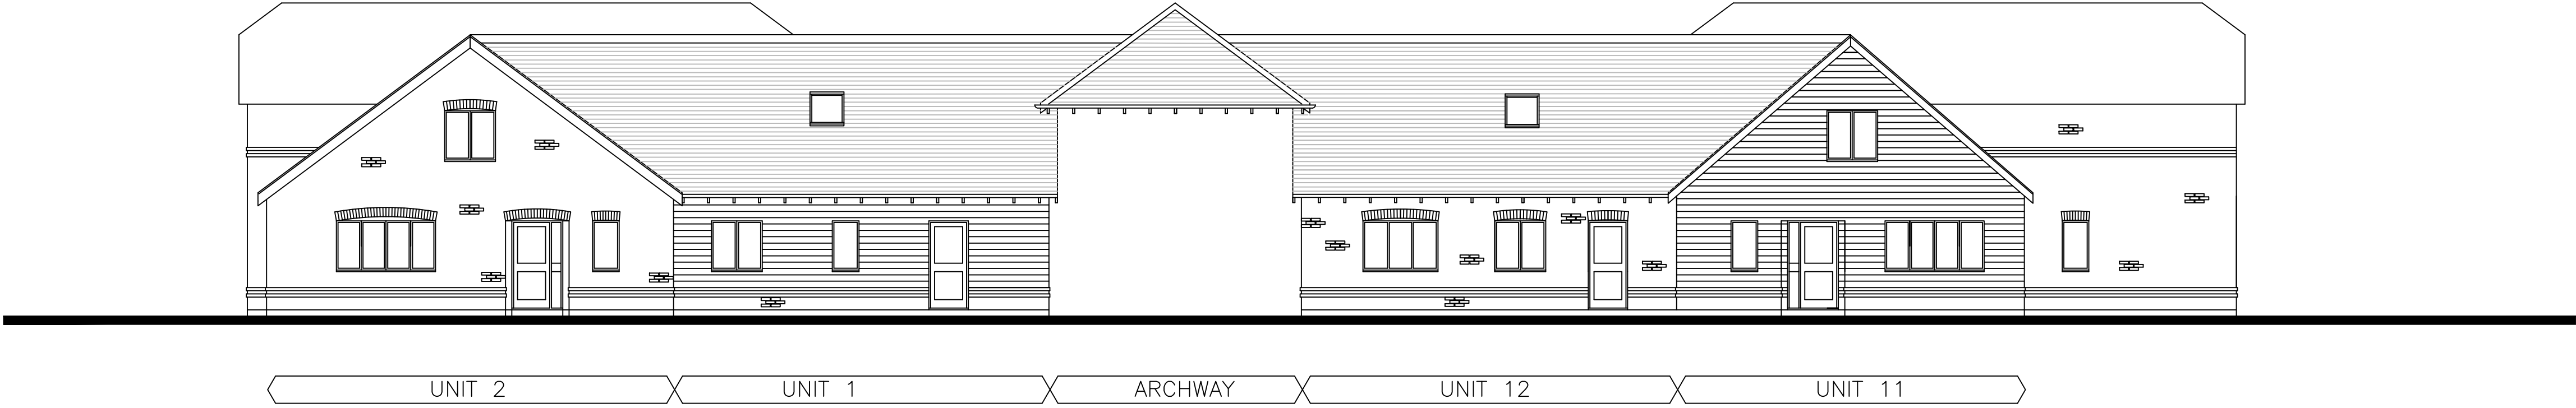

NORTH ELEVATION




EAST ELEVATION



SOUTH ELEVATION



WEST ELEVATION

 

1:100


PLANNING APPLICATION ISSUE 24.03.25
REV A West elevation added 24.03.25

BEECH COURT
WOKINGHAM ROAD
HURST
BERSHIRE RG10 0RQ

MOORE COMMERCIAL INVESTMENTS LTD

EXISTING ELEVATIONS

SCALE 1:100 DATE 18.02.2025

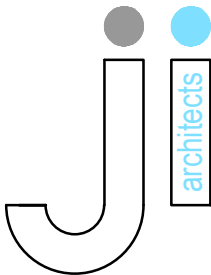

J I Architects
5 Butt Street
Minchinhampton
Gloucestershire GL6 9JP
01453 451 457
john@jiarchitects.co.uk

PROJECT 912

DWG. 07.A