


Location Plan (1:1250)



Site Plan (1:500)

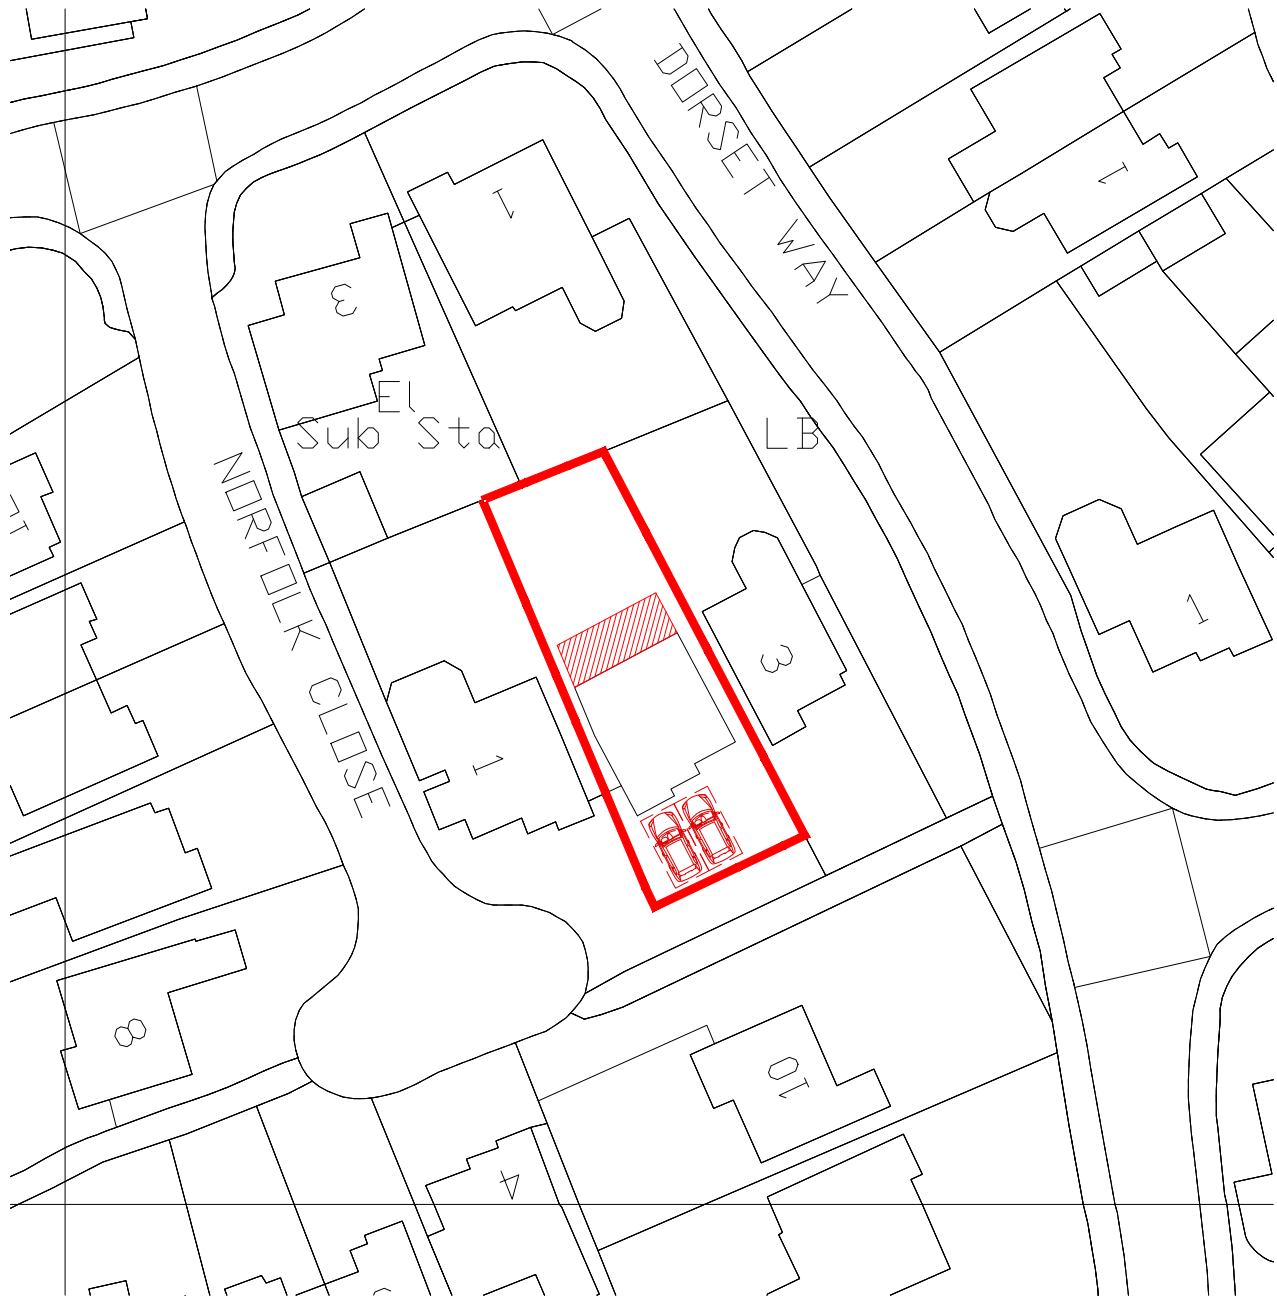

2 Norfolk Close
Woosehill, Wokingham
Berkshire RG41 3AF

Site & Location Plans

Mr & Mrs. Jarrett

Lee Norris Design Limited
27 Eden Way, Winnersh
Wokingham, Berkshire RG41 5PQ
Tel: 01189 787226
Mob: 07795 058193
E-mail: lee@leenorrisdesign.co.uk
Web: www.leenorrisdesign.co.uk

Planning and building regulations drawings
for residential extensions, new build,
renovation and conversion projects.

ref : LN
date : Dec'24
scale : As shown@A3
project : 24-625
dwg no. / rev : 003